

Existing

One Storey Ground Floor Extension

Proposed


FWS Foul Sewer
E(B2) Electric
SWS(B2) Surface Water

One Storey Ground Floor Extension

NOTES- Do not scale for the purposes of valuation or construction: use figured dimensions only. All dimensions to be checked on site before placing orders, fabrication or construction. Read drawing in conjunction with associated specifications + information prepared by other consultants. Any discrepancies between consultants information to be reported to the Architect before work commences.

REVISIONS
P1 03 Dec 2023 Planning Application

NOT FOR CONSTRUCTION

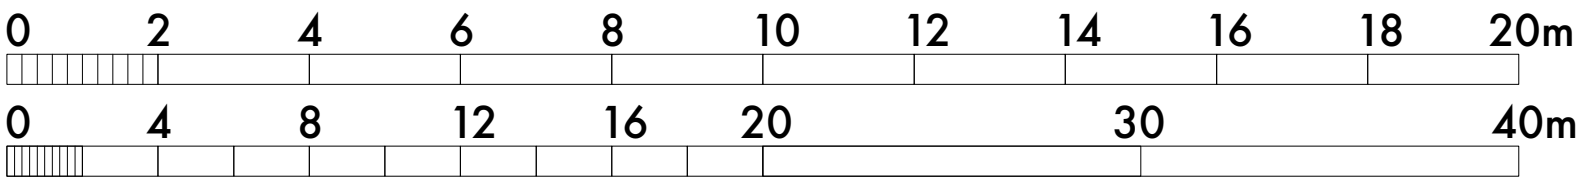

Shidan Belay Hagos

71 Goldman Street
shidanbh.co.uk

LONDON E2 6EF
07426802345

PROJECT
EBC Boreham Road N22 6SL
DRAWING
Underground Drainage Plan

SCALE
1:100 @A1
1:200 @A3
NUMBER
004_009
REV
P1