



Existing

- A/ Render
- B/ Bricks
- C/ Painted Metal Cladding
- D/ Gates
- E/ Metal Flashing
- F/ Corrugated Asbestos Roof
- G/ Gutters
- H/ RWDP
- I/ Painted Breeze Blocks

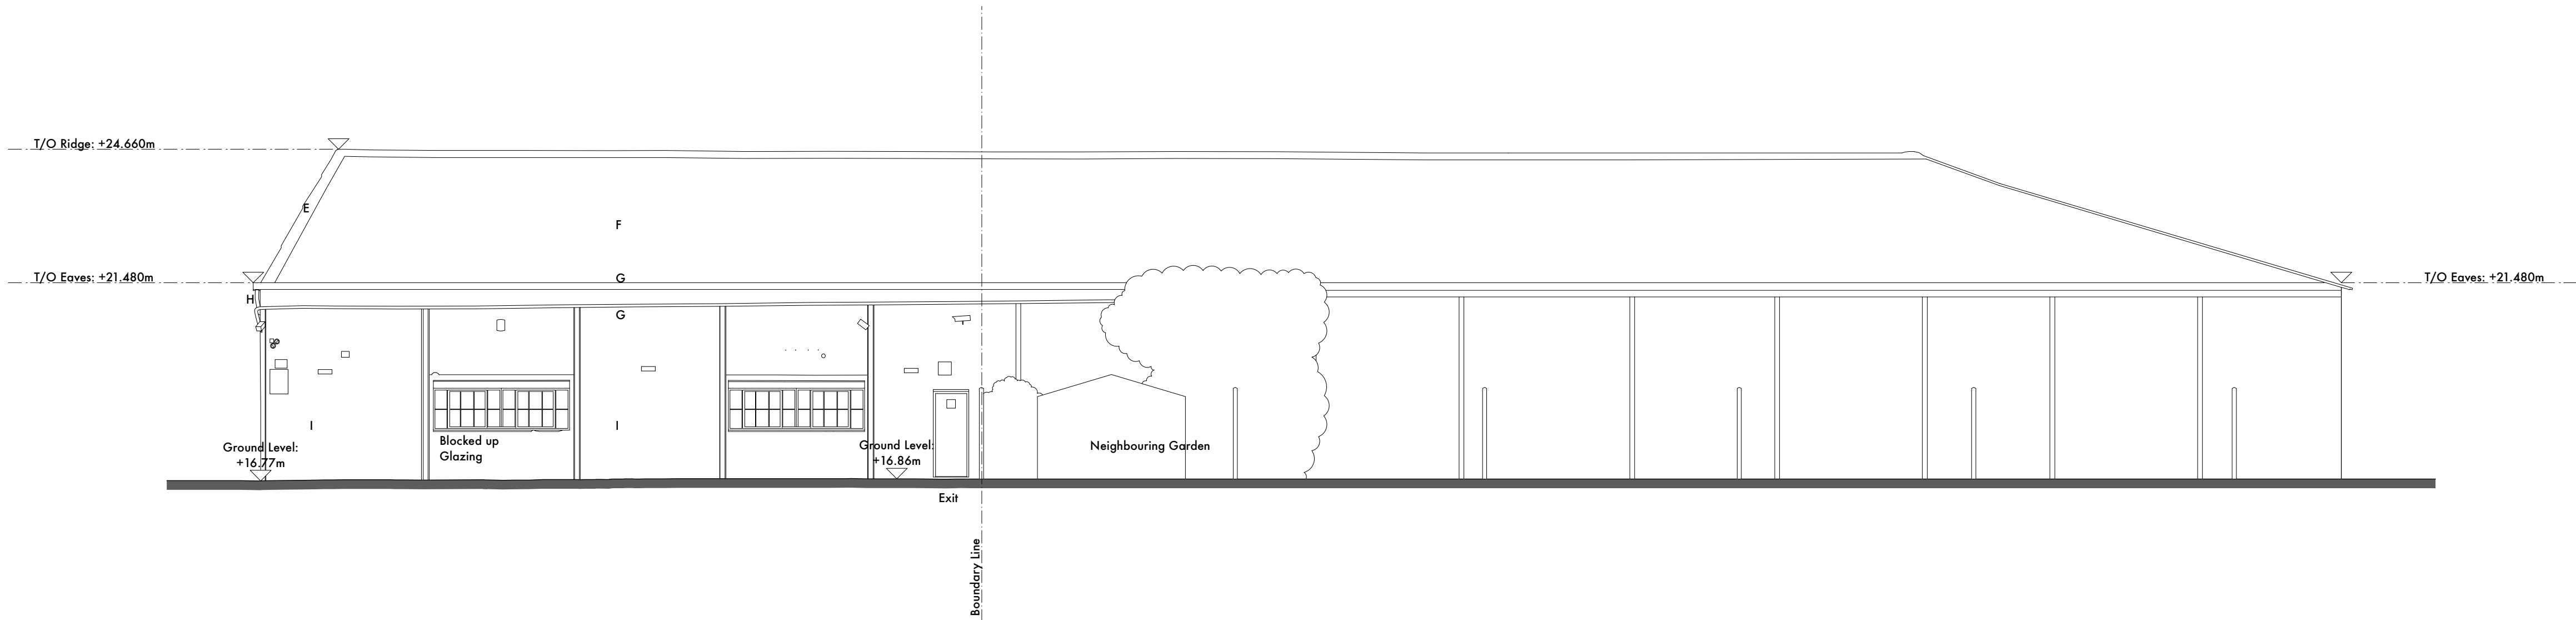

Proposed


- 1/ Grey Bricks
- 2/ Render similar to neighbouring houses
- 3/ New Aluminium Glazing
- 4/ New Obscured Glazing
- 5/ Aluminium Door
- 6/ Aluminium Flashing
- 7/ Corrugated Aluminium Roof
- 8/ Rooflights
- 9/ PV Solar Panels
- 10/ Fence
- 11/ Gutters
- 12/ RWDP
- 13/ Logo

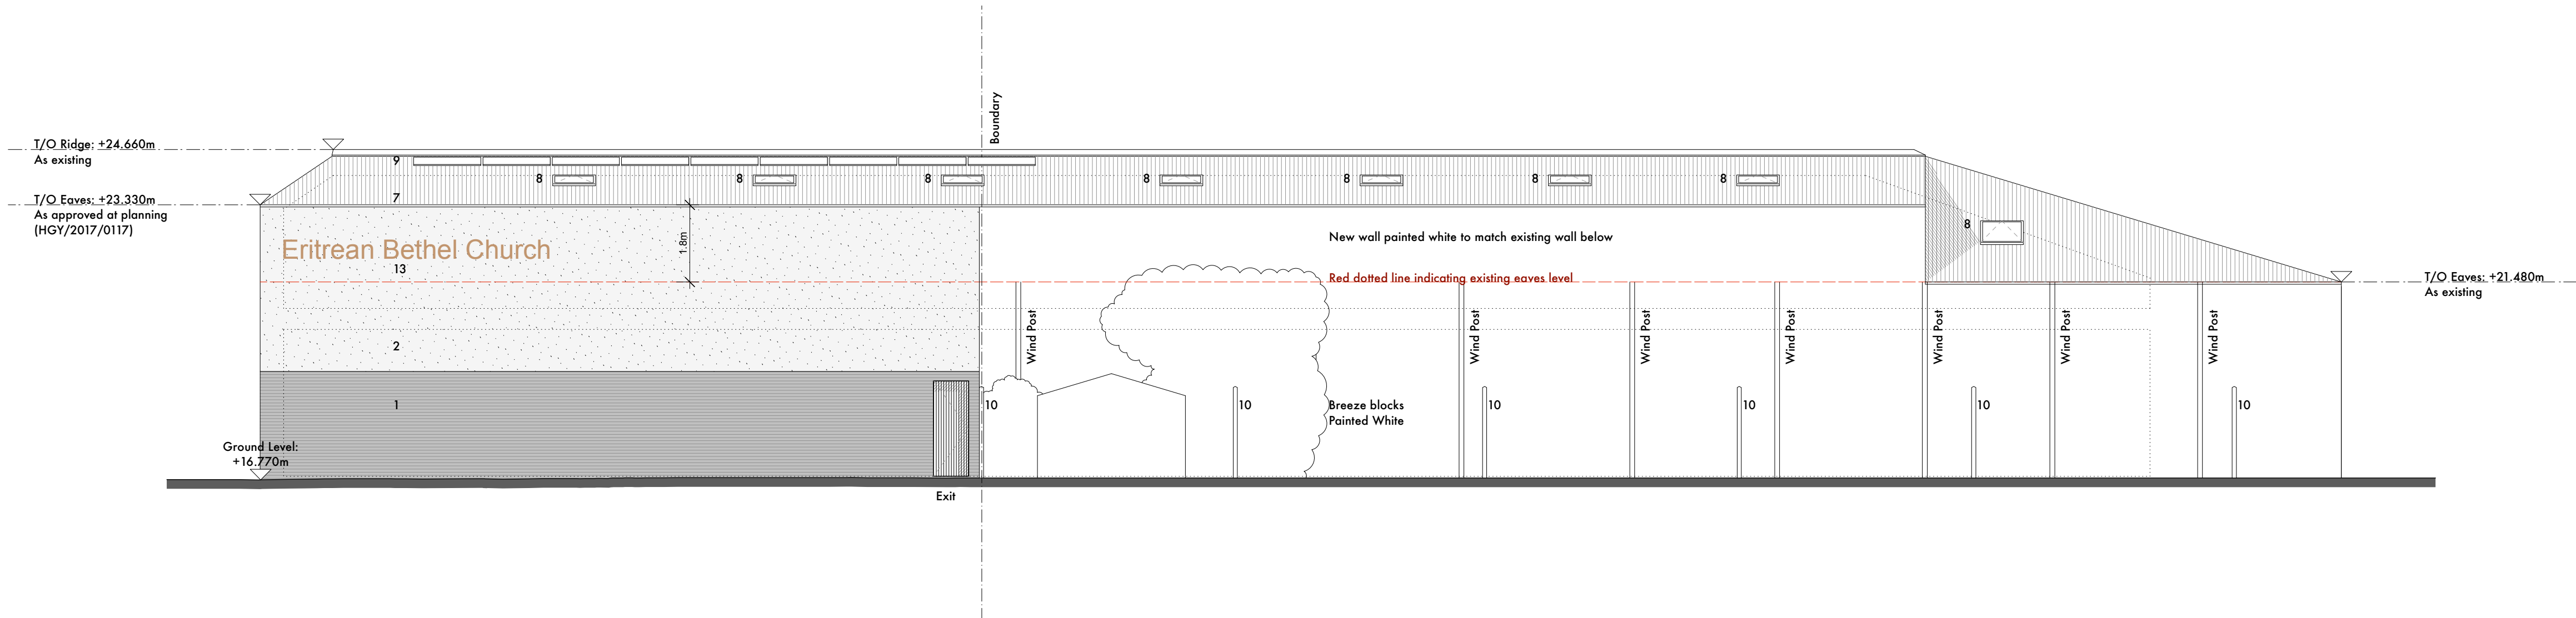

NOTES- Do not scale for the purposes of valuation or construction: use figured dimensions only. All dimensions to be checked on site before placing orders, fabrication or construction. Read drawing in conjunction with associated specifications + information prepared by other consultants. Any discrepancies between consultants information to be reported to the Architect before work commences.

REVISIONS		
P1	03 Dec 2023	Planning Application

NOT FOR CONSTRUCTION

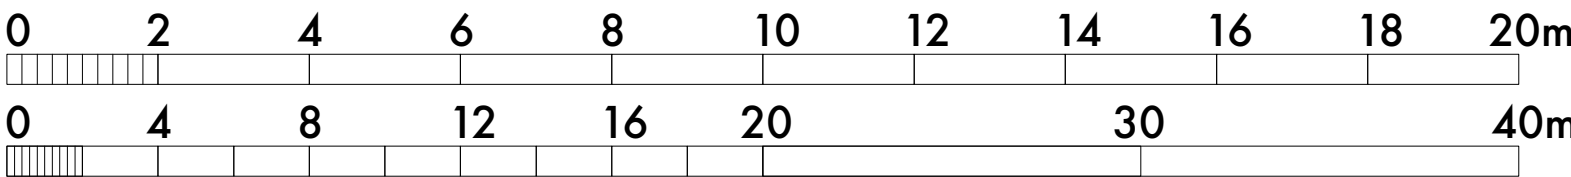

Shidan Belay Hagos

71 Goldman Street
shidanbh.co.uk

LONDON E2 6EF
07426802345

PROJECT	EBC Boreham Road N22 6SL
DRAWING	West Elevations

SCALE	1:100 @A1
NUMBER	004_031
REV	P1