

Lucia Pflocker Architecture Ltd

Address: 66A Rathcoole Gardens
London N8 9NB
Office: +44 (0) 7919208639
Email: info@luciapflocker.com
Website: www.luciapflocker.com

PLEASE NOTE:


1. ALL DIMENSIONS TO BE CHECKED ON SITE BEFORE FABRICATION. DO NOT SCALE THIS DRAWING BUT USE ONLY FIGURED DIMENSIONS. ANY ERRORS OR OMISSIONS ARE TO BE REPORTED TO THE ARCHITECT IMMEDIATELY.
2. THIS DRAWING IS TO BE READ IN CONJUNCTION WITH ALL THE RELEVANT CONSULTANTS' AND/OR SPECIALISTS' DRAWINGS, DOCUMENTS AND ANY DISCREPANCIES OR VARIATIONS ARE TO BE NOTIFIED TO THE ARCHITECT BEFORE WORK COMMENCES.
3. ALL DRAWINGS AND DESIGNS ARE COVERED BY DESIGN RIGHT (INTELLECTUAL PROPERTY), AND MAY NOT BE REPRODUCED, COPIED OR ISSUED WITHOUT WRITTEN PERMISSION OF LUCIA PFLUCKER ARCHITECTURE.
4. ALL DESIGN CONCEPTS ARE THE SOLE PROPERTY OF LUCIA PFLUCKER ARCHITECTURE AND NO ADAPTATIONS, REPRODUCTIONS OR COPIES MAY BE MADE WITHOUT WRITTEN PERMISSION OF LUCIA PFLUCKER ARCHITECTURE.

ADDITIONAL NOTES:

Existing Doors to Garden




Existing Windows

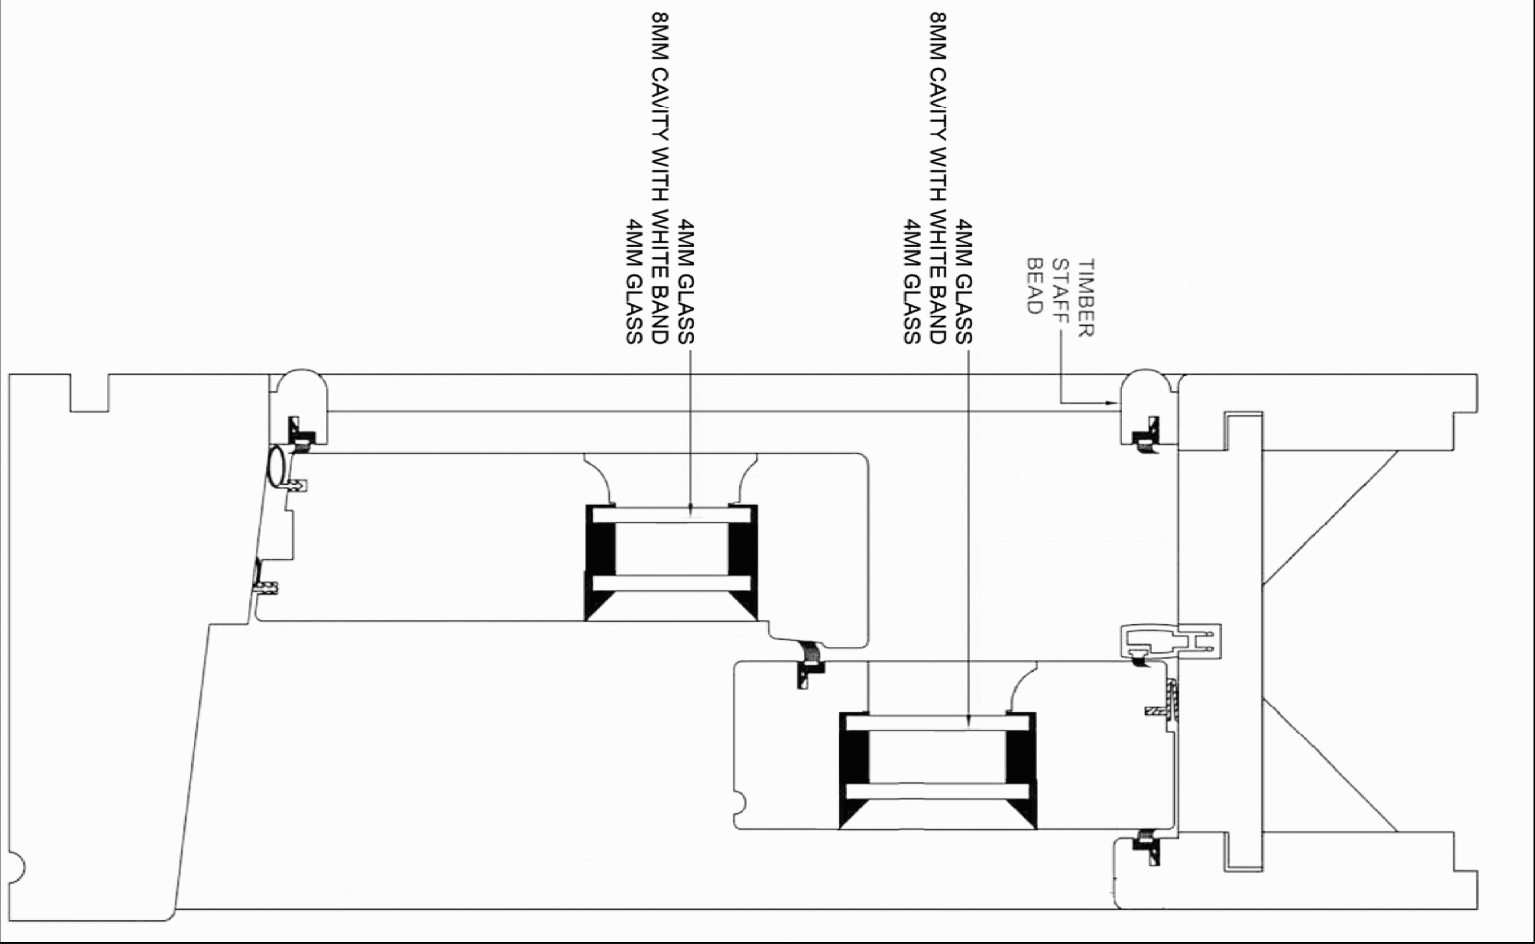

Proposed Timber Double Glazing Head Detail

SCALE 1: 2 @ A3

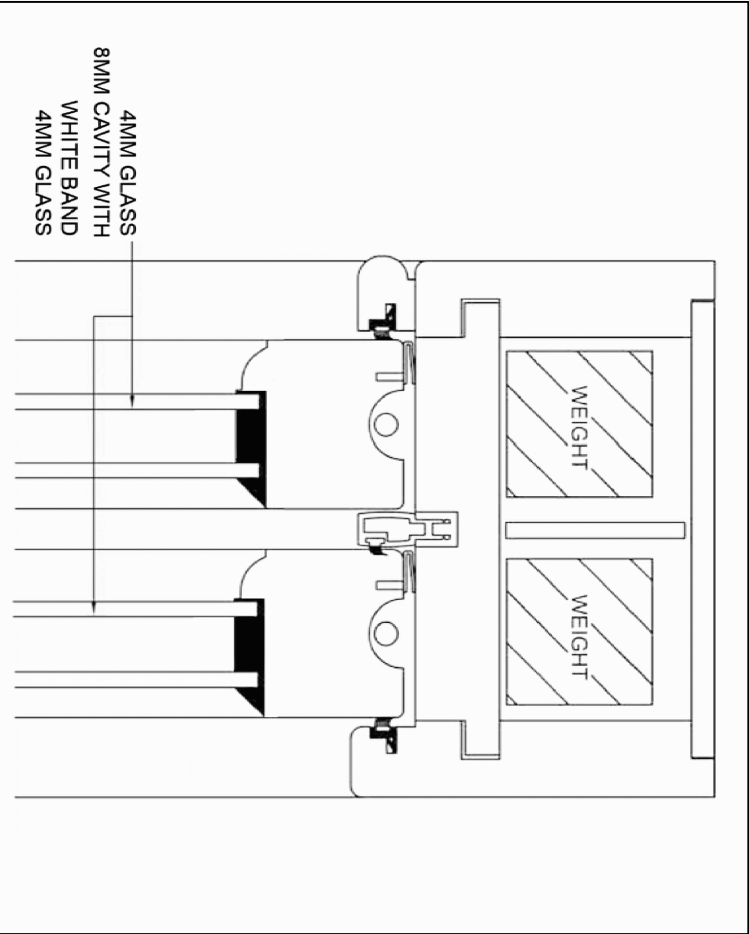

Proposed Timber Double Glazing Jamb Detail

SCALE 1: 2 @ A3

Existing Front Door



REVISIONS:			
No	DATE	DESCRIPTION	BY
00	06.12.2023	FOR INFORMATION	LP
Client			
PRIVATE CLIENT			
Project			
89 Stapleton Hall Rd, London N4 4RH			
Title			
Double Glazing Detail			
Scale	Dwg. No.		Rev.
1 / 2			
Date	SK-23		00
01/11/23			
Drawn	Project Number		
LP	0077		
Checked			
LP			