


01  
L0834D02

Section


Scale 1:20@A1

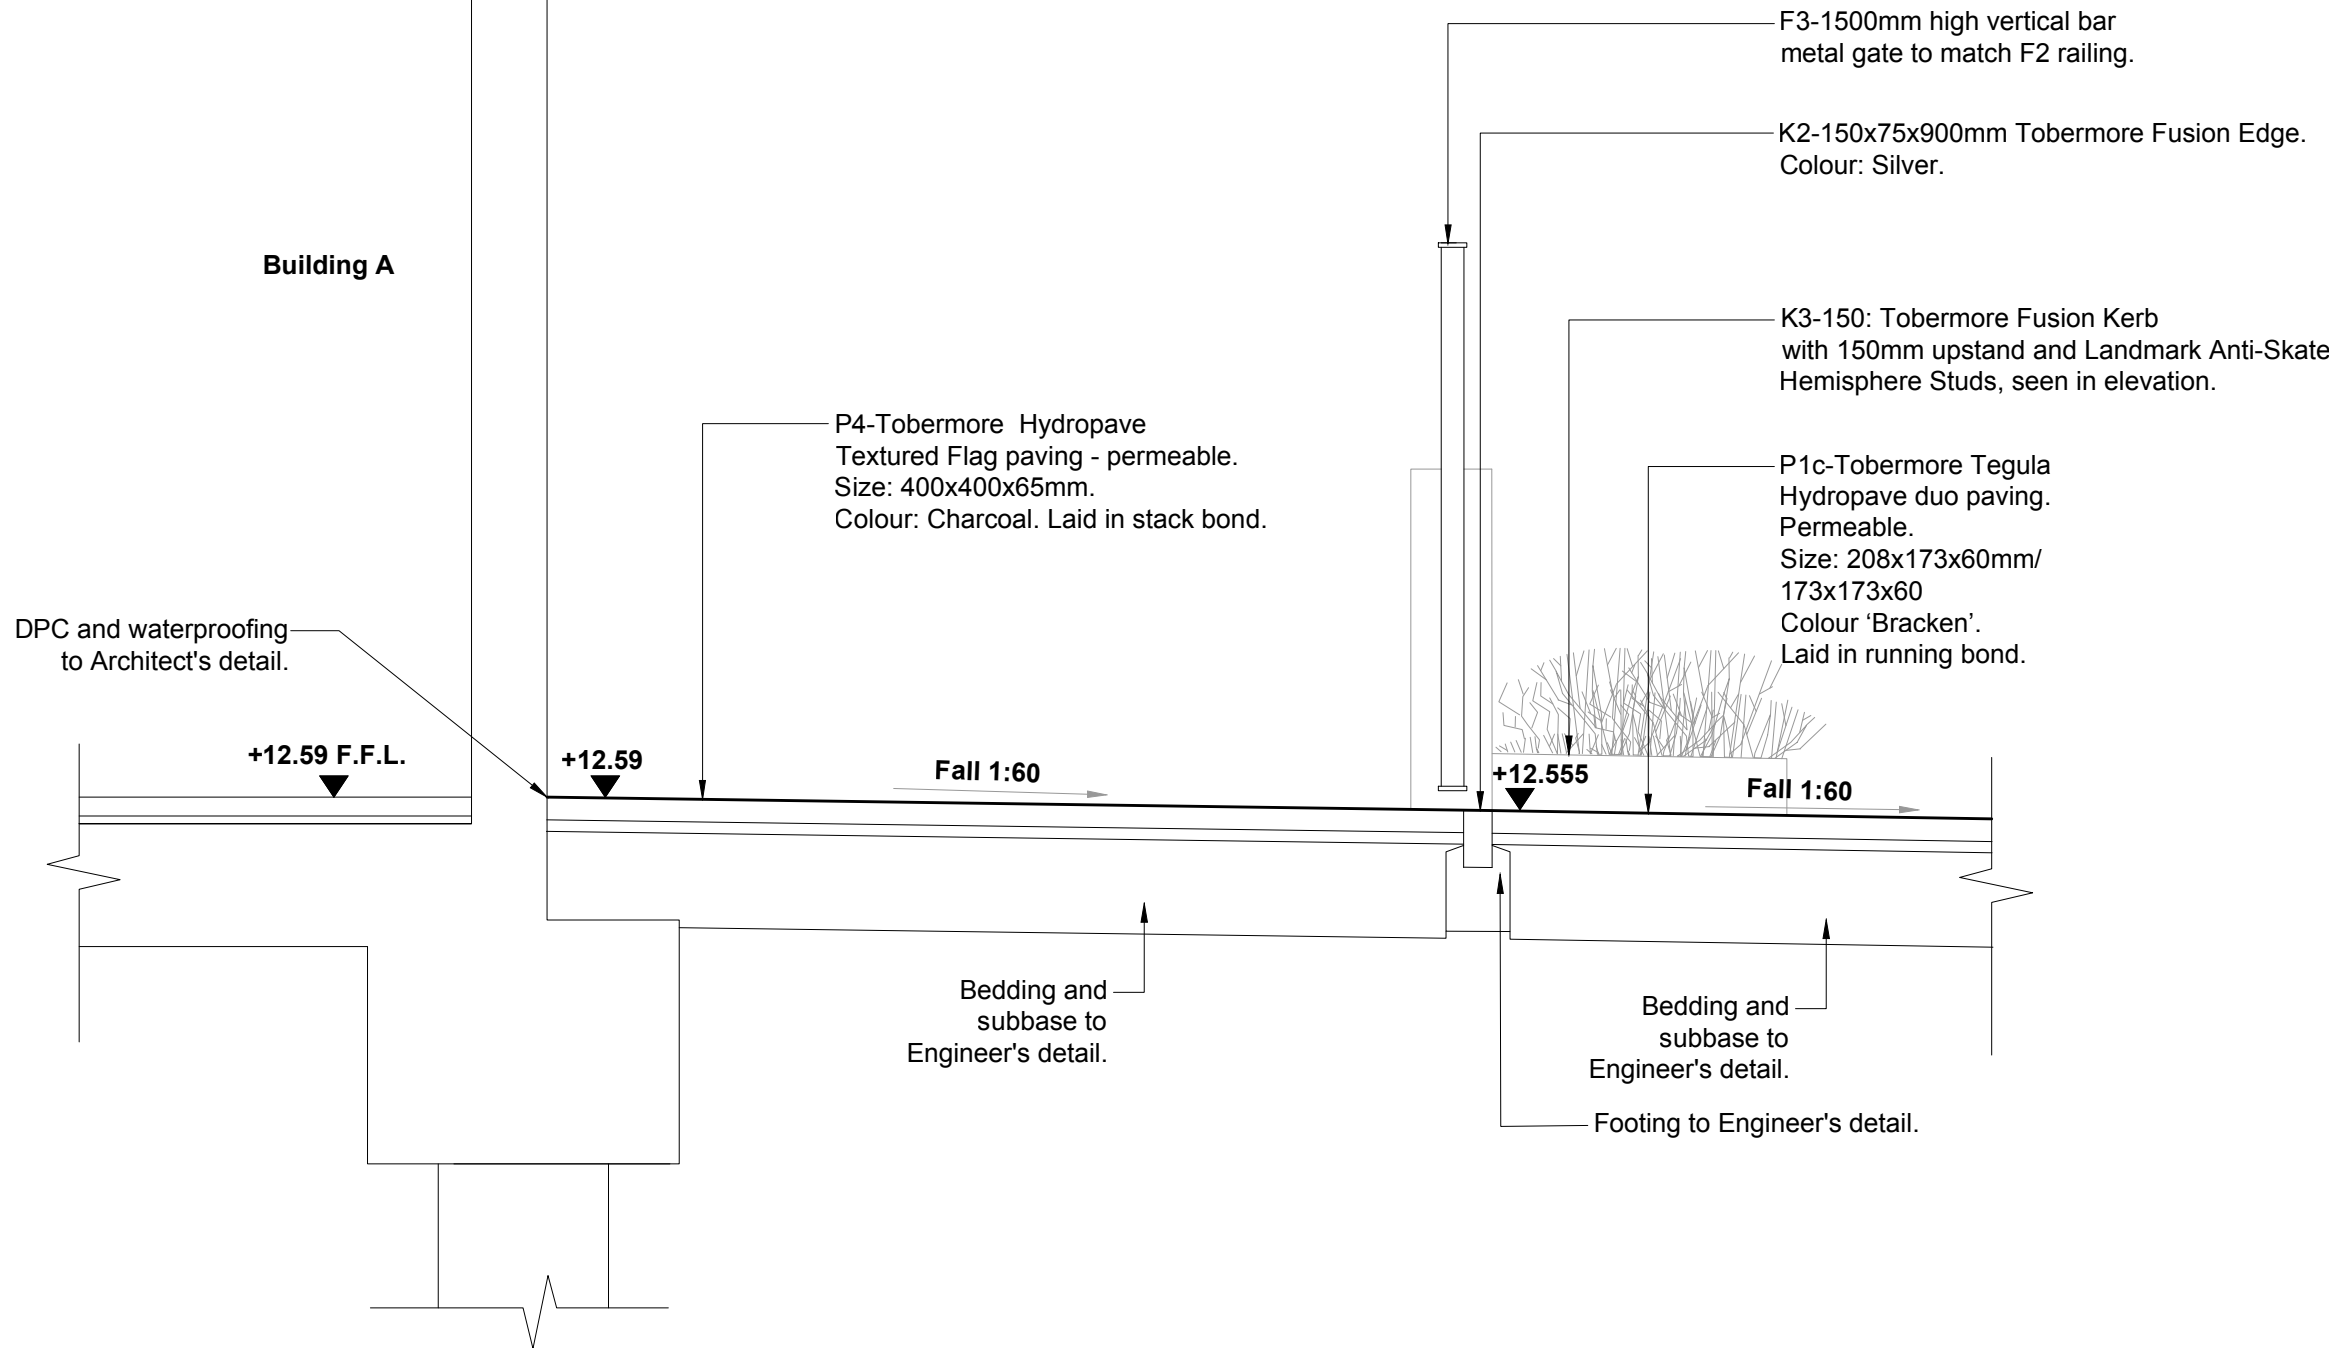

02  
L0834D02

Section


Scale 1:20@A1

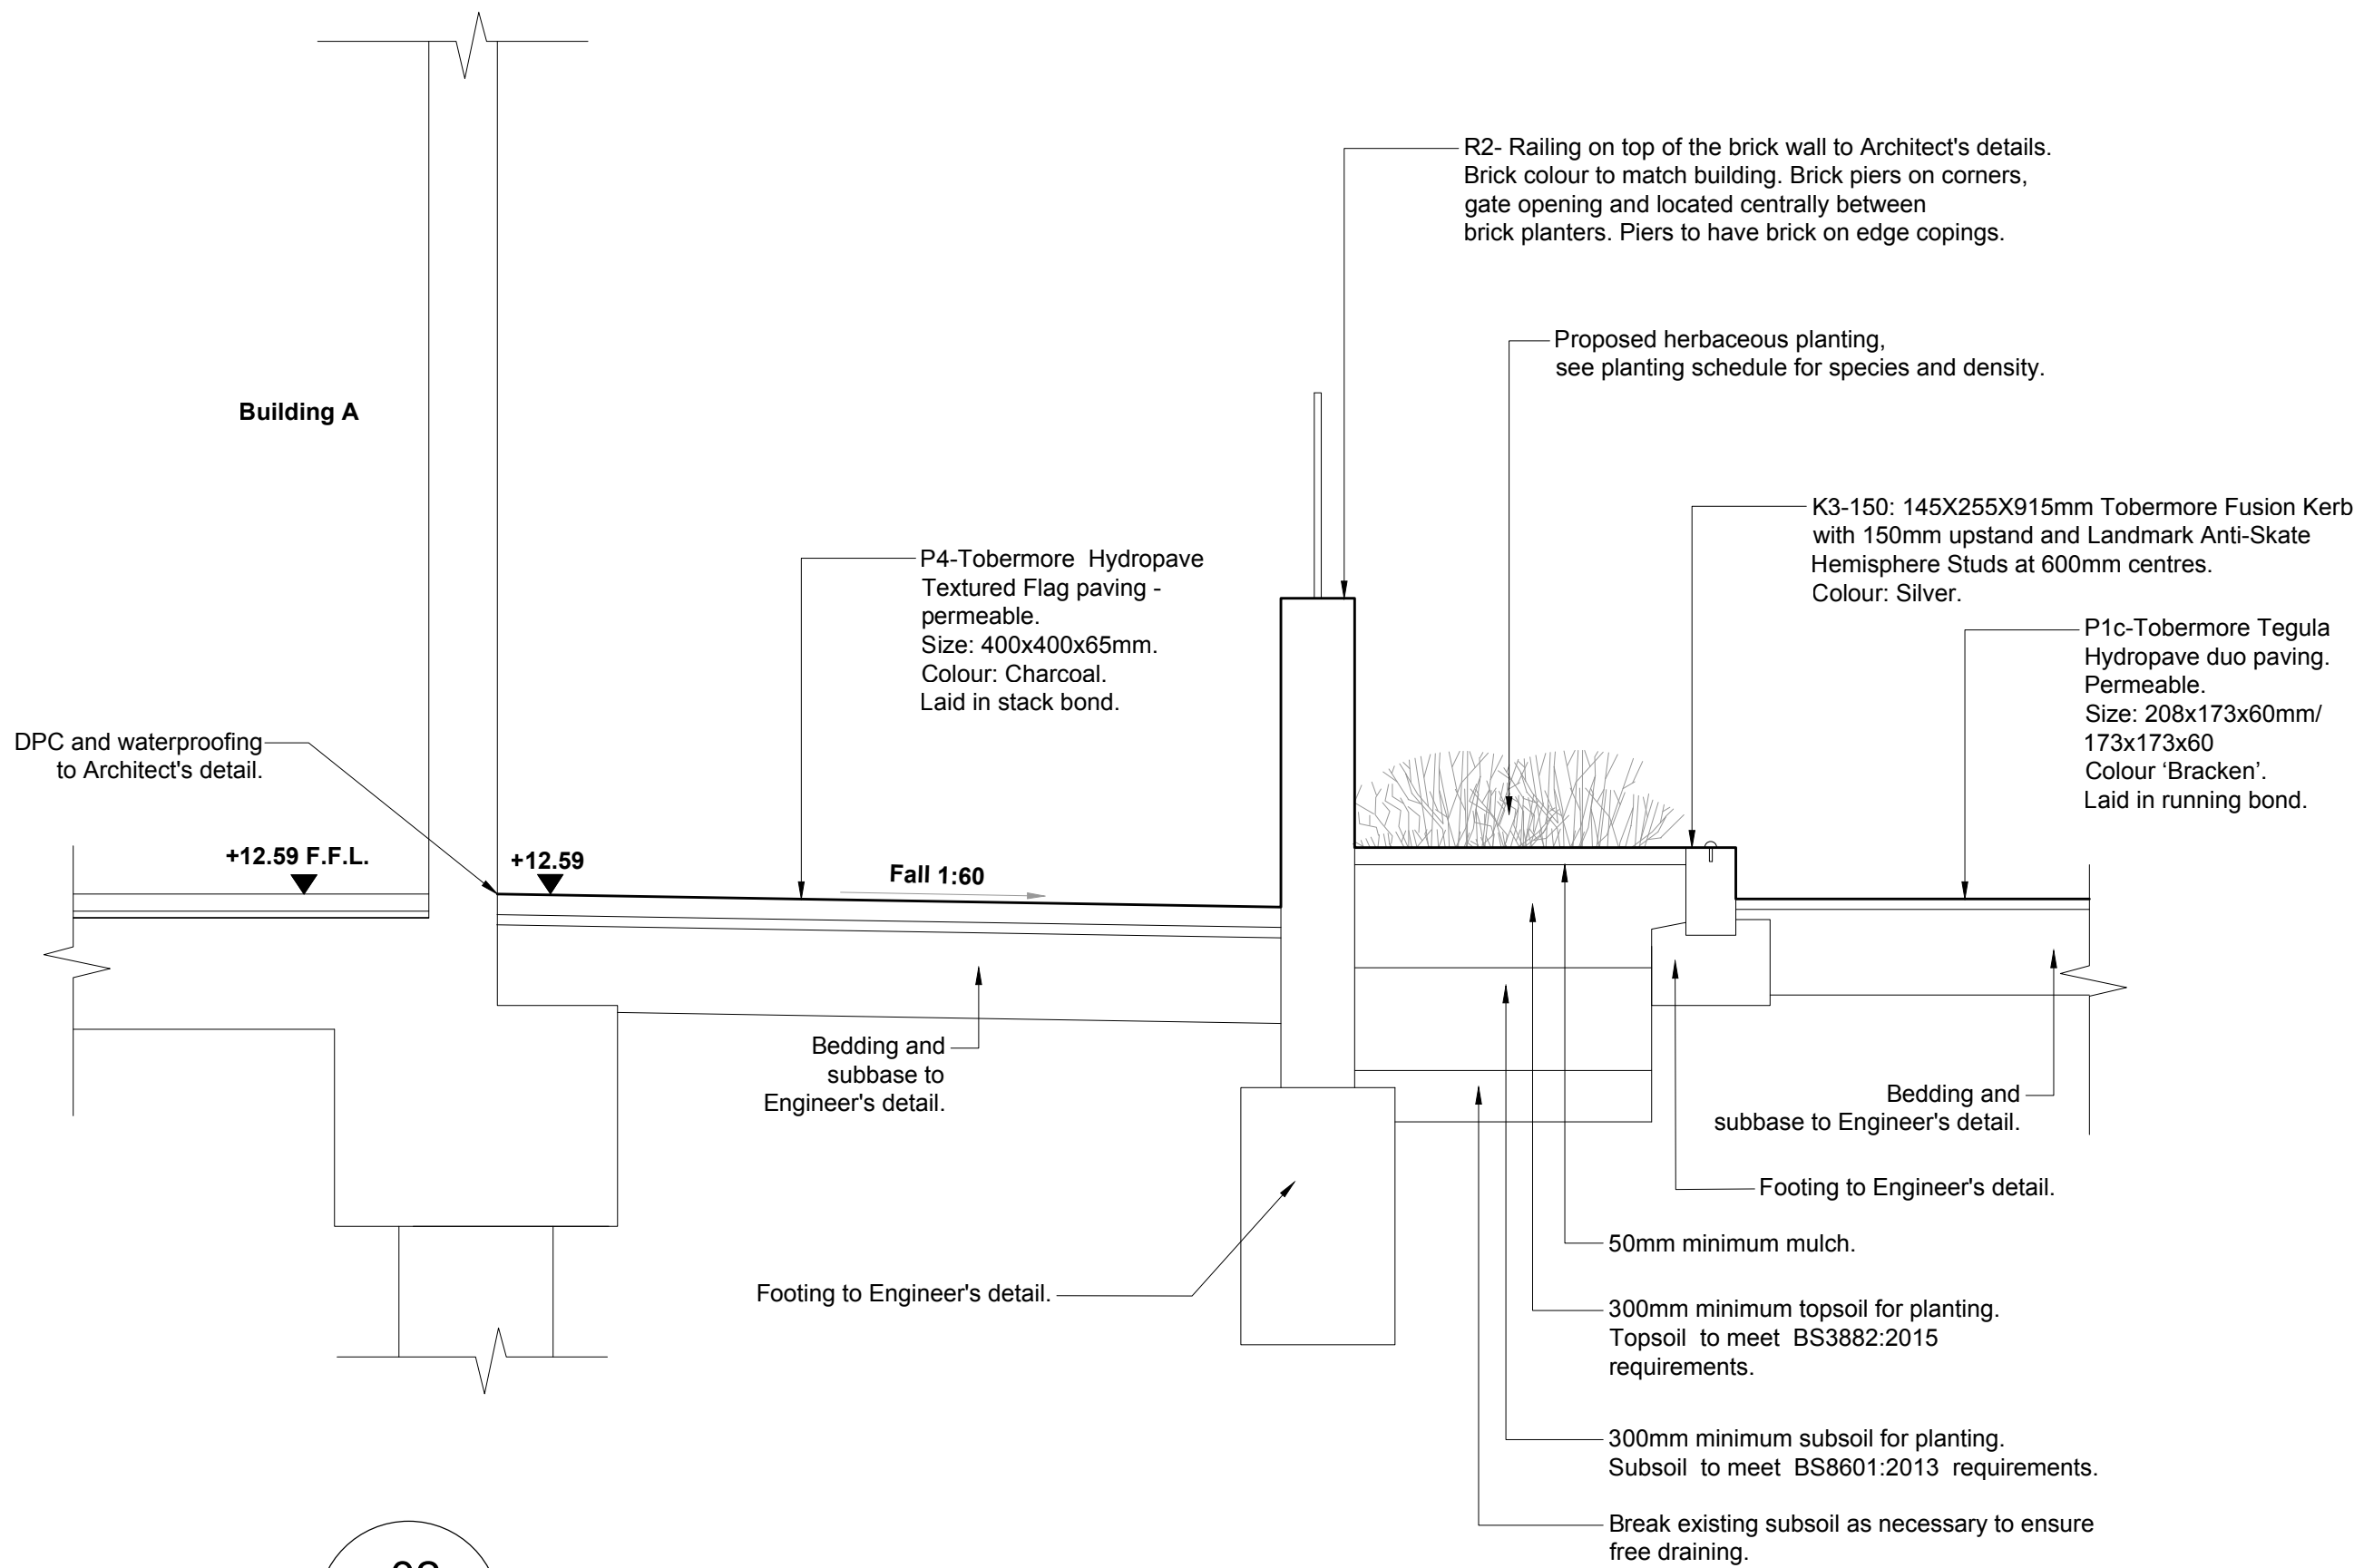

03  
L0834D02

Section


Scale 1:20@A1

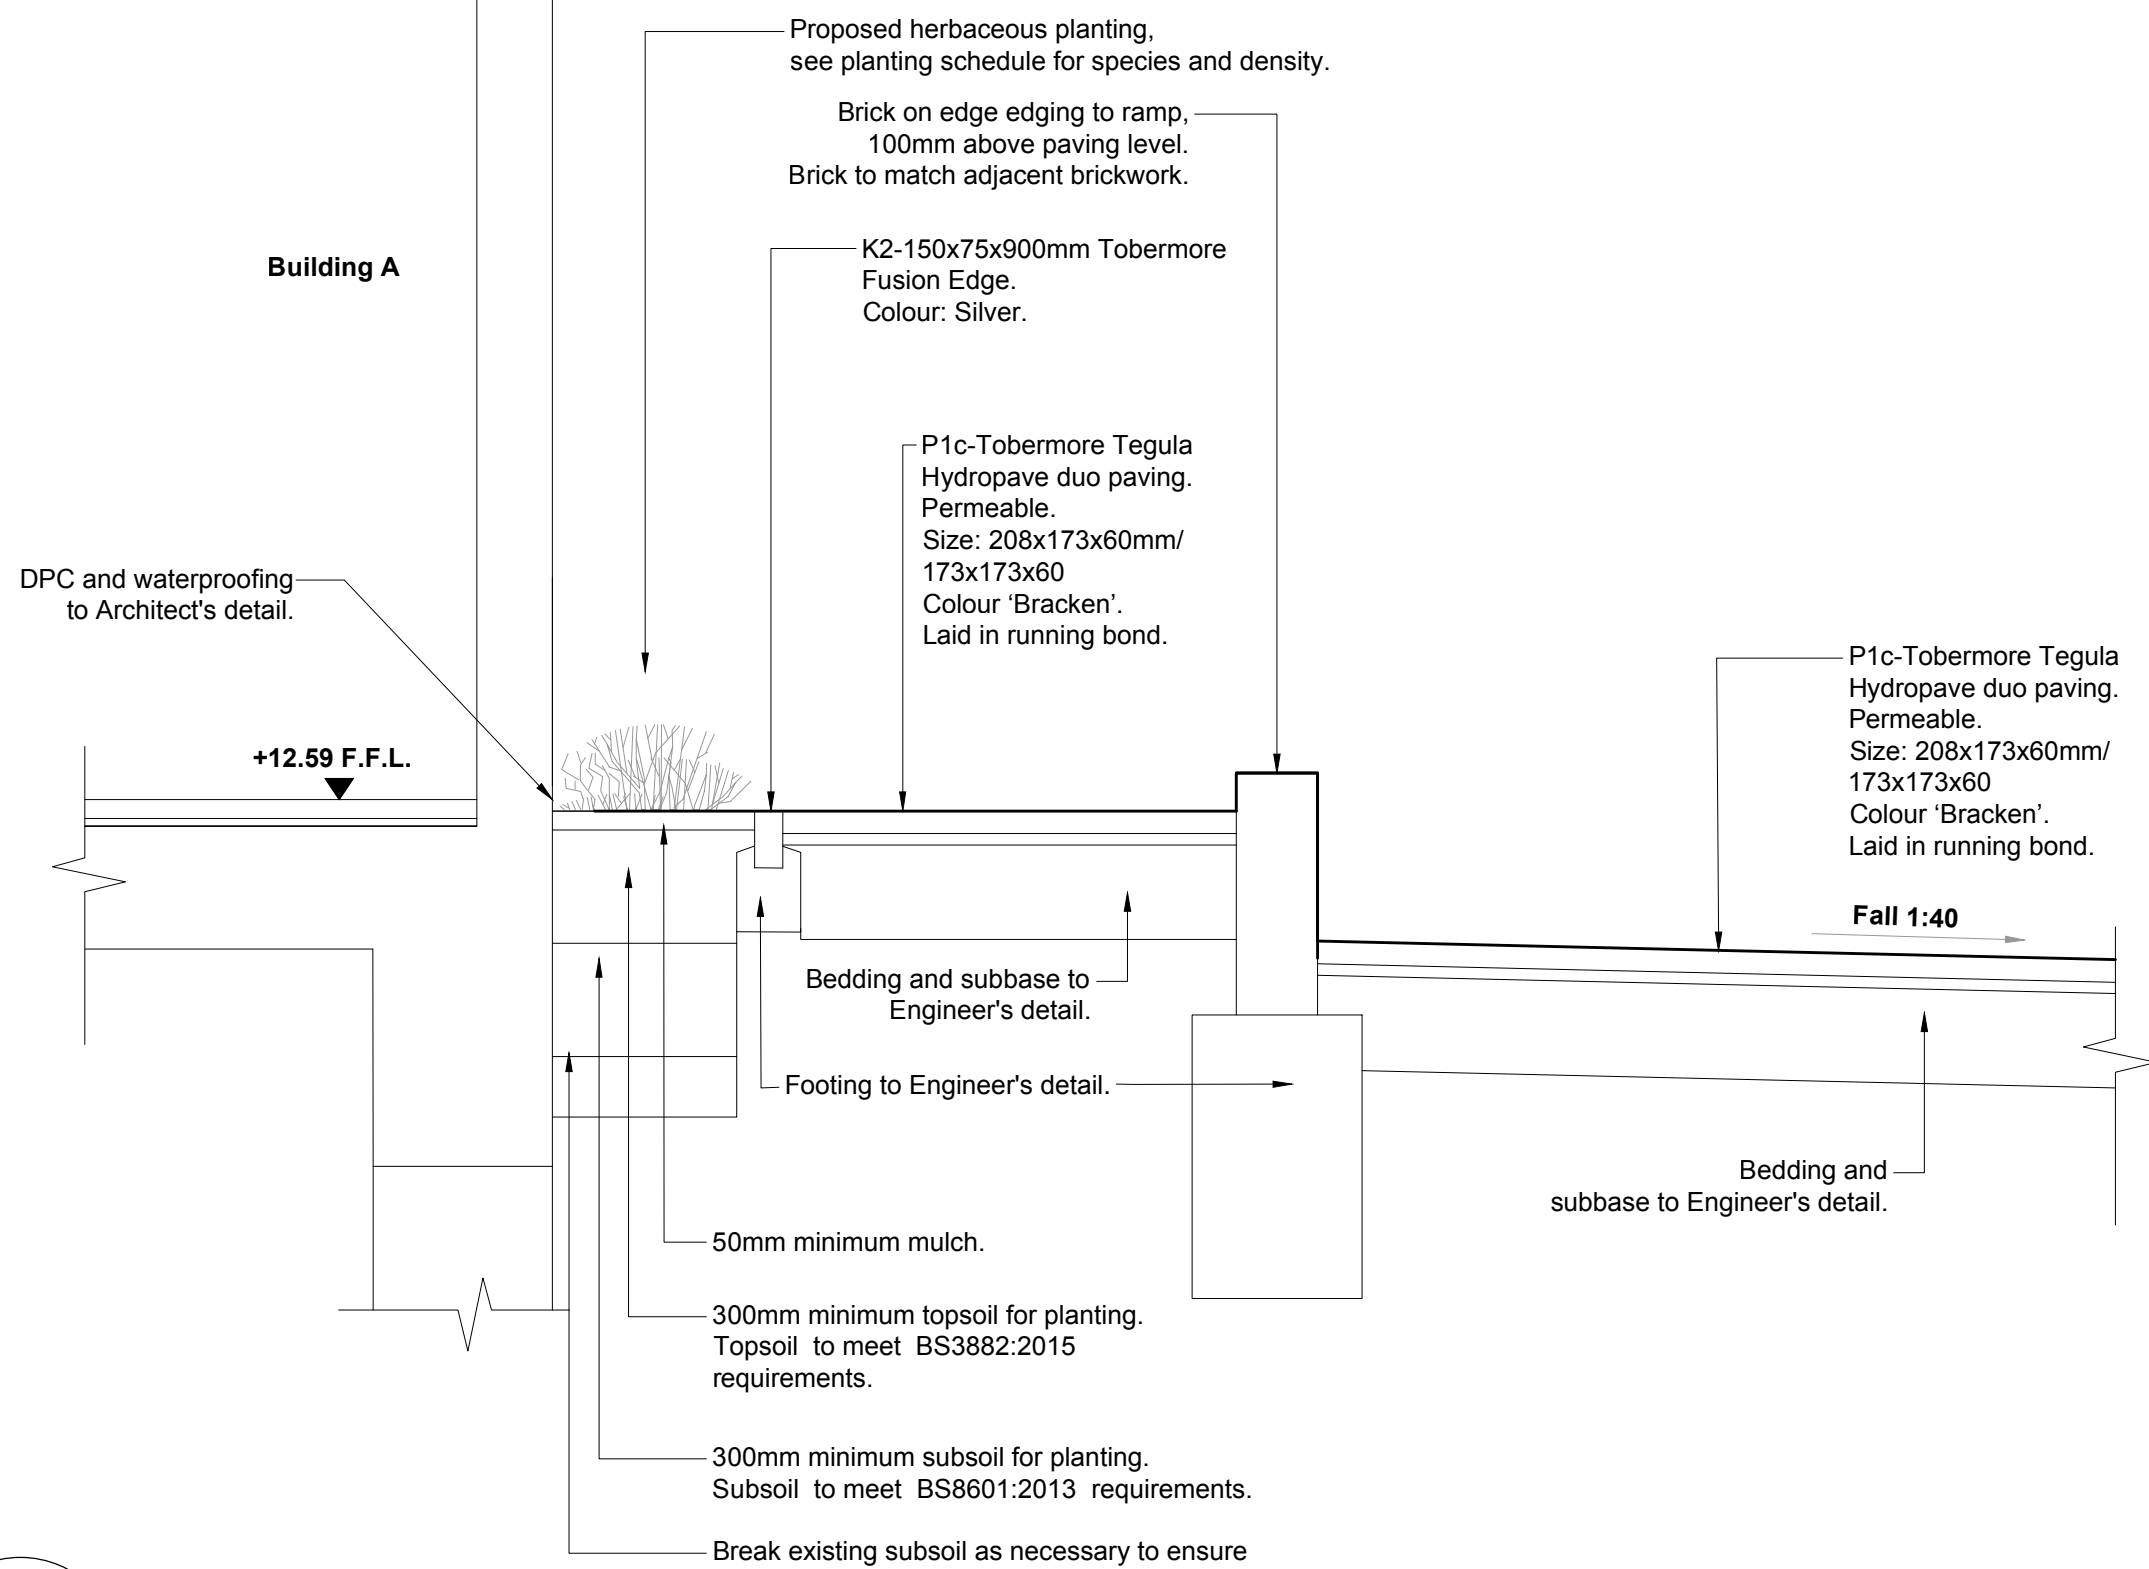

04  
L0834D02

Section

Scale 1:20@A1

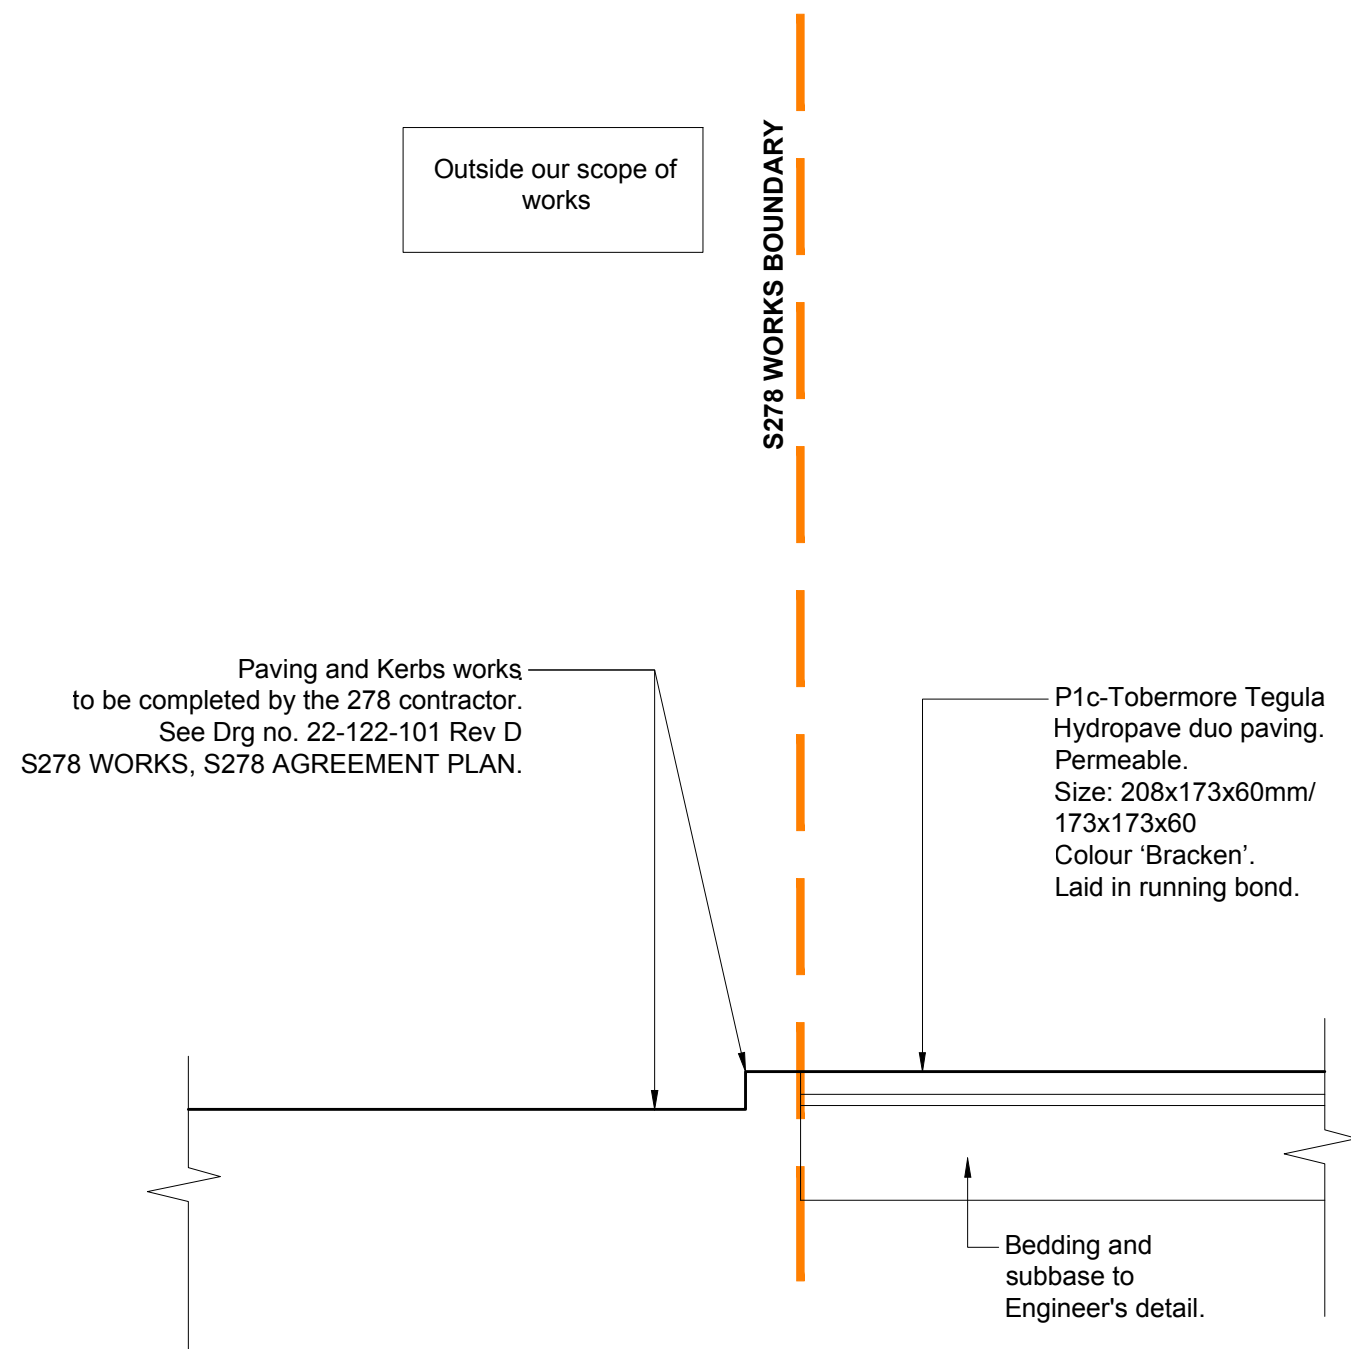

Location Plan

N.T.S



## FOR TENDER

| Rev | Description                          | Date     | By |
|-----|--------------------------------------|----------|----|
| C   | GA updated to team comments.         | 29/11/23 | YW |
| B   | FFL chaged and Updated to changed GA | 20/10/23 | YW |
| A   | FFL changed.                         | 8/12/22  | JD |

**Davis**

Landscape Architecture  
15 Iliffe Yard, London, SE17 3QA  
020 7277 1035  
mail@davisla.com | www.davisla.com

Client

Formation Design

Job Title

Remington Road

Drawing Title

Detail 02

Scale : As Shown@A1

Drawn : PK/YW

Date : 09/11/2022

Checked : JD

Drawing No. : L0834D02

Rev. : C

## NOTES:

1. This drawing is to be read in conjunction with all relevant contract documentation from the design team, with any conflicting information to be brought to the attention of Davis Landscape Ltd in writing before commencing on site.
2. The contractor is to check and verify all levels and dimensions before construction. Any discrepancies are to be brought to the attention of Davis Landscape Ltd in writing before commencing on site.
3. All dimensions in mm, unless otherwise stated.
4. Do not scale from this drawing.
5. All sub base and concrete specification, fixings, brackets & the like to Engineers' details & specification.
6. We are not liable for the detailed design of above ground drainage, ground drainage, sub-bases, foundations, retaining structures, fall from height barriers and building waterproofing details.
7. All proprietary products shall be installed in accordance with manufacturers written instructions.
8. Submit Shop drawings for Davis Landscape Ltd approval before constructing any bespoke landscape item.