N

OS Map

0 25m 50m 100m

SCALE 1:1250

Location Plan

Property Boundary

Site Area= 126.55

N

0 1m 5m 10m 20m

SCALE 1:200

Notes.
Contractors must verify all dimensions at the site before comencing any work.
No constrcution work before Building Control approval and structural engineer confirmation.
Any discrepancies to be reported to Gridline.
All drawings are to be read in conjunction with all relevant drawings and specifications.

Project No.S

REV	DATE	DESCRIPTION	BY	CH

PROJECT TITLE
20 Crescent Road
N22 7RS

DATE
November 2021

DRAWING TITLE
Existing- OS Map- Location Plan

CLIENT
Meir Builders Ltd

Drawn by:
Faye

DRAWING No.
EX-L001

SCALE @ A3
1:1250 / 1:200

PLANNING SERVICES
Unit 9b,The High Cross Centre, Fountayne Rd, N154BE
TEL: 020 8802 3480
www.samplanning.co.uk

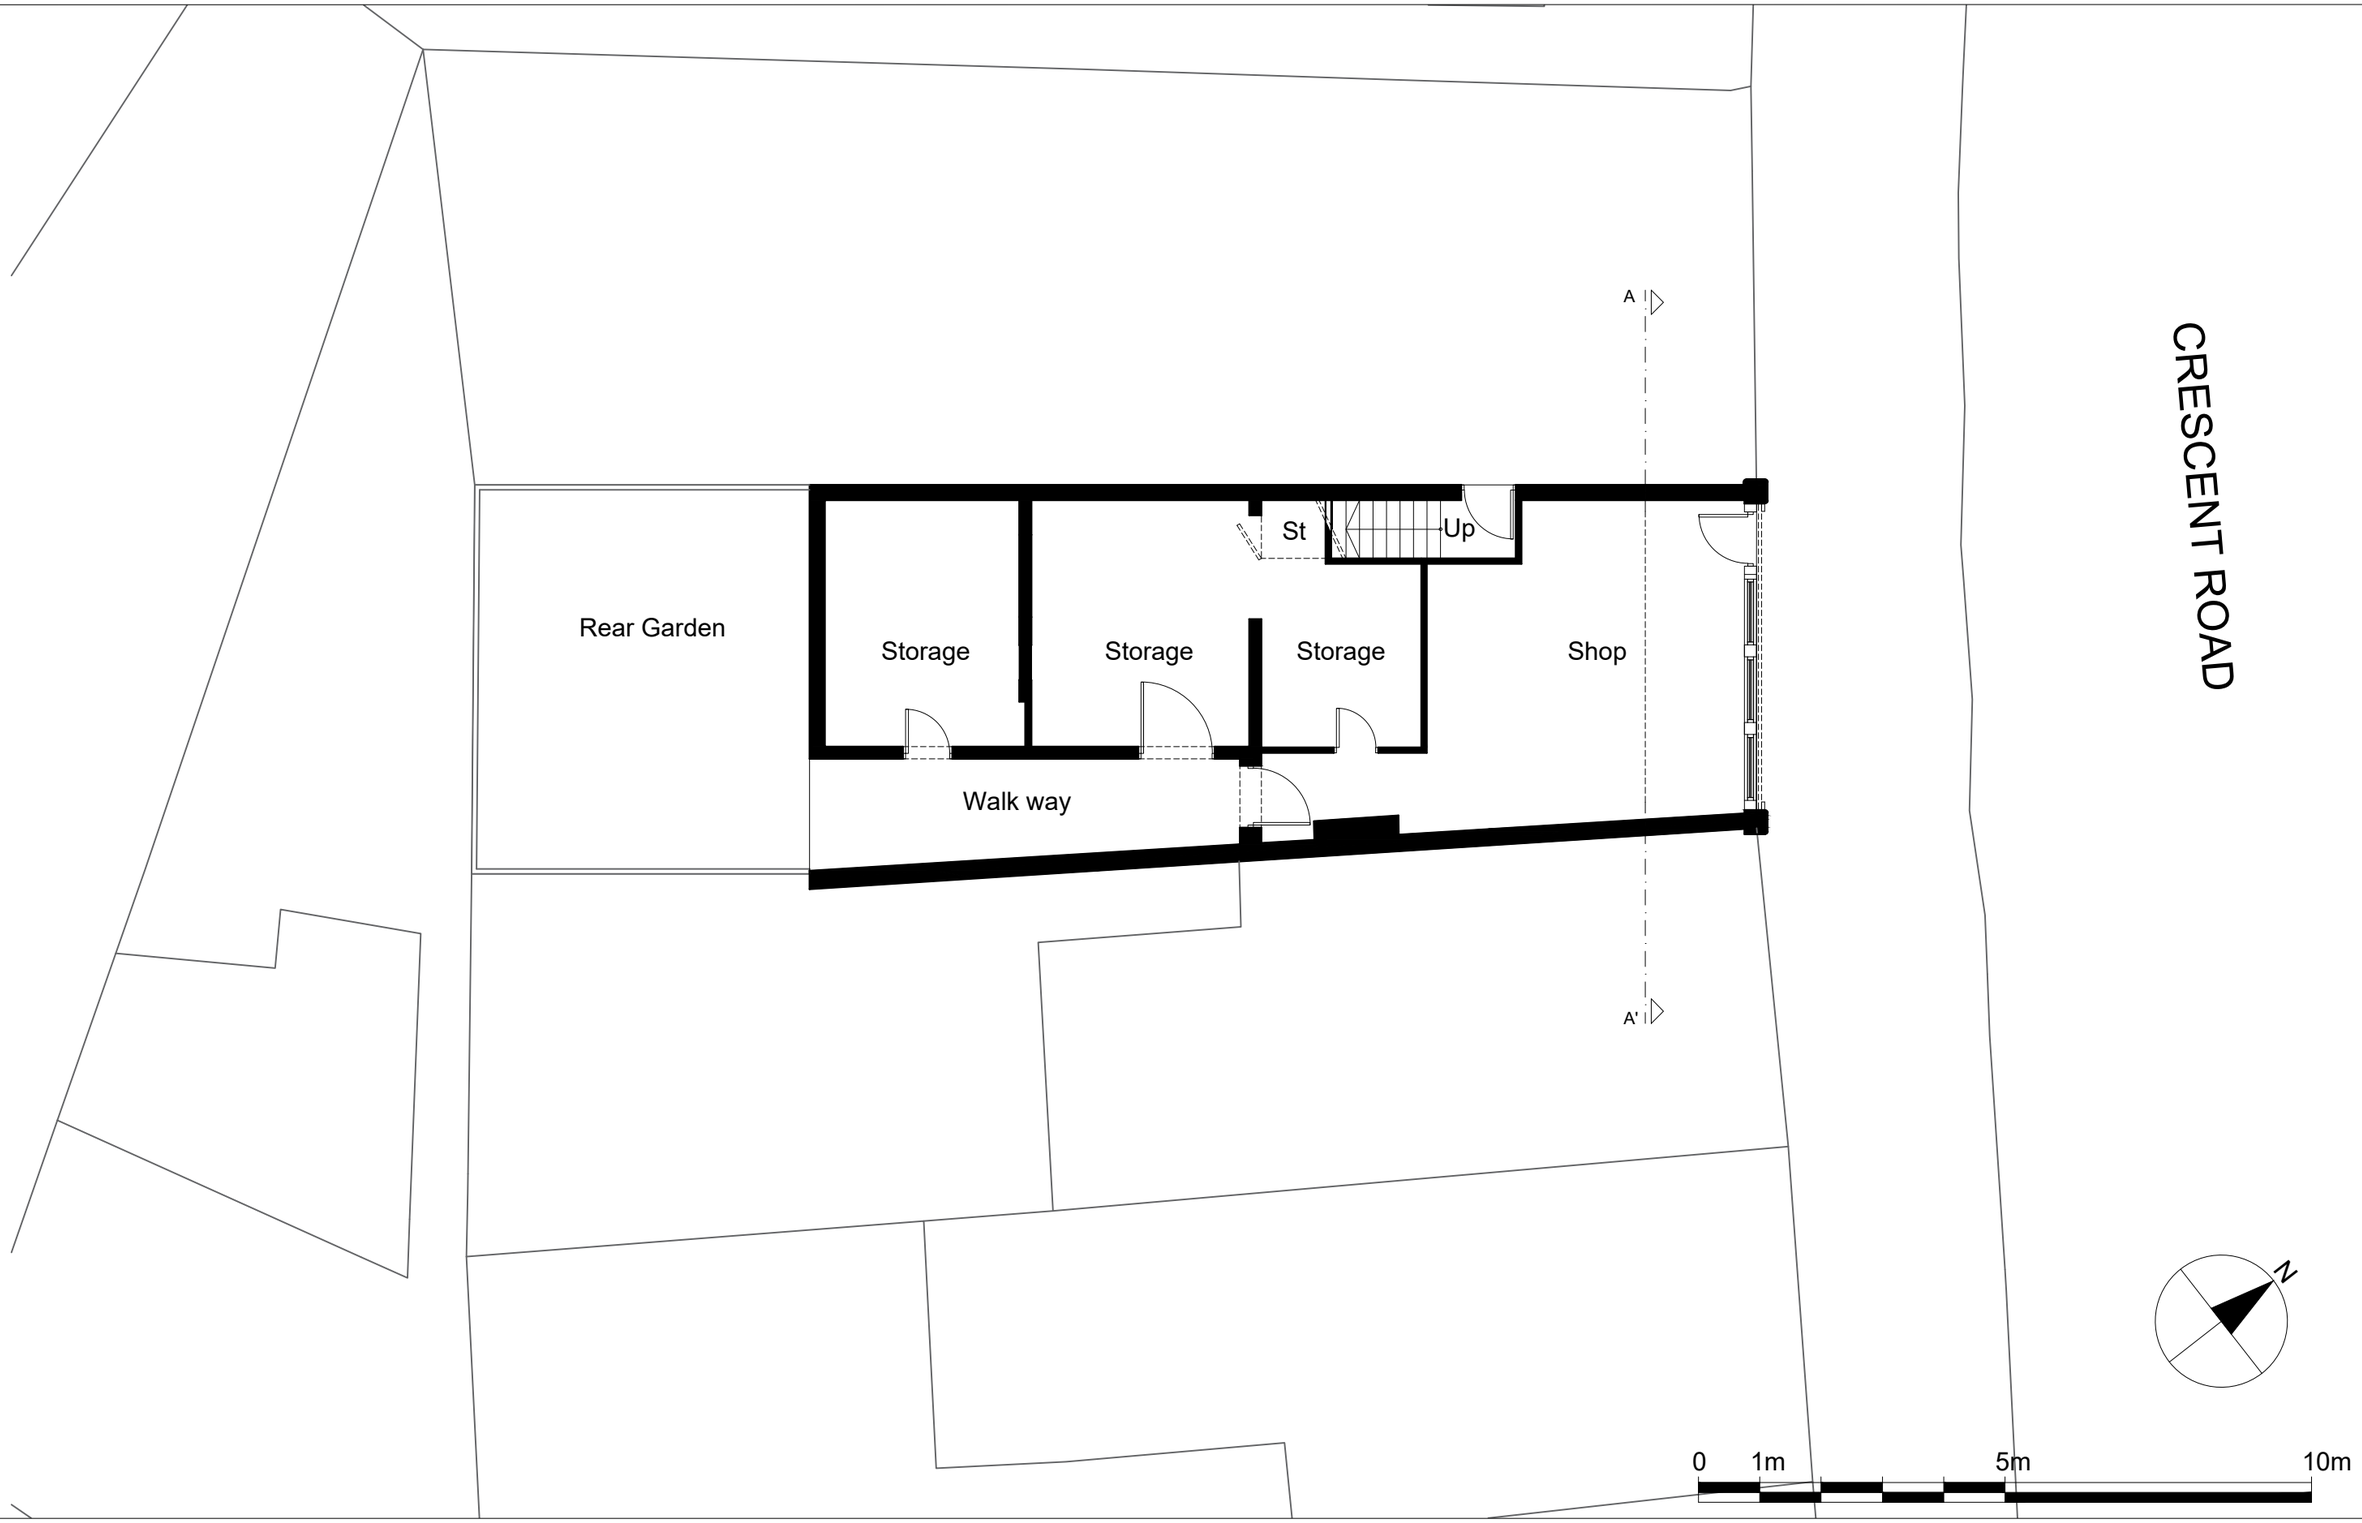

Notes.
Contractors must verify all dimensions at the site before comencing any work.
No constrcution work before Building Control approval and structural engineer confirmation.
Any discrepancies to be reported to Gridline.
All drawings are to be read in conjunction with all relevant drawings and specifications.

Project No.S

REV	DATE	DESCRIPTION	BY	CH

PROJECT TITLE
20 Crescent Road
N22 7RS

DRAWING TITLE
Existing Ground Floor Plan

CLIENT
Meir Builders Ltd

DATE	Project No.	DRAWING No.	SCALE @ A3	Drawn by:
November 2021	4910	EX-P001	1:100	Faye

PLANNING SERVICES
Unit 9b,The High Cross Centre, Fountayne Rd, N154BE
TEL: 020 8802 3480
www.samplanning.co.uk

Notes.
Contractors must verify all dimensions at the site before comencing any work.
No constrcution work before Building Control approval and structural engineer confirmation.
Any discrepancies to be reported to Gridline.
All drawings are to be read in conjunction with all relevant drawings and specifications.

Project No.S

REV	DATE	DESCRIPTION	BY	CH

PROJECT TITLE
20 Crescent Road
N22 7RS

DRAWING TITLE
Existing Roof Plan

CLIENT
Meir Builders Ltd

DATE	Project No.	DRAWING No.	SCALE @ A3	Drawn by:
November 2021	4910	EX-P002	1:100	Faye

PLANNING SERVICES
Unit 9b,The High Cross Centre, Fountayne Rd, N154BE
TEL: 020 8802 3480
www.samplanning.co.uk