



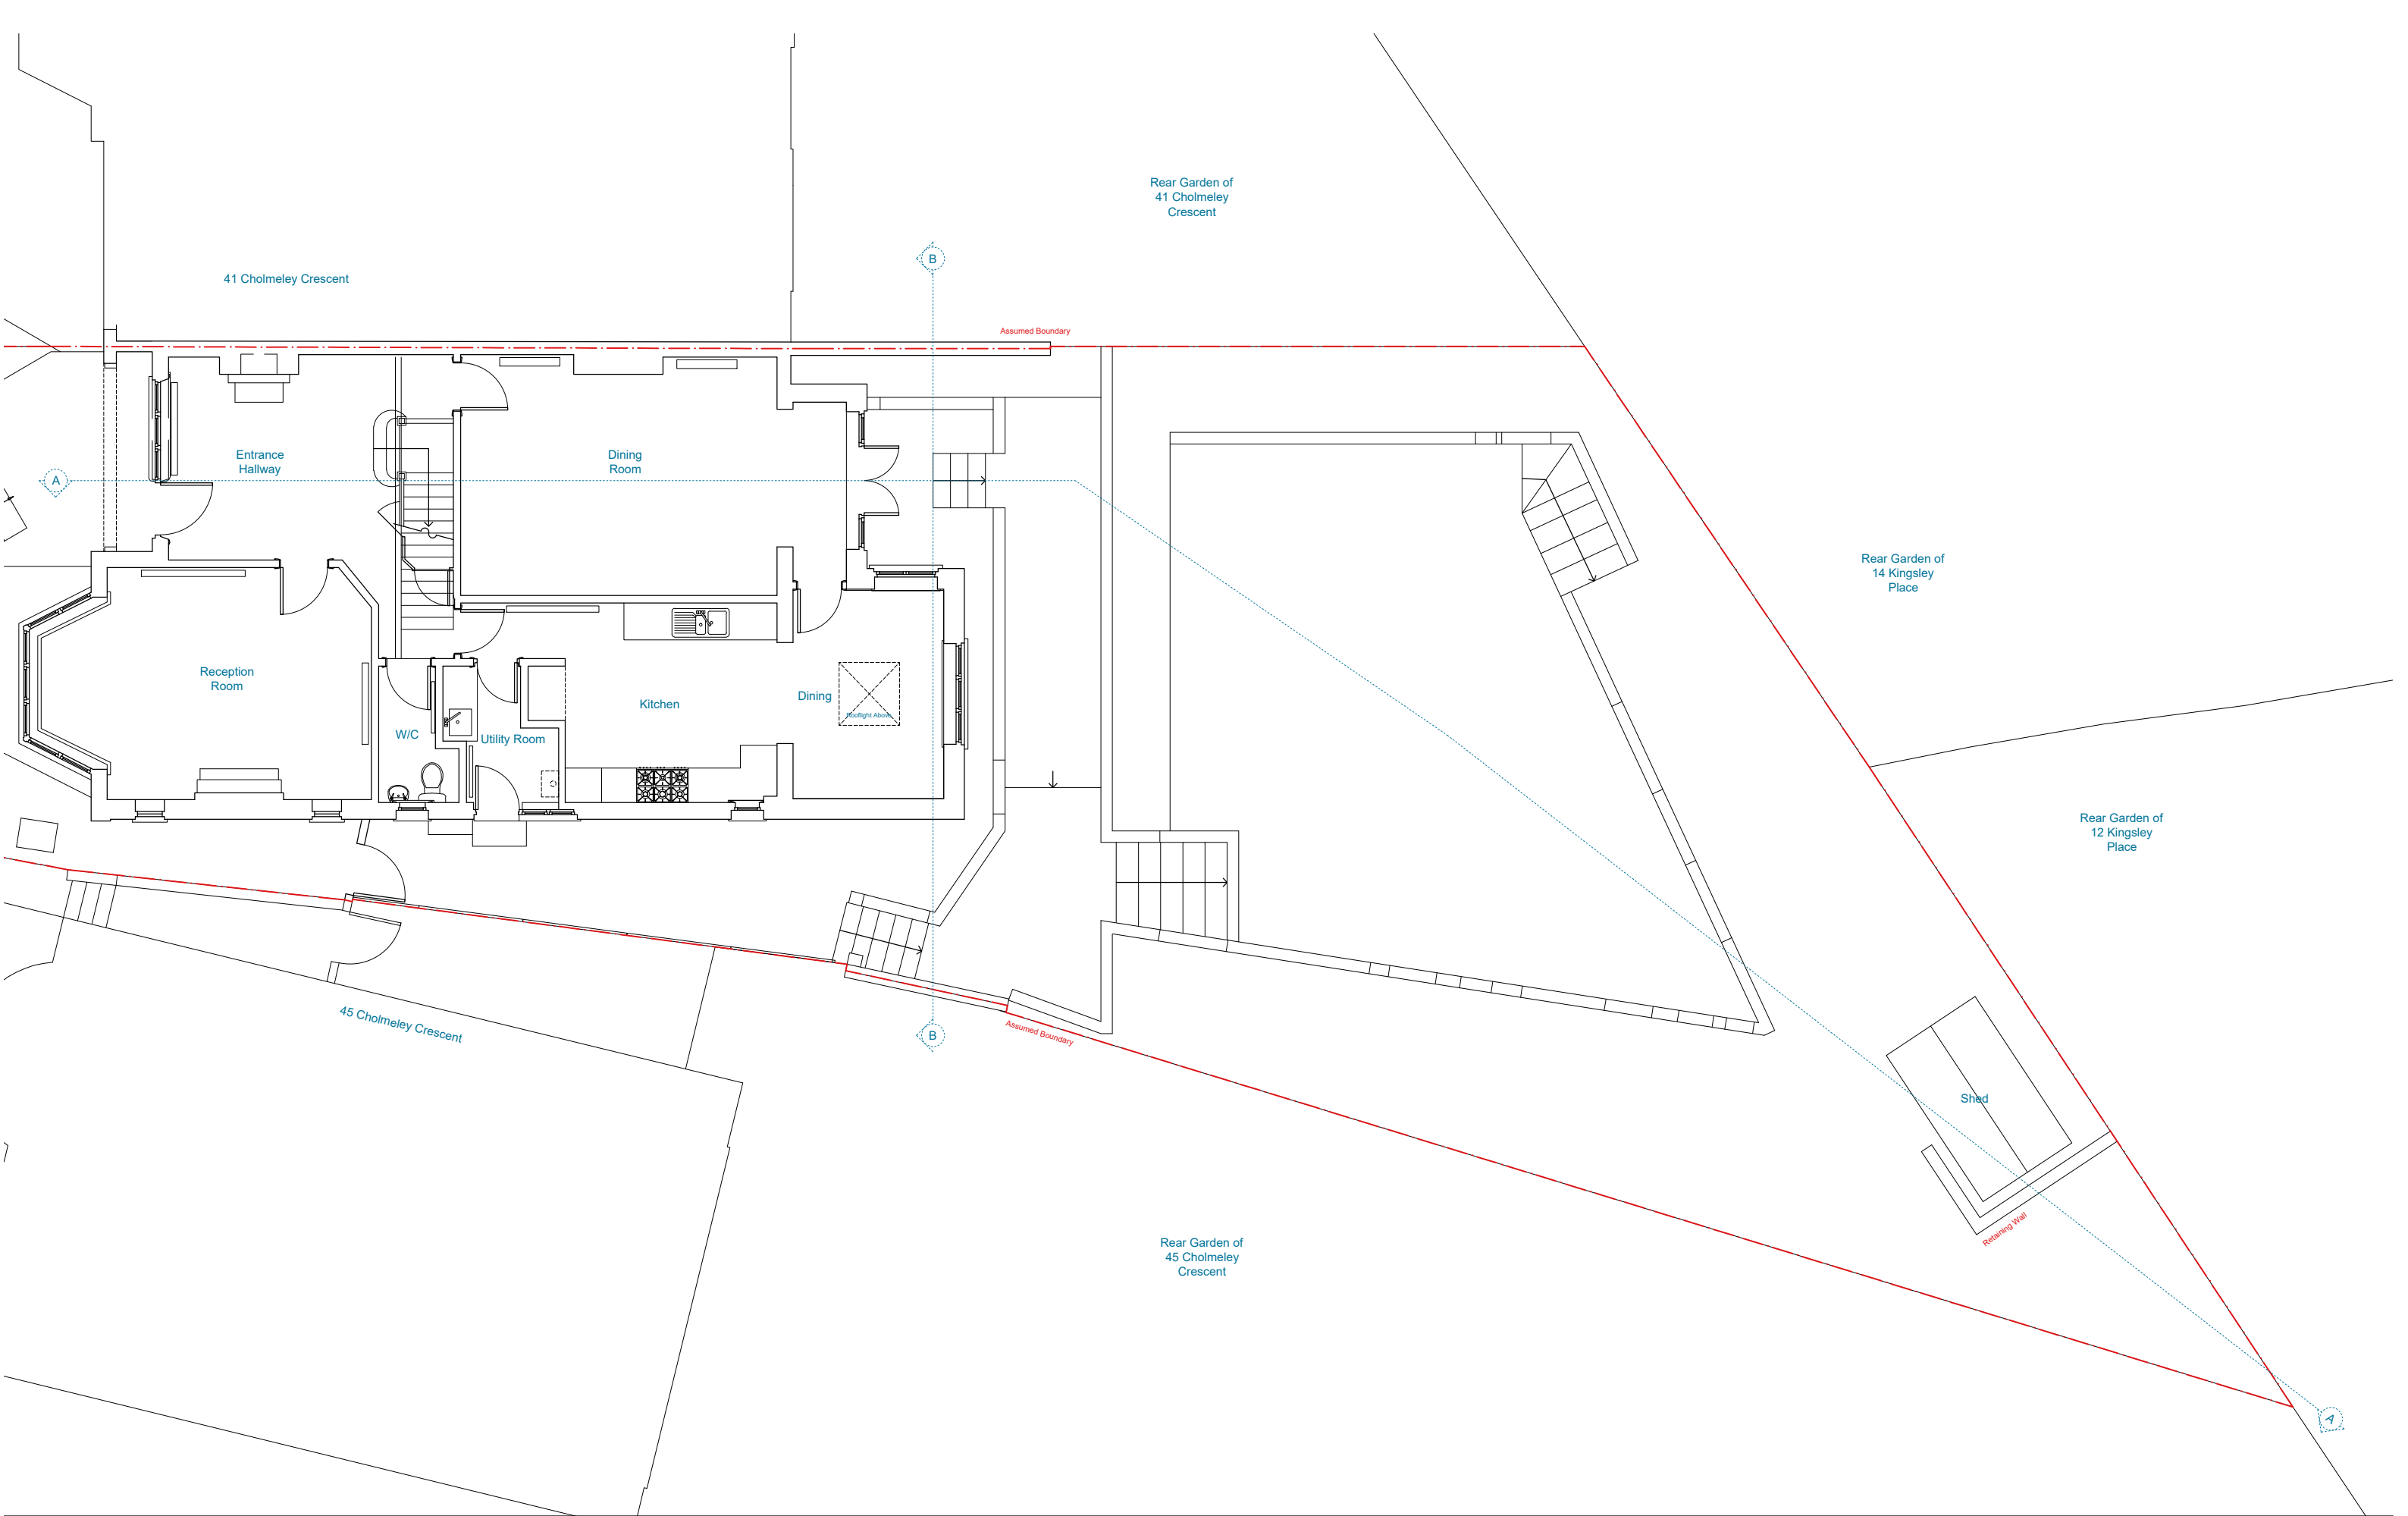
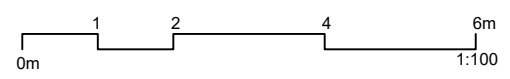


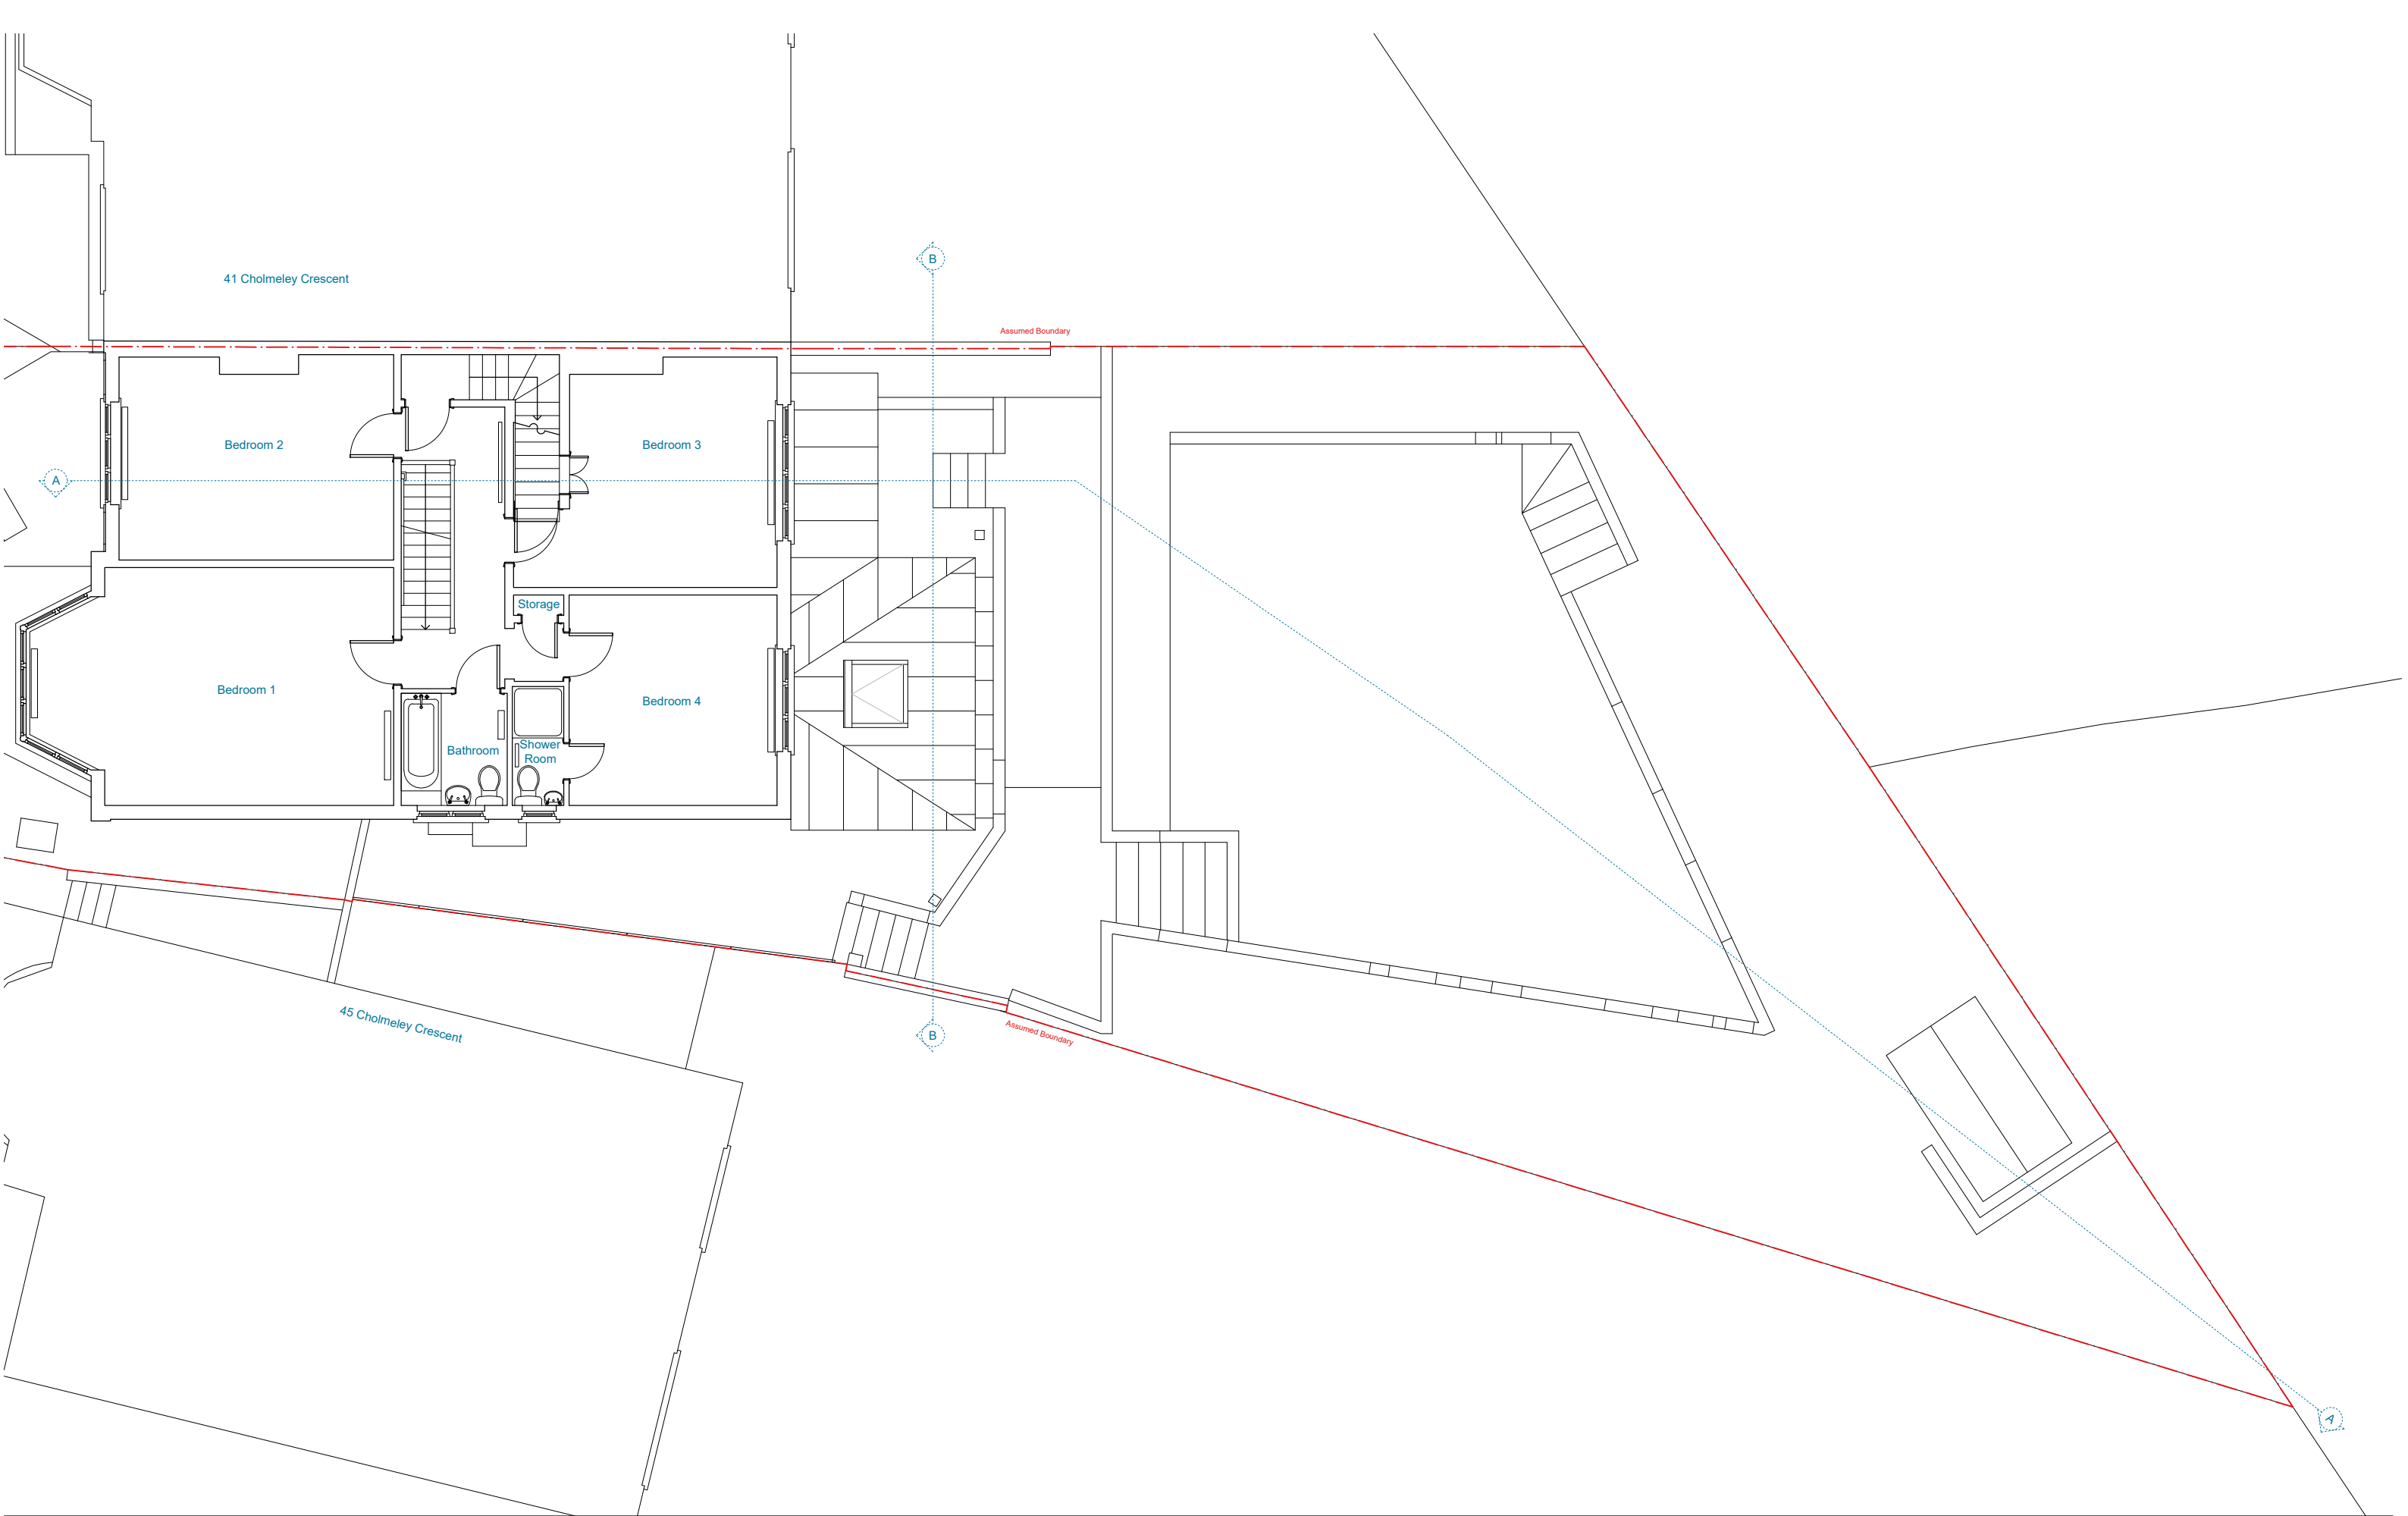


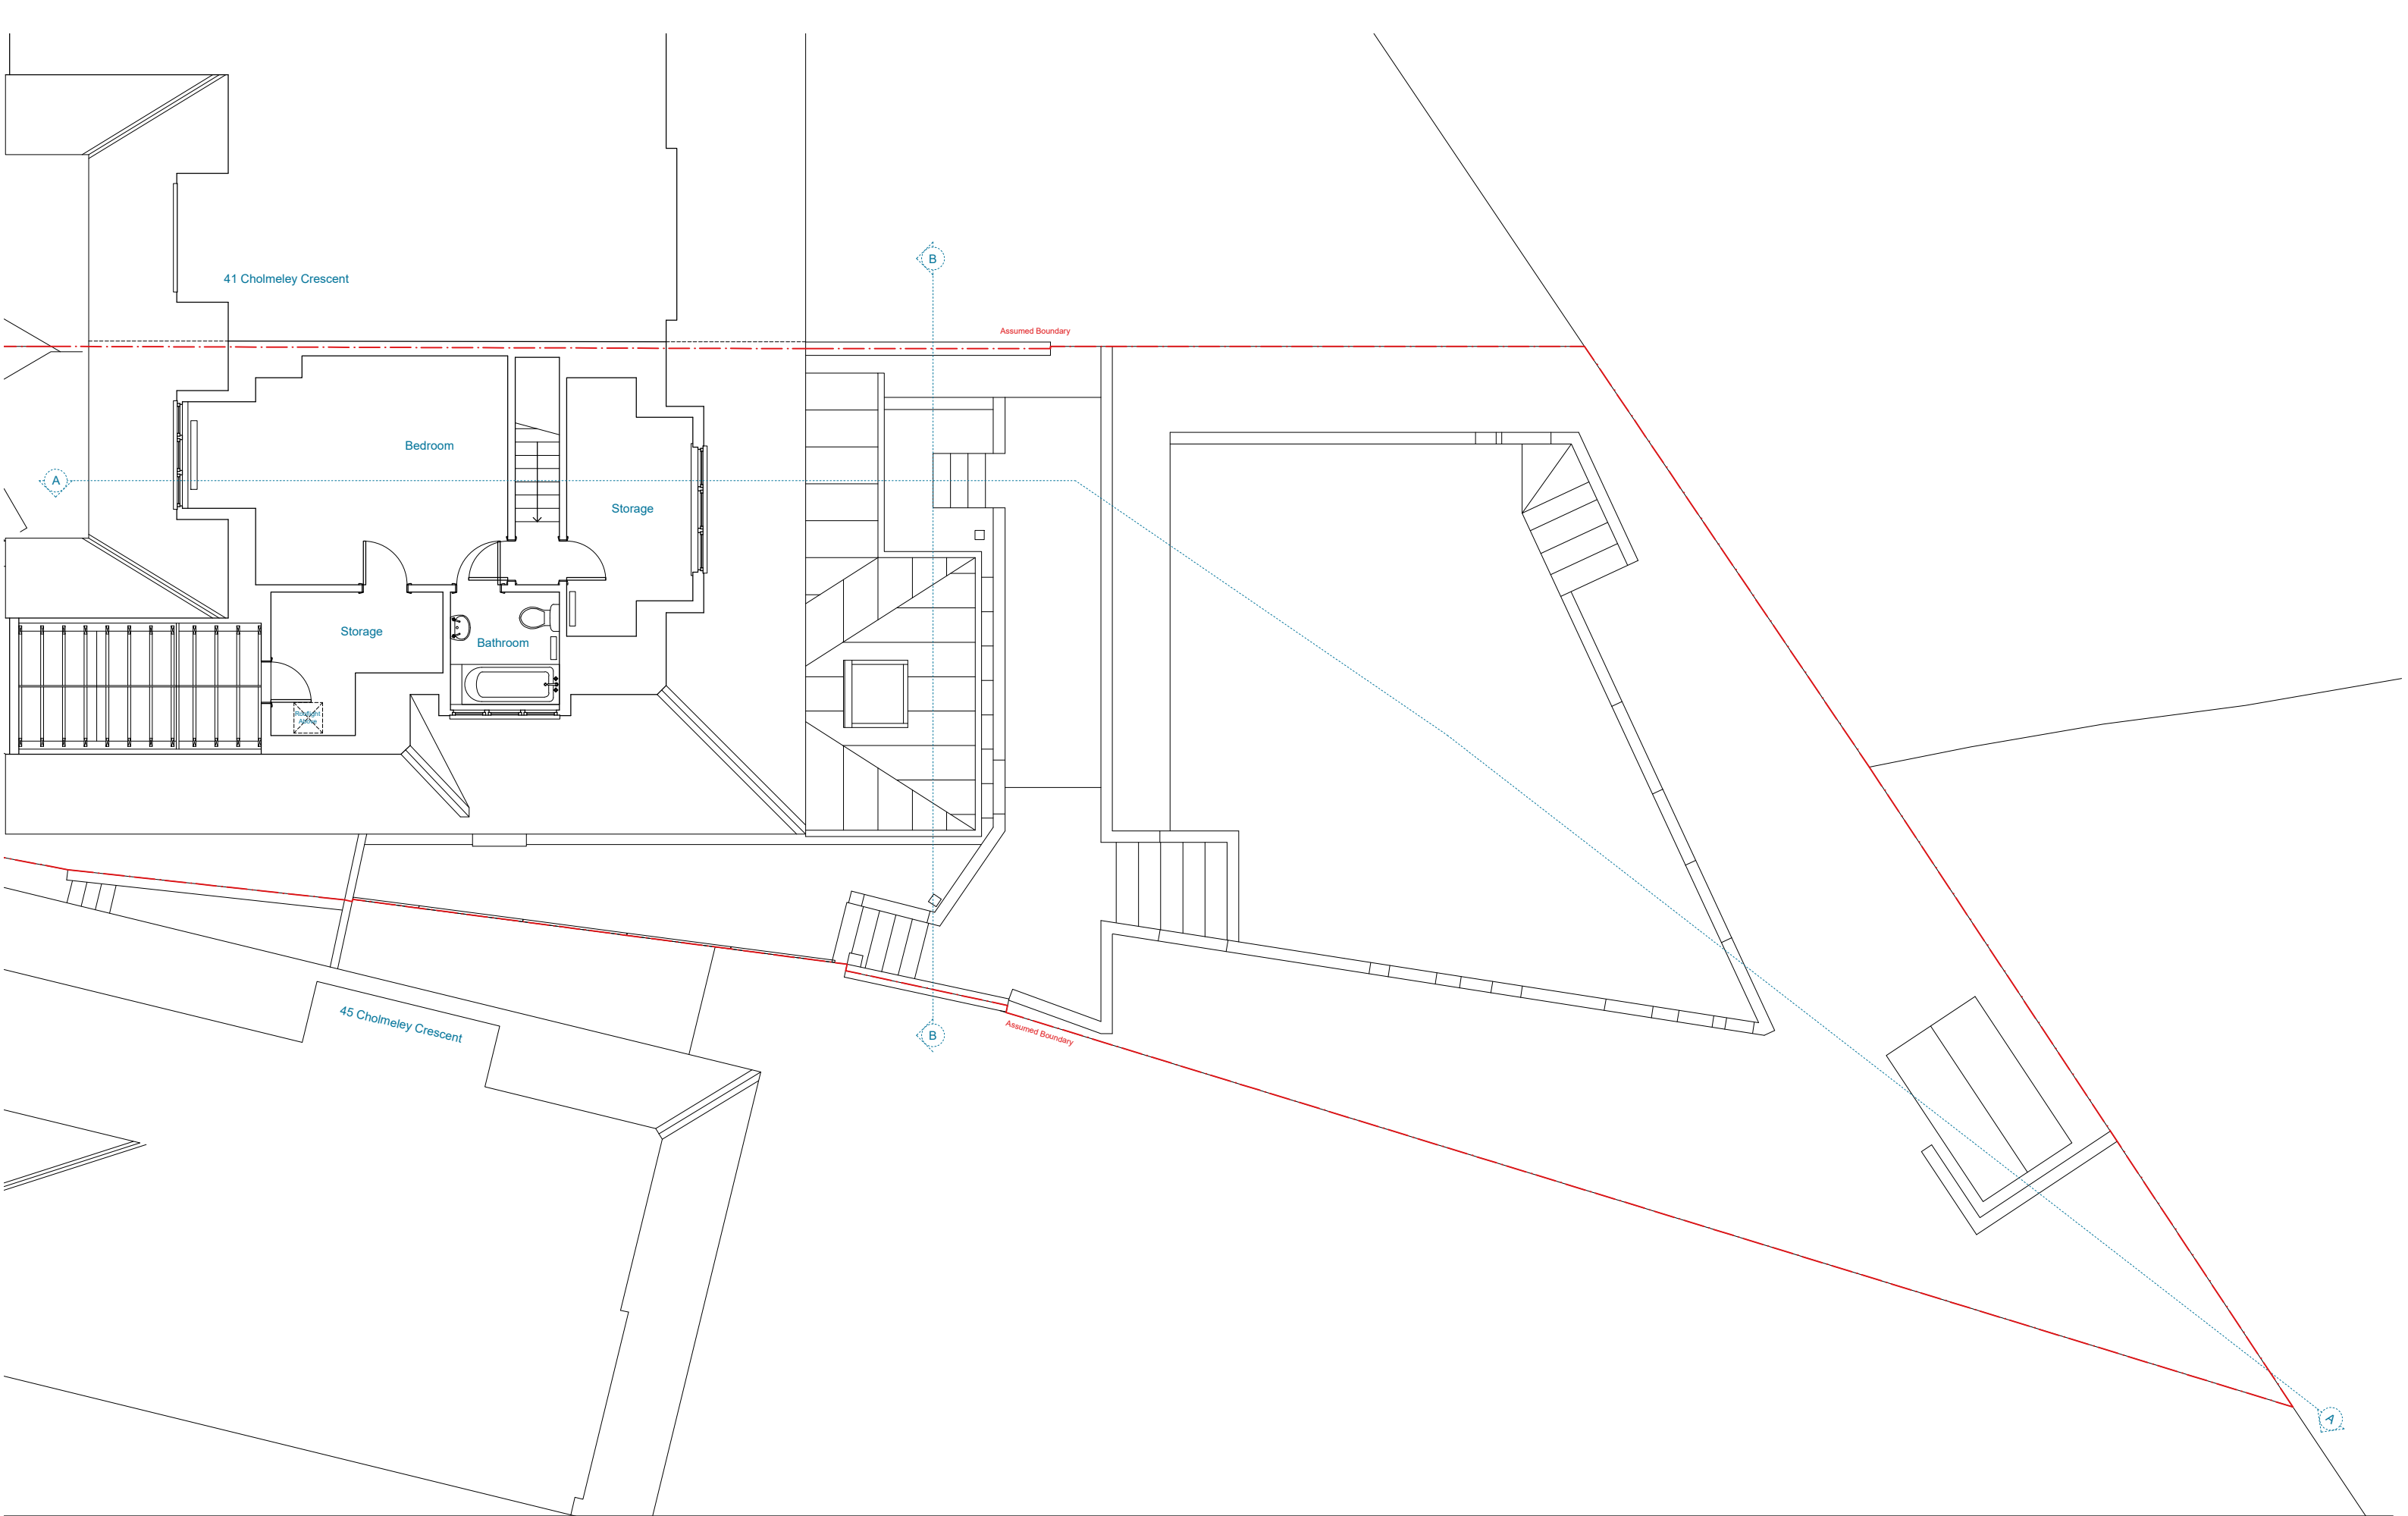


PLANNING

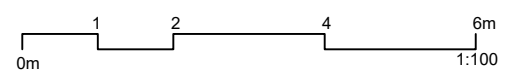


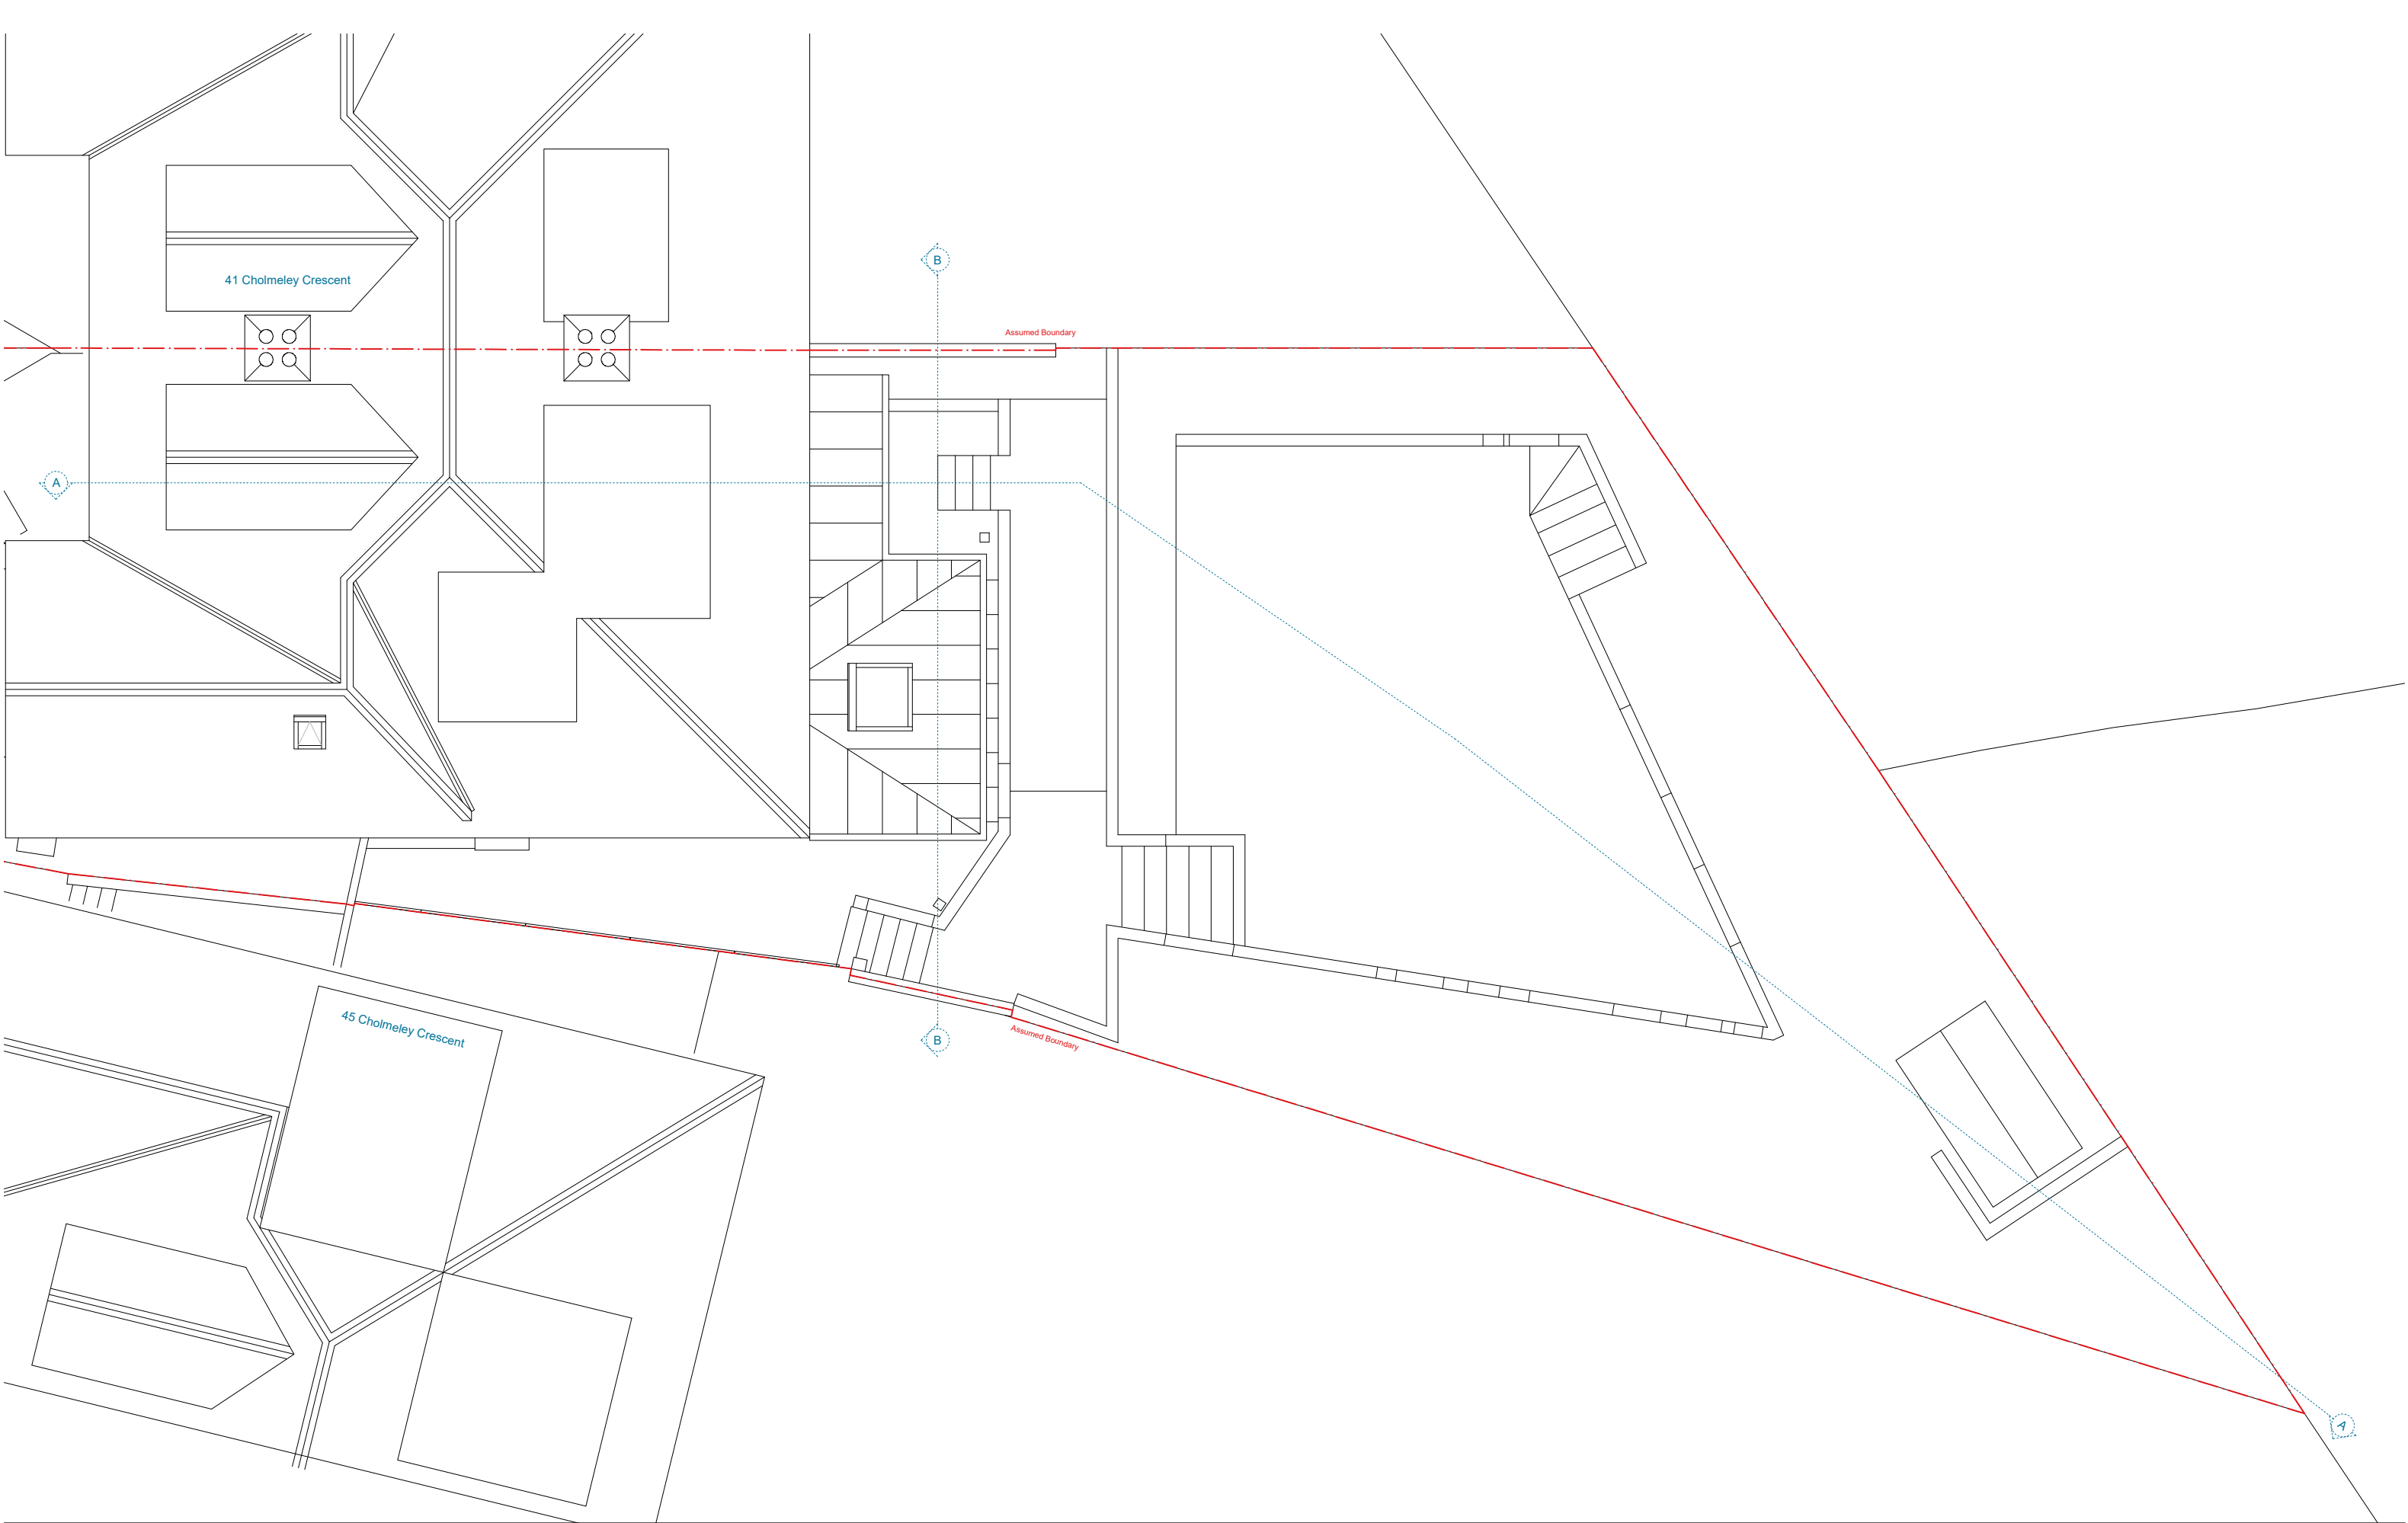


PLANNING

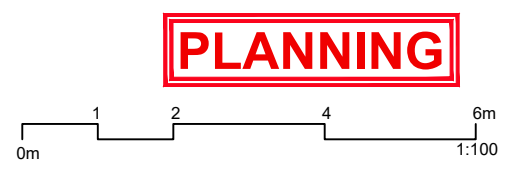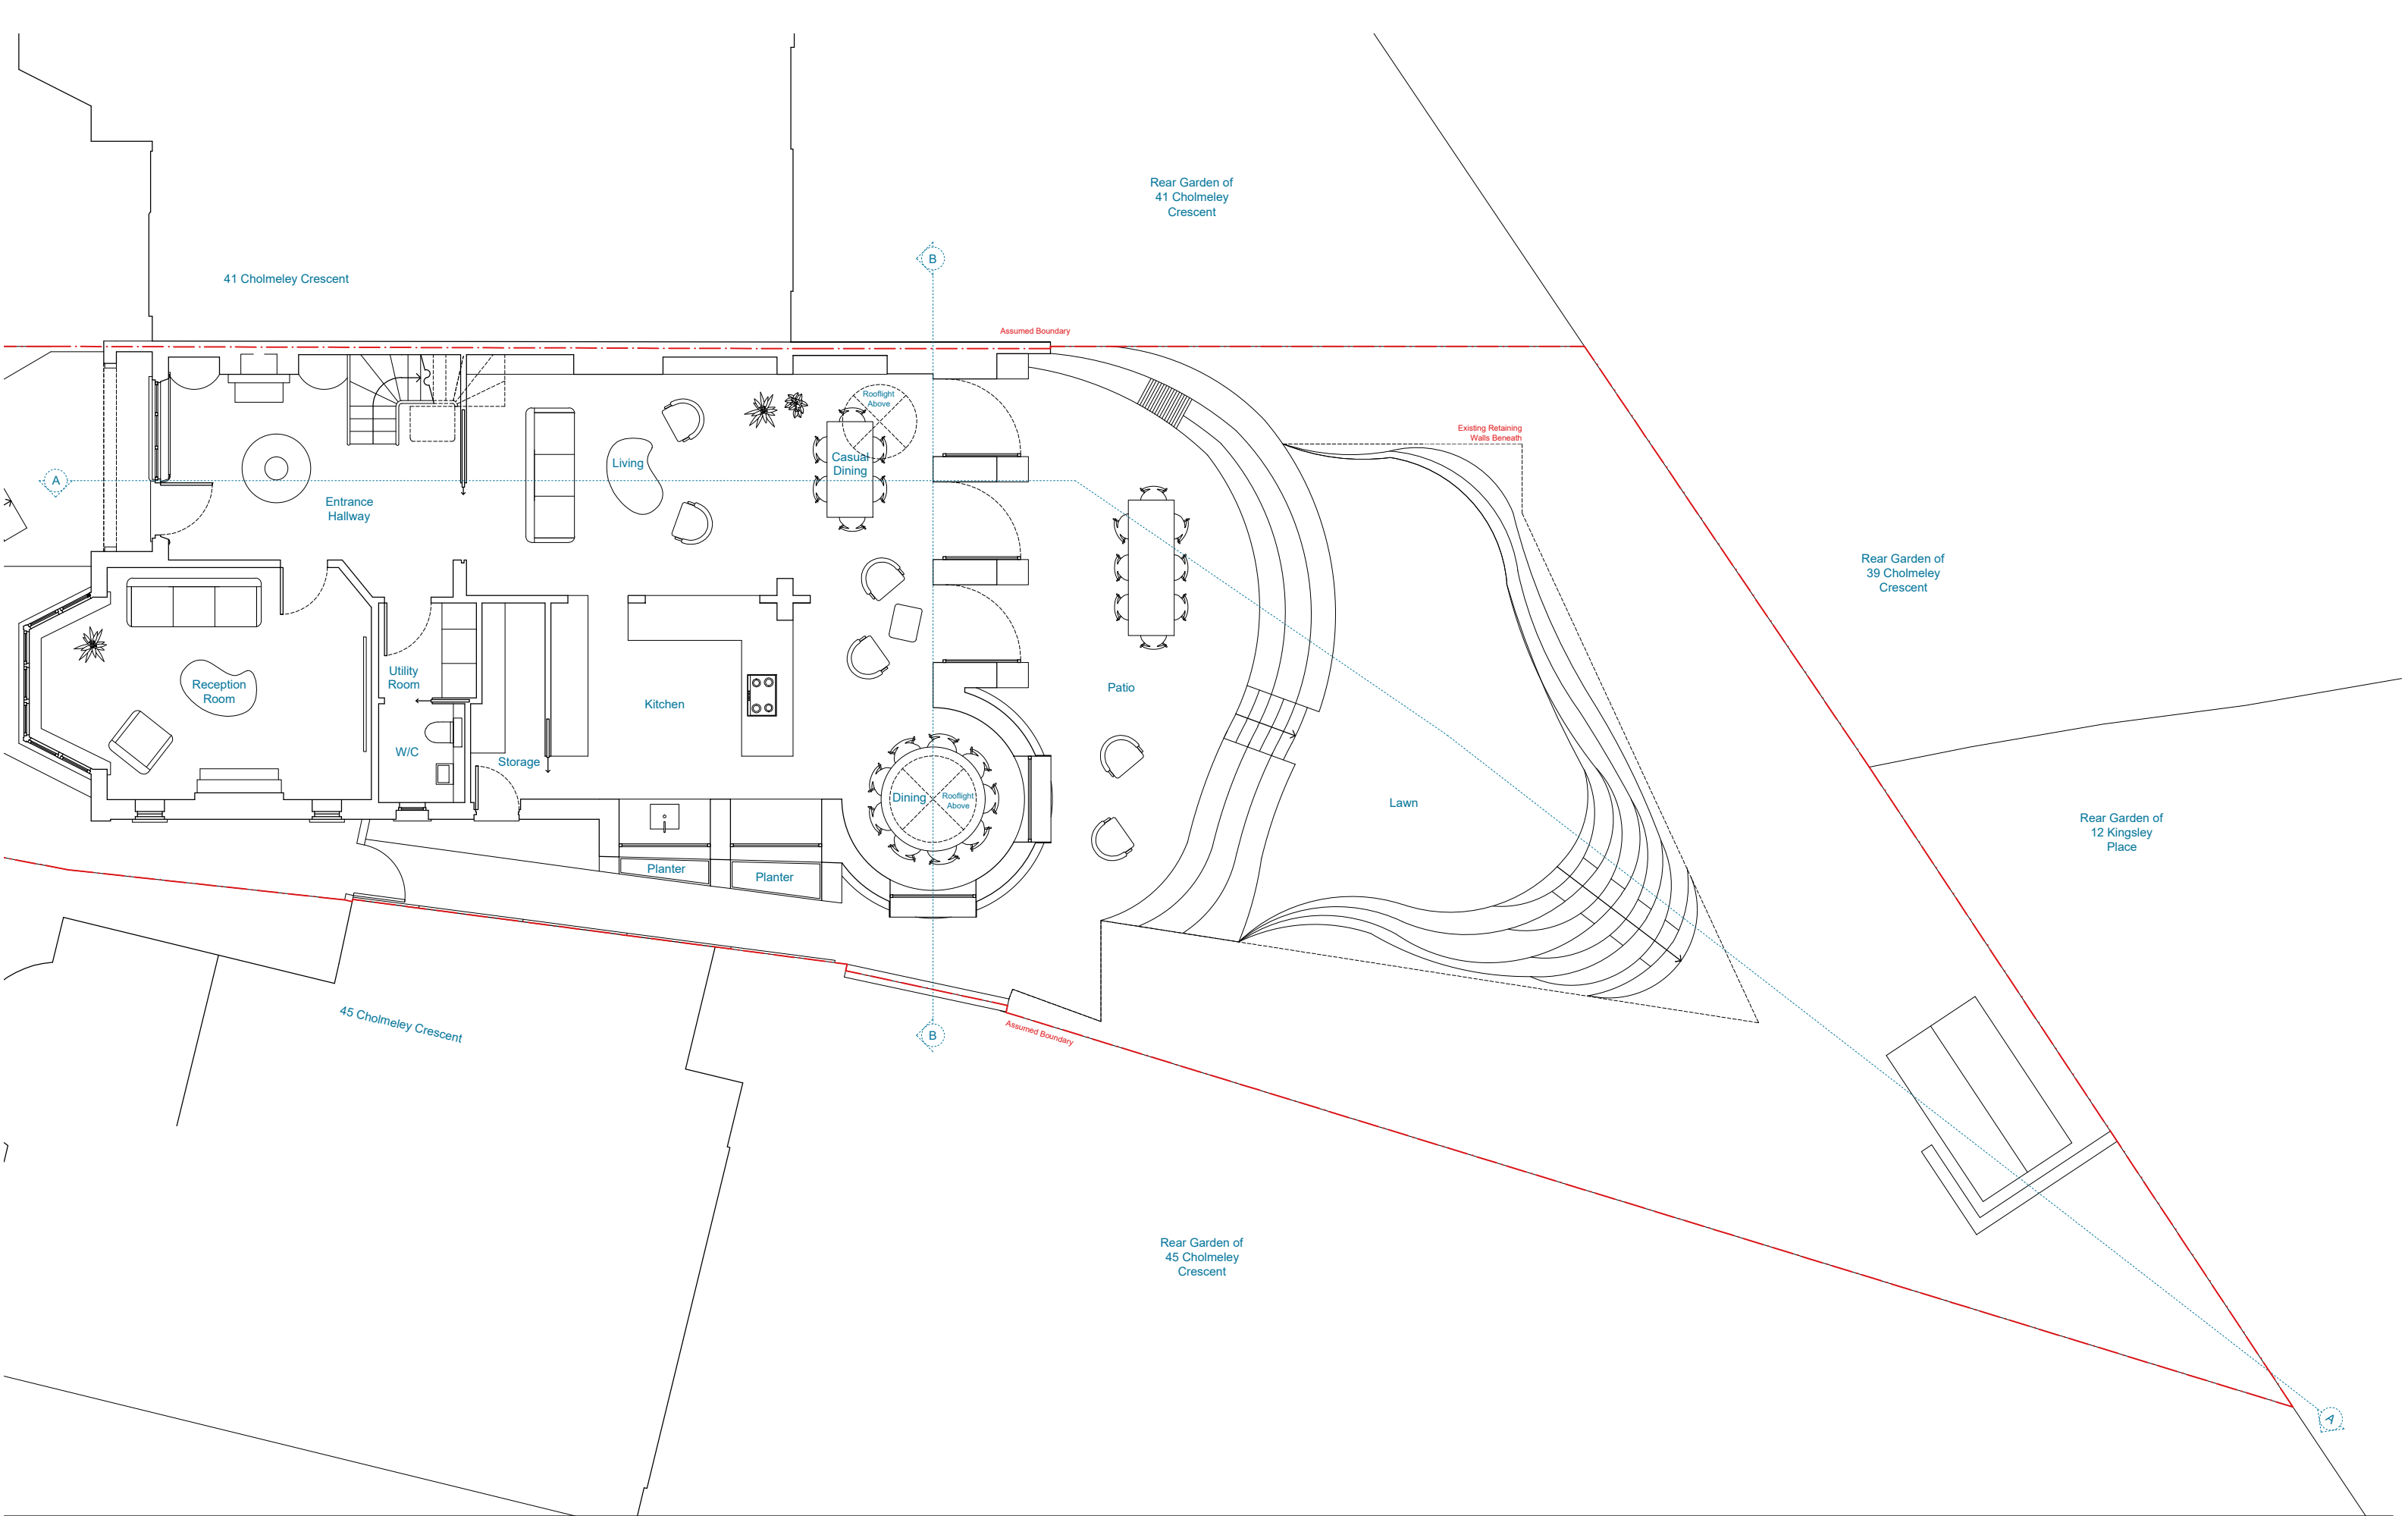



PLANNING

Title: Proposed GF Plan
Project: 43 Cholmeley Crescent
Date: 07.12.23
Dwg No.: 2247-150
Scale: 1:100 @ A3
Rev: P02

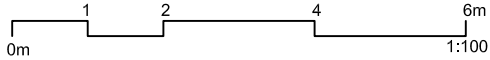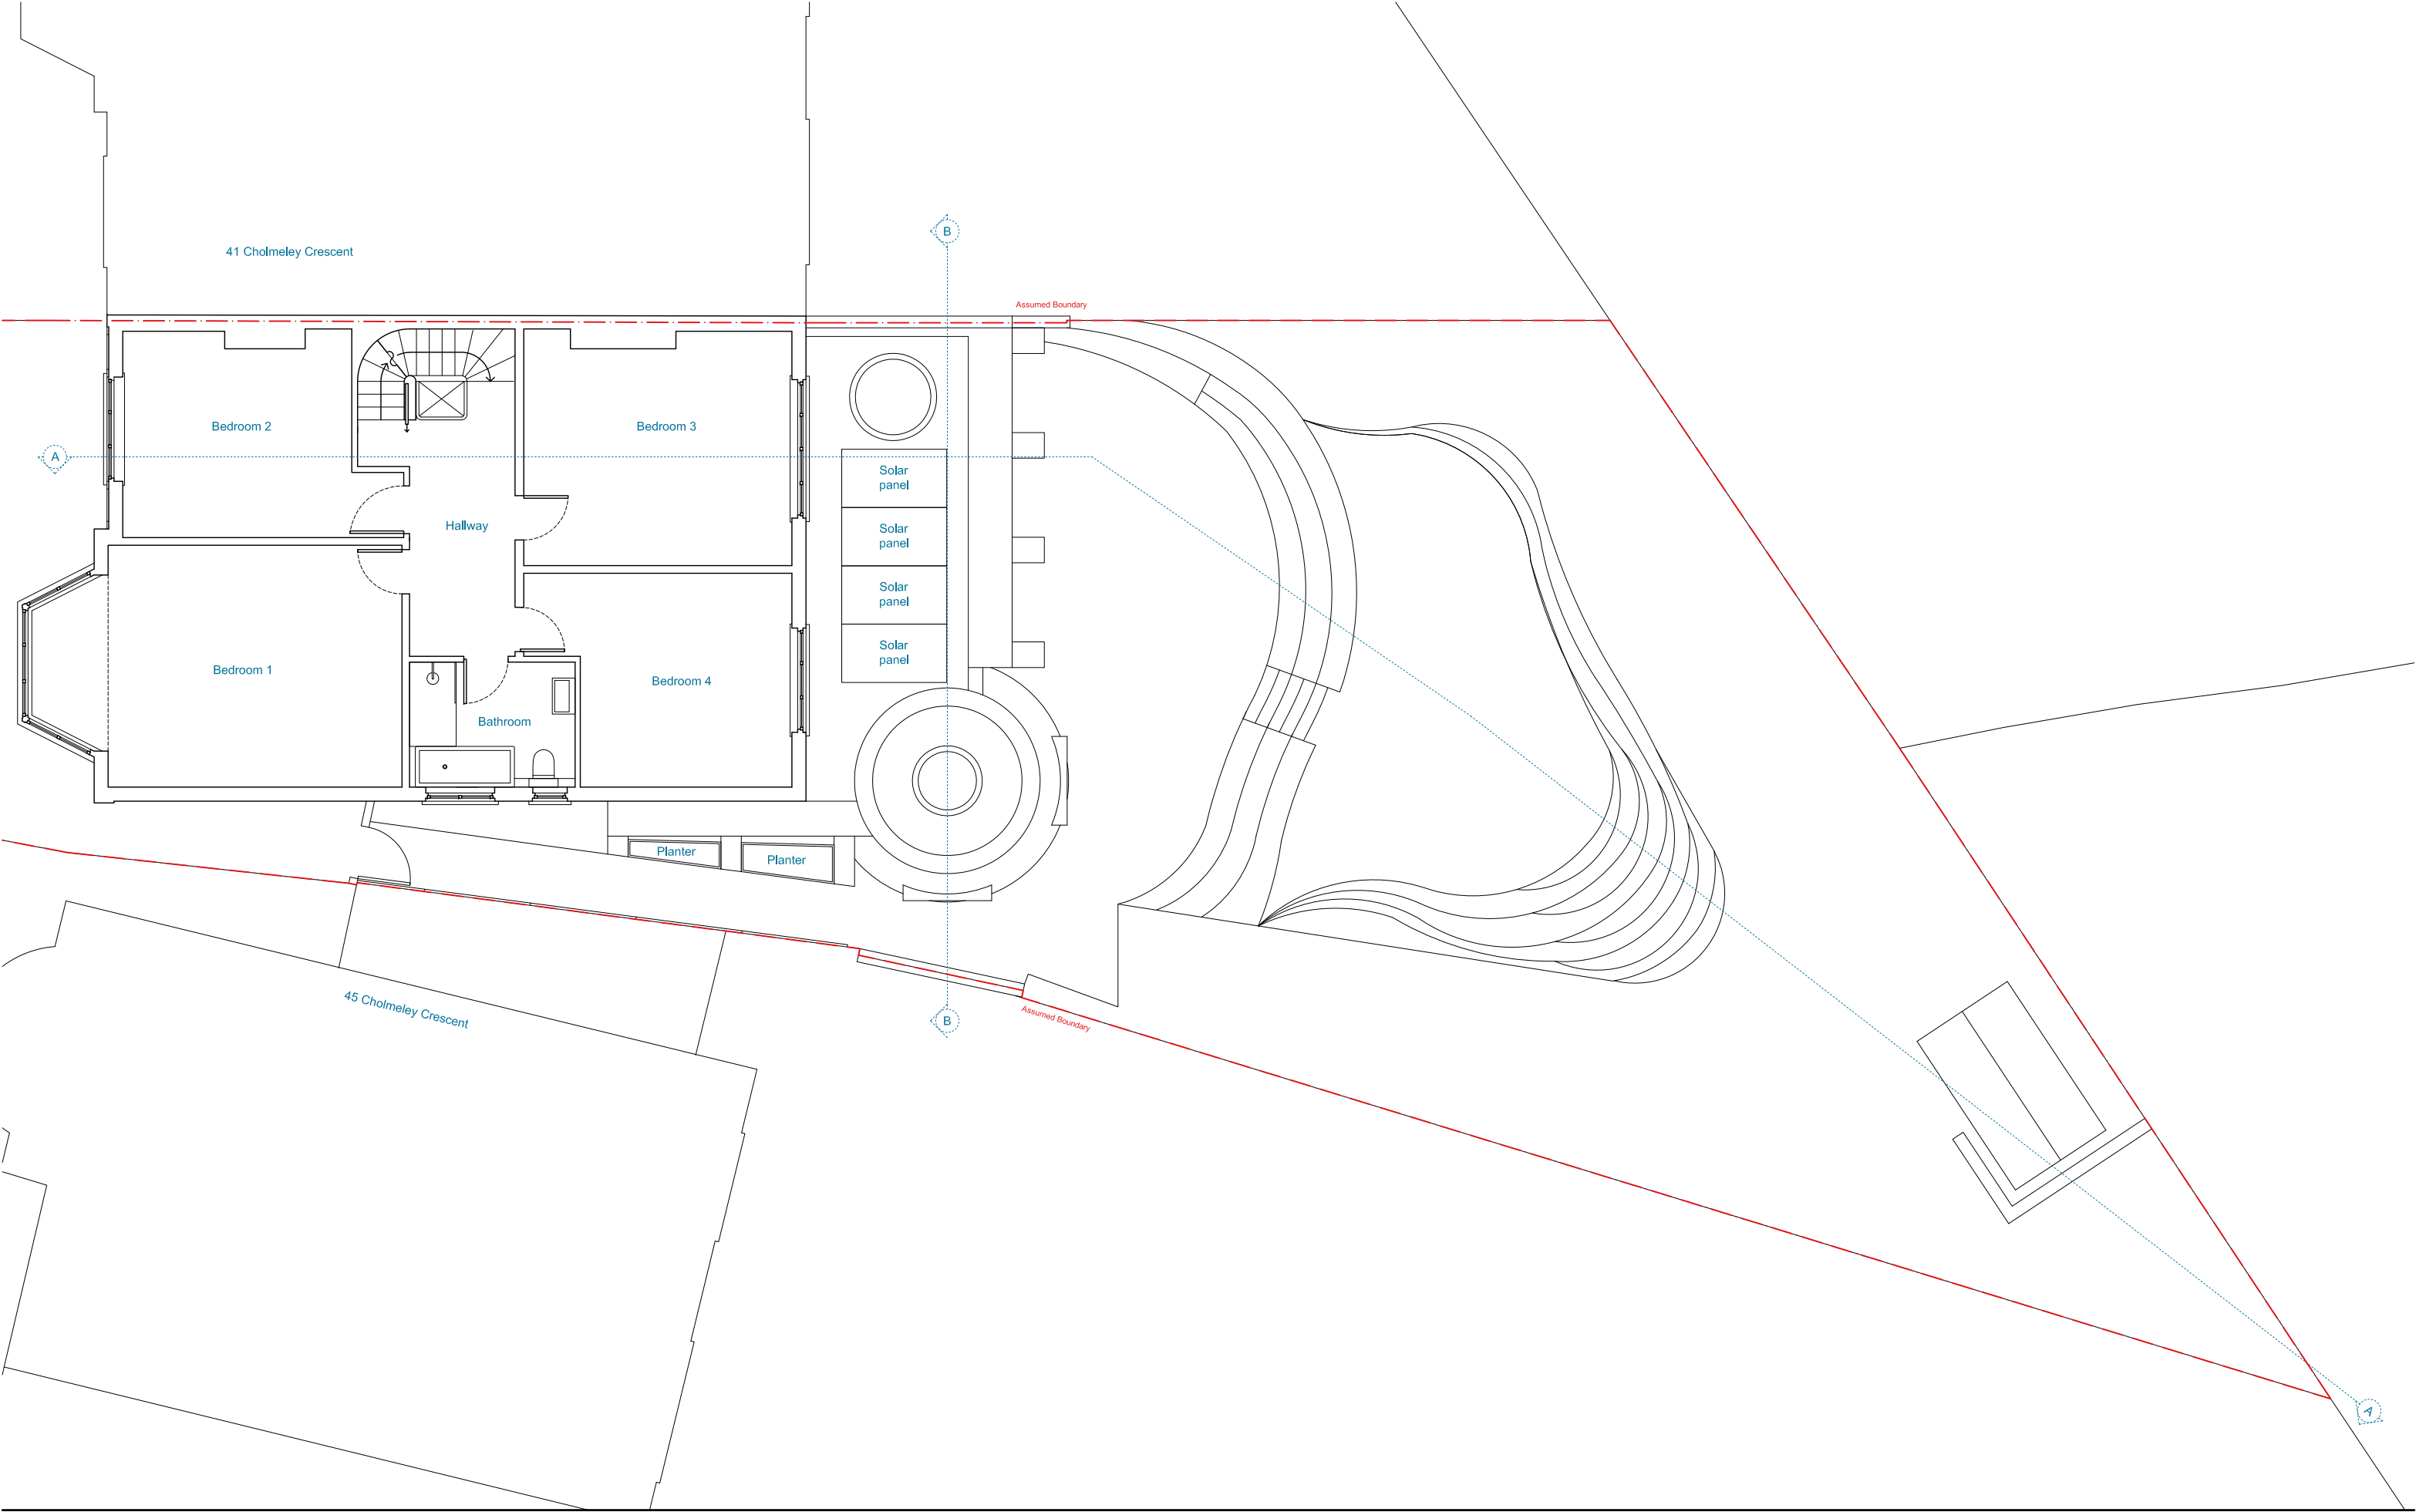



PLANNING

Title: Proposed FF Plan
Dwg No.: 2247-151
Project: 43 Cholmeley Crescent
Scale: 1:100 @ A3
Date: 07.12.23
Rev: P02

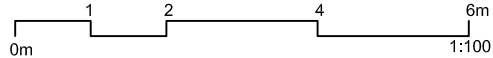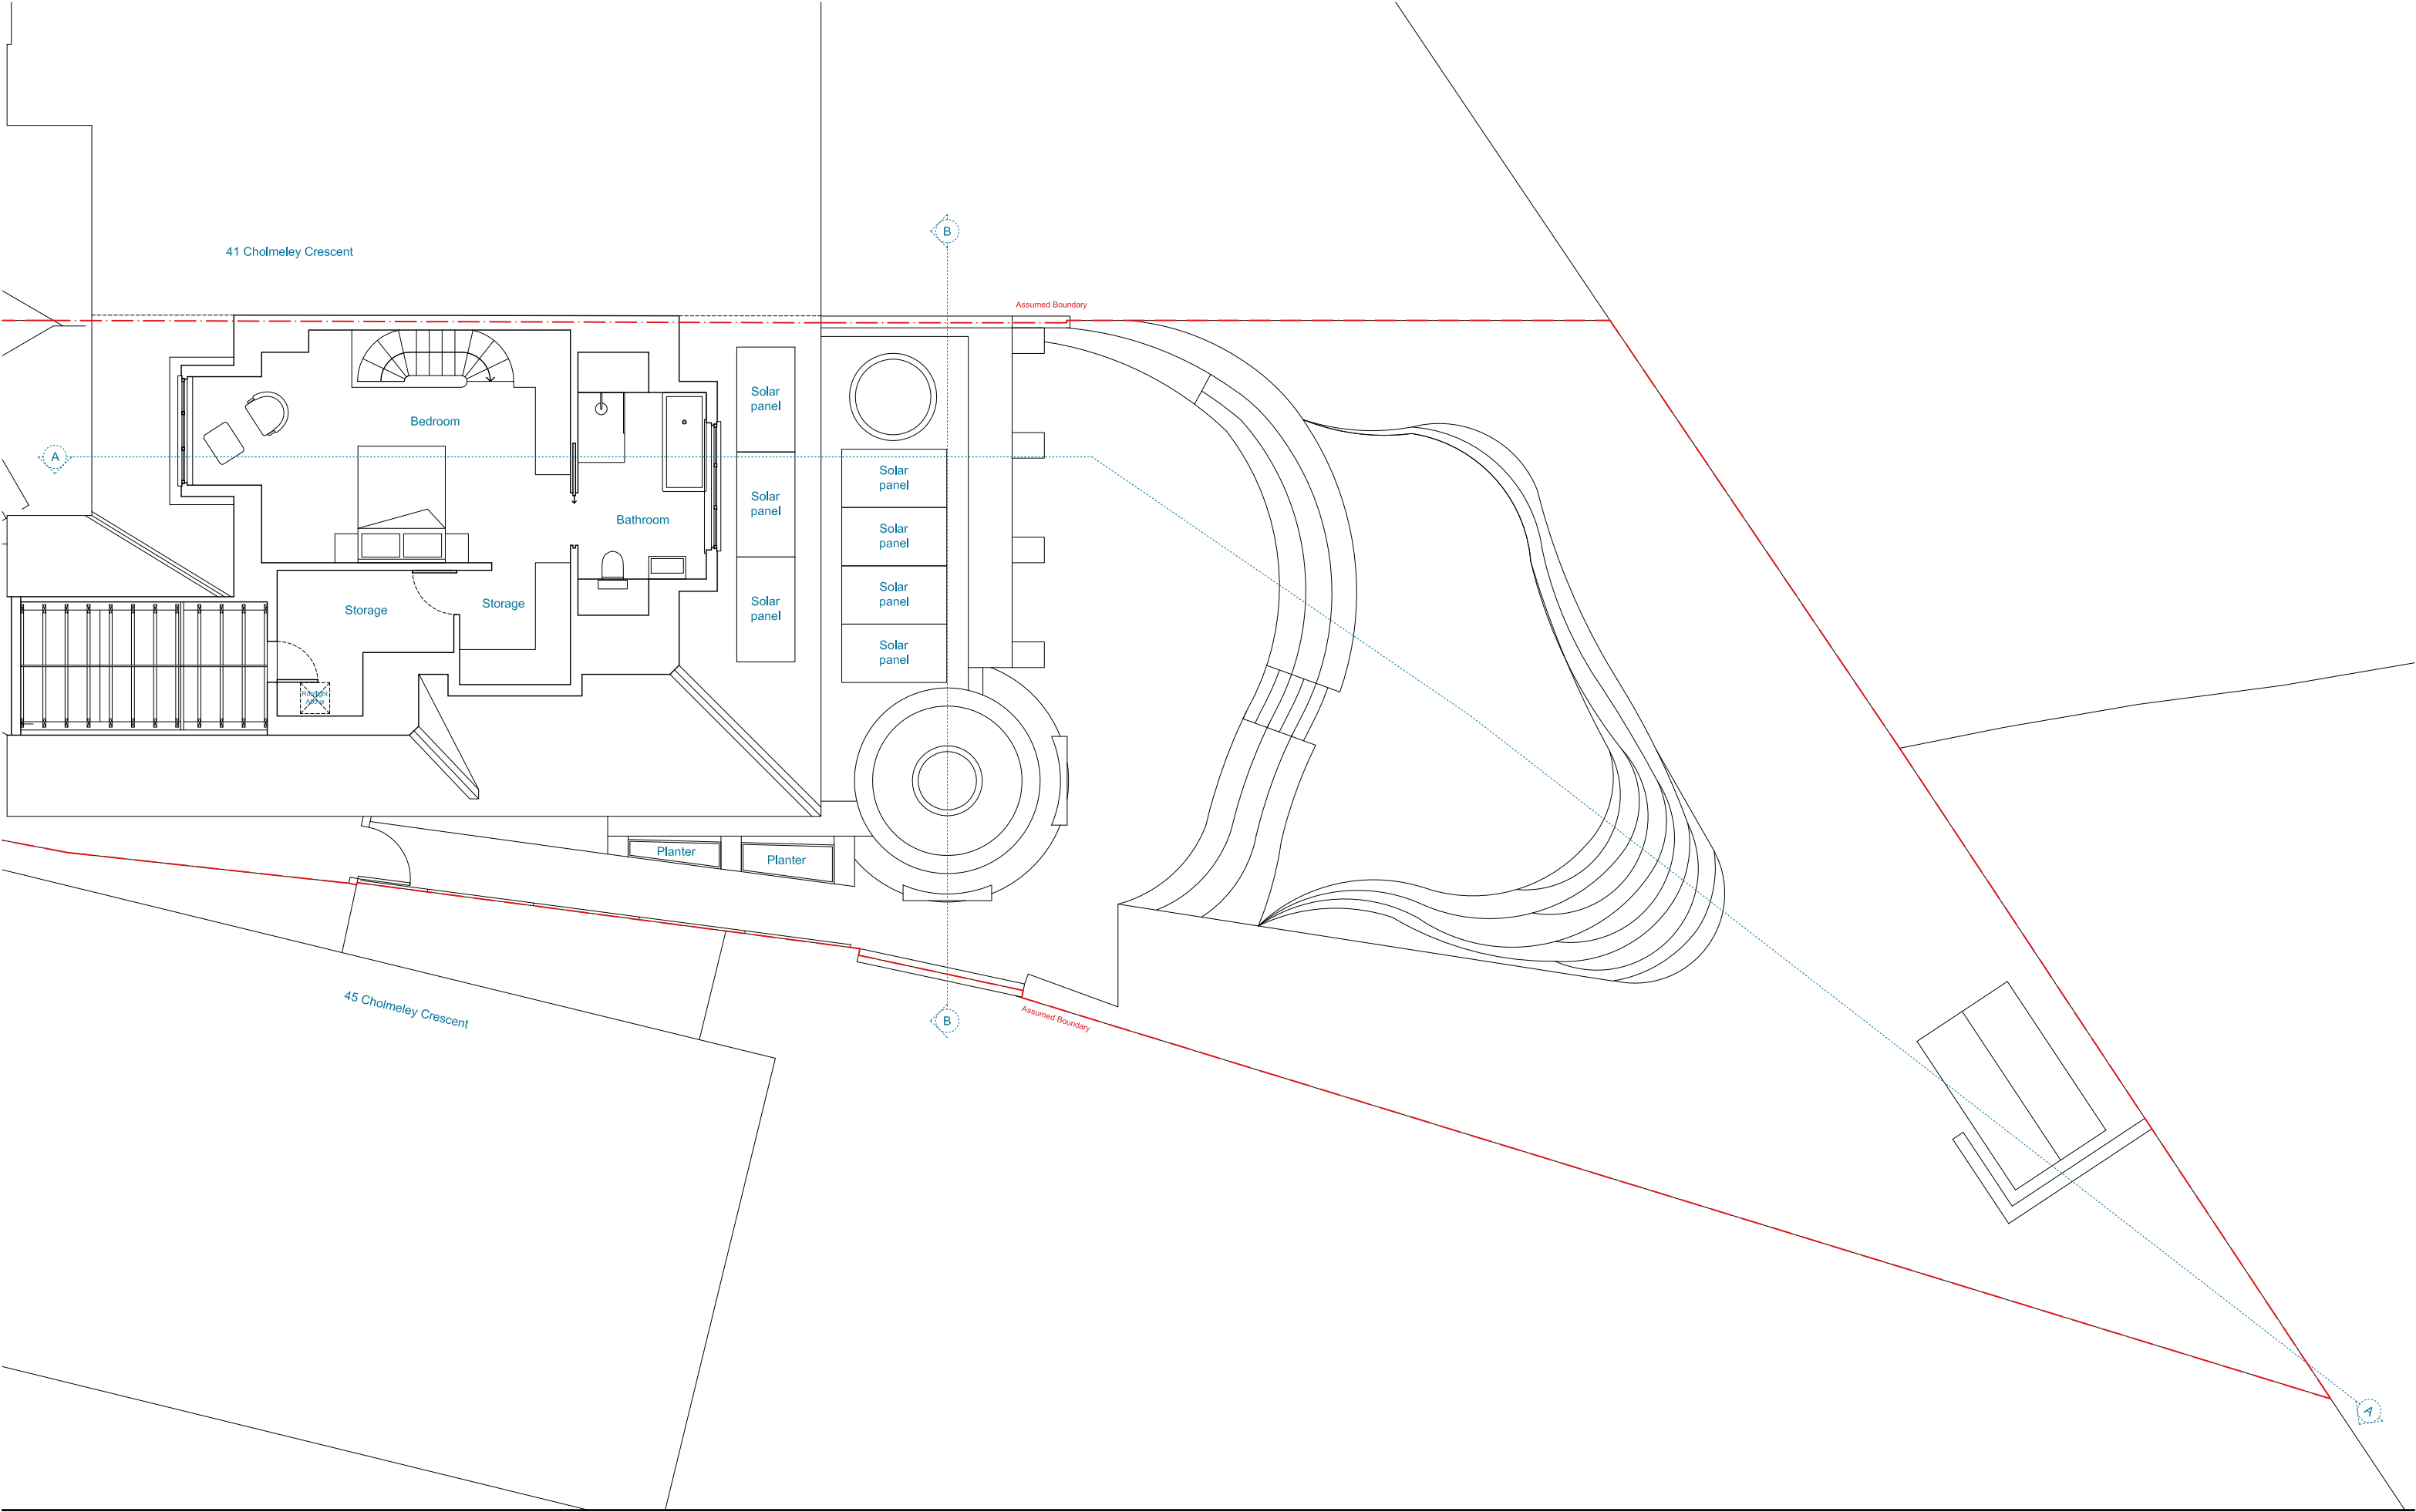

PLANNING

Title: Proposed SF Plan
Project: 43 Cholmeley Crescent
Date: 07.12.23
Dwg No.: 2247-152
Scale: 1:100 @ A3
Rev: P02

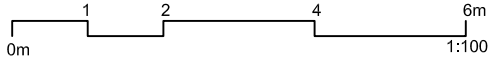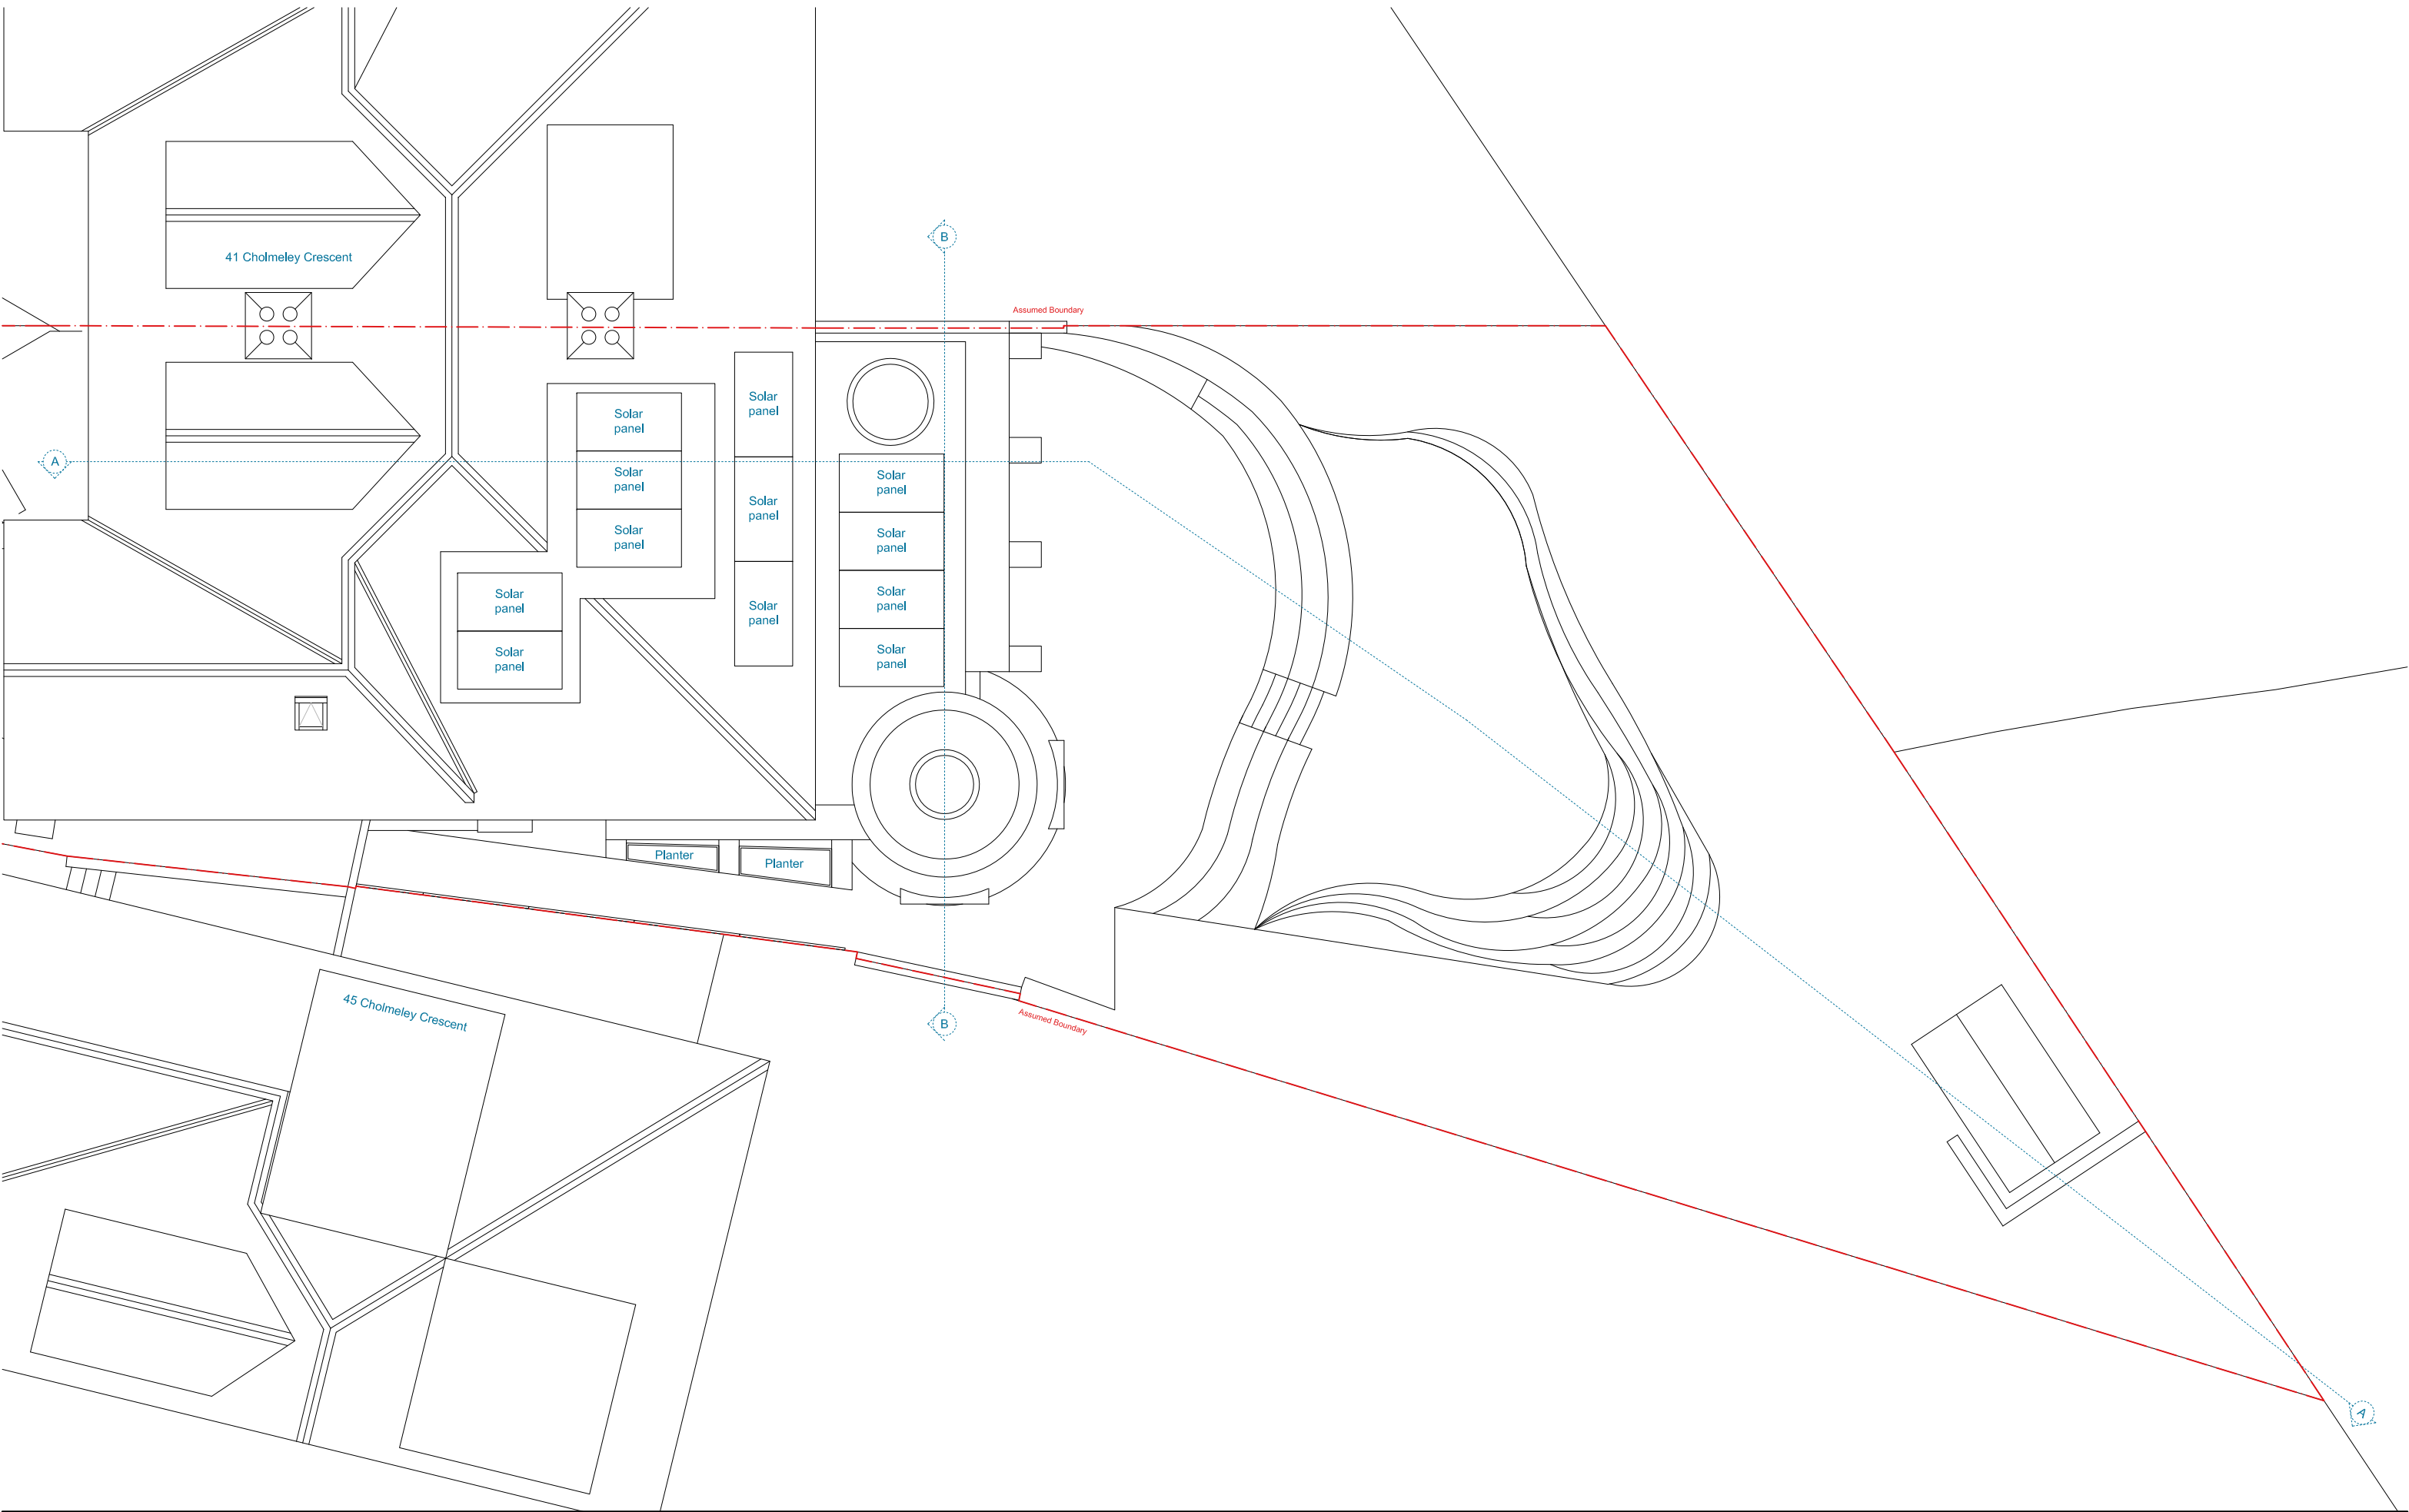

PLANNING




Front



Rear

Existing Materials Key	
01	Rough White Render
02	Painted Timber Windows/Doors
03	Velux Rooflight
04	Zinc Standing Seam
05	Terracotta Tiles
06	Timber Fence
07	Red Brick




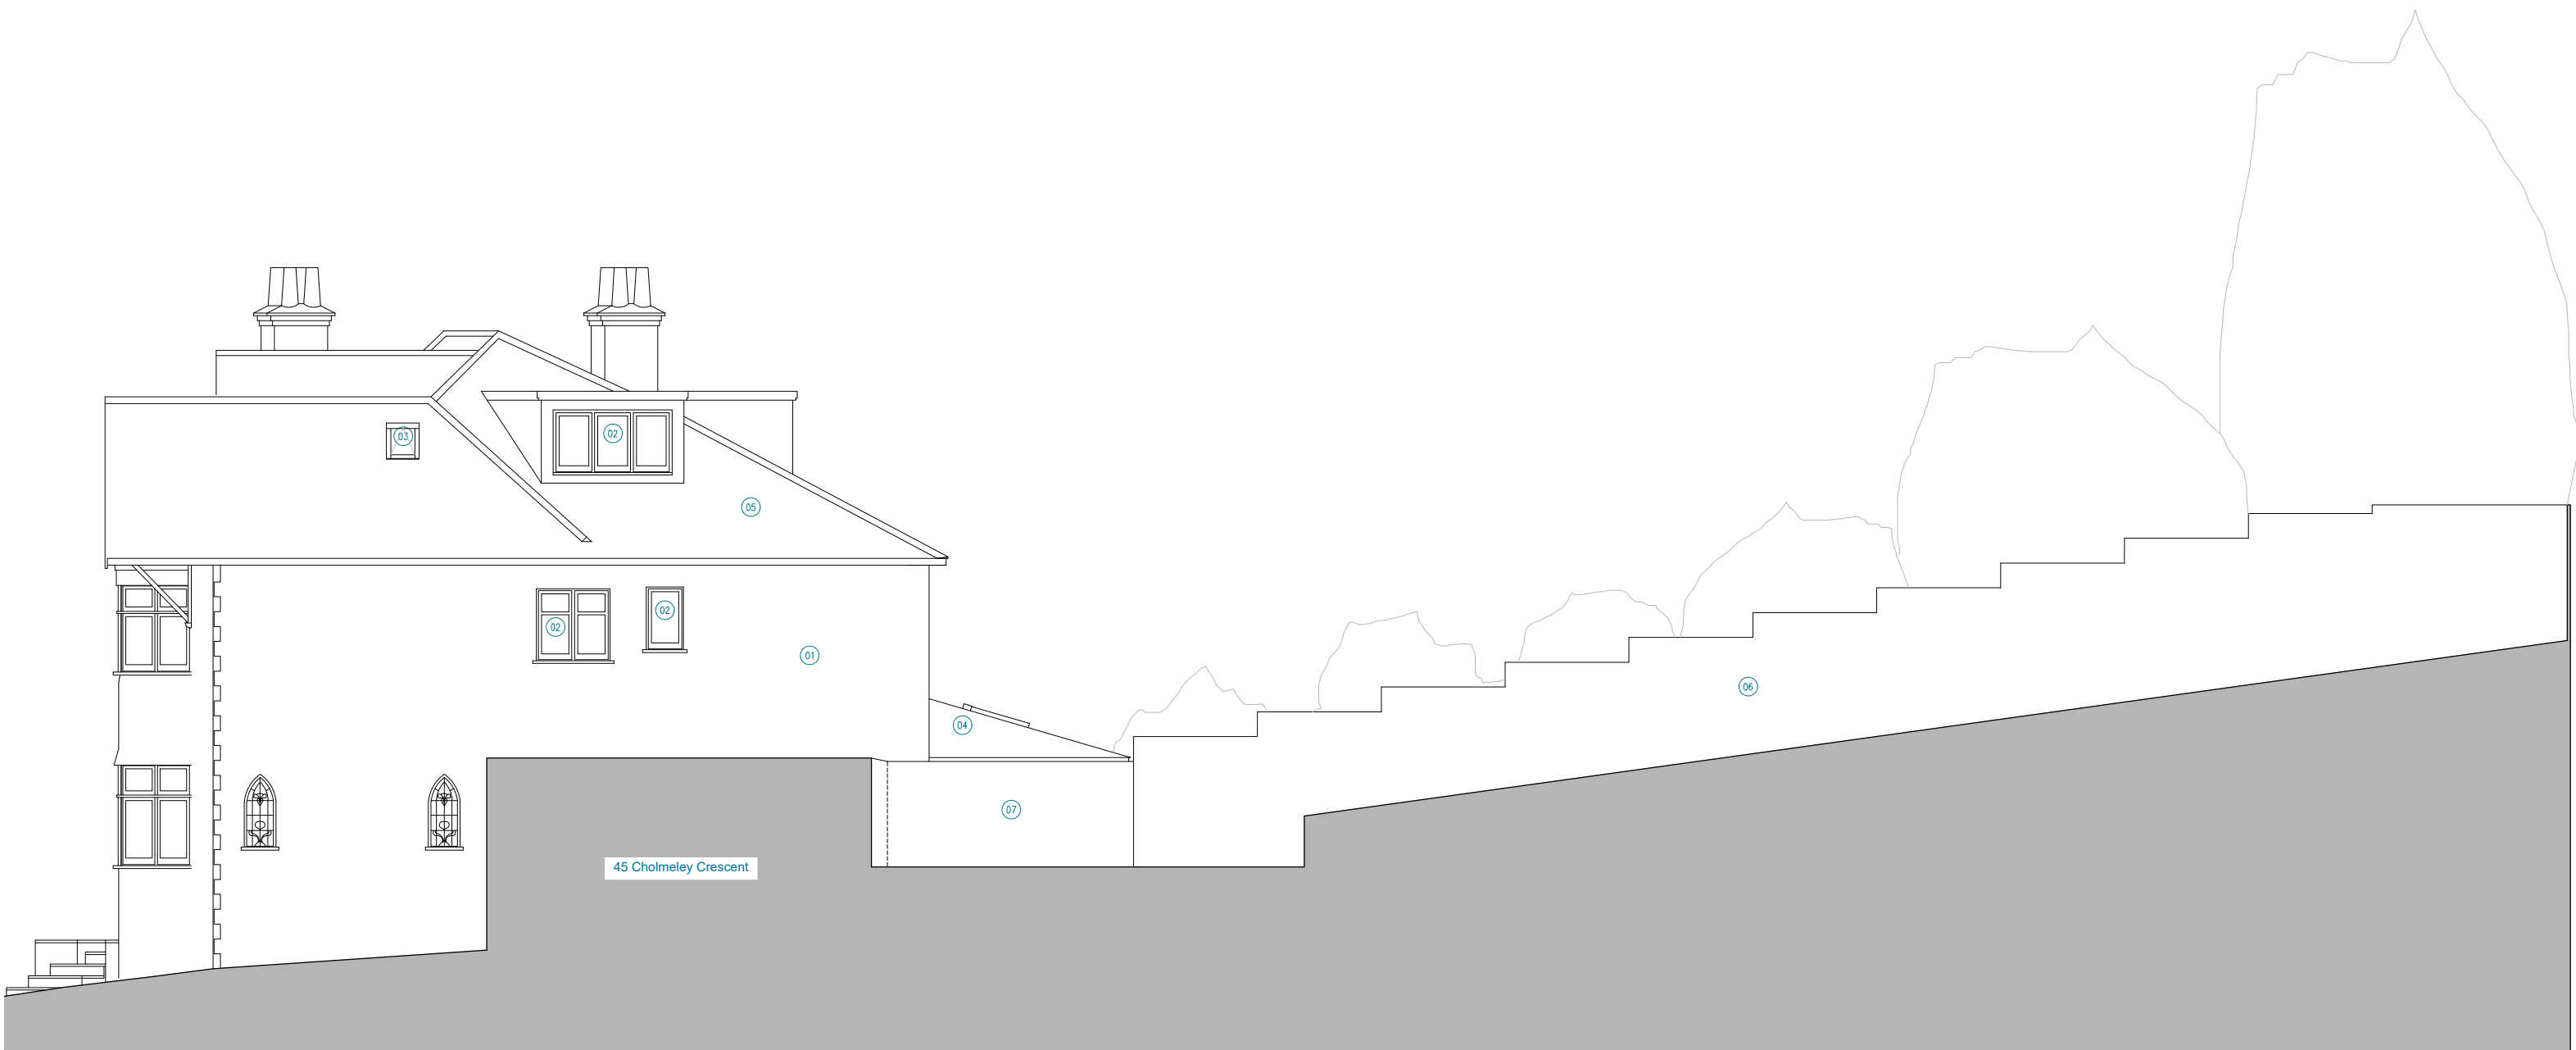






Front

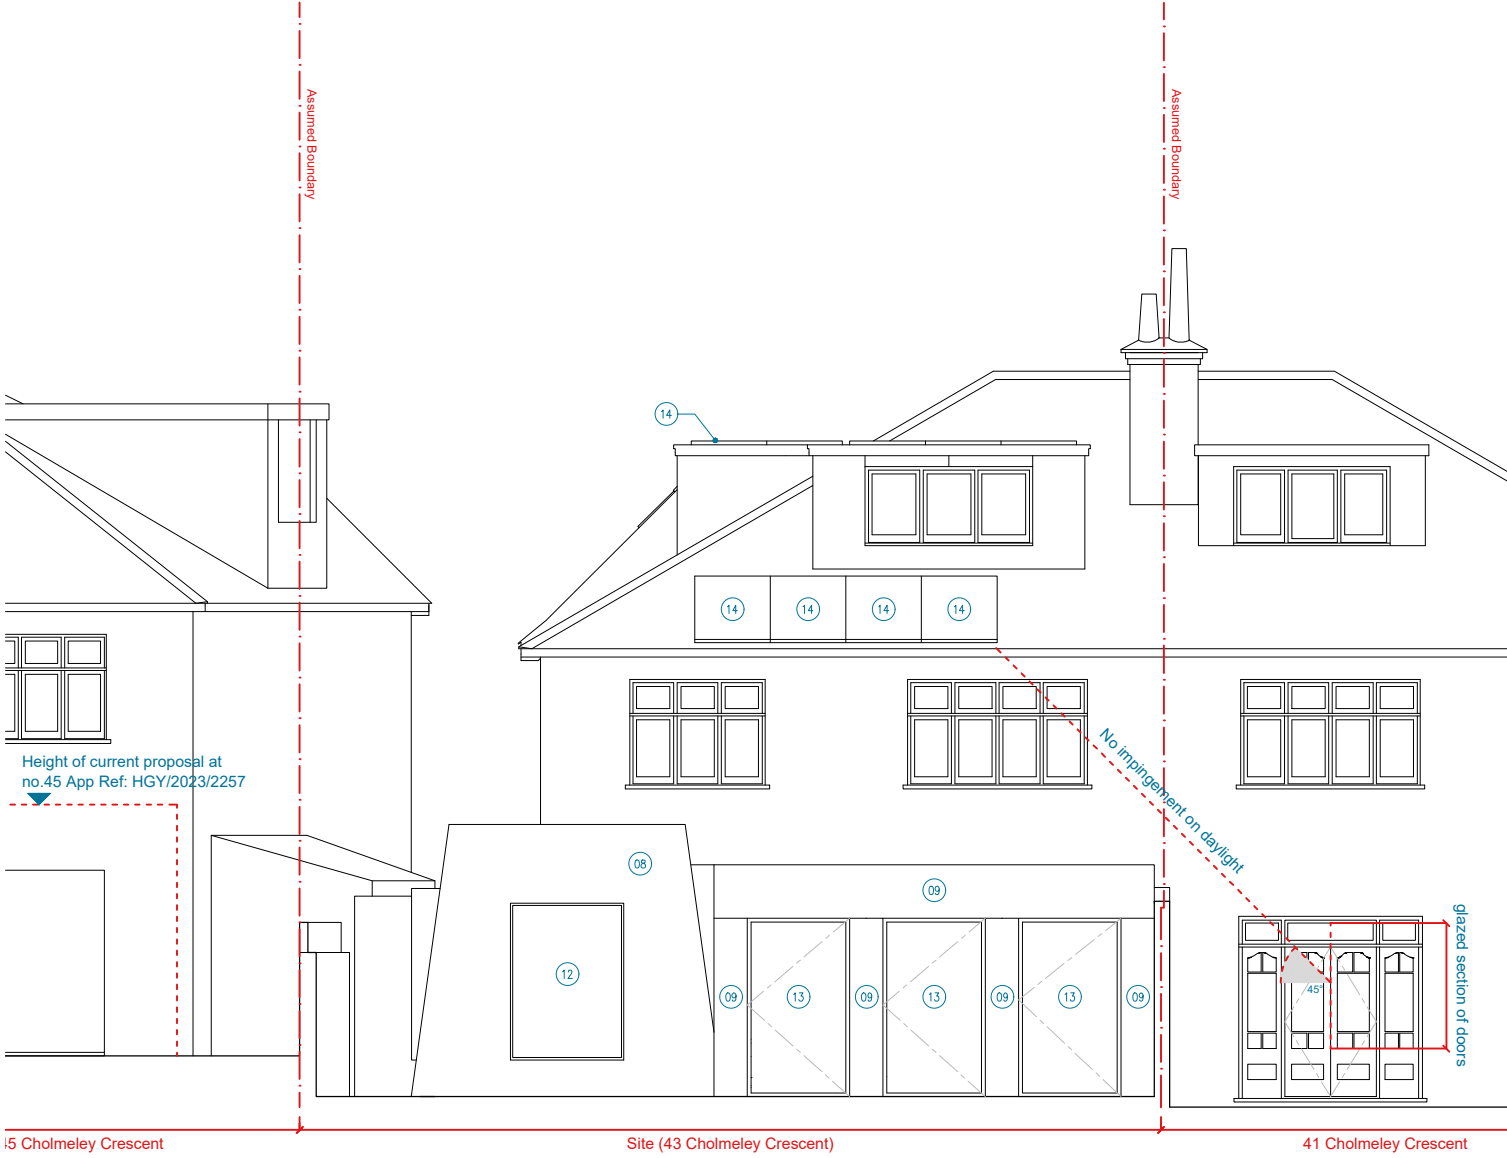

Rear

Proposed Materials Key- See D&A Statement for more info	
08	Red Brick
09	Rough Cut Structural Stone
10	Rough White Render
11	Aluminium Framed Window
12	Aluminium Framed Window with Steel Window Box
13	Aluminium Framed Door
14	Solar Panel

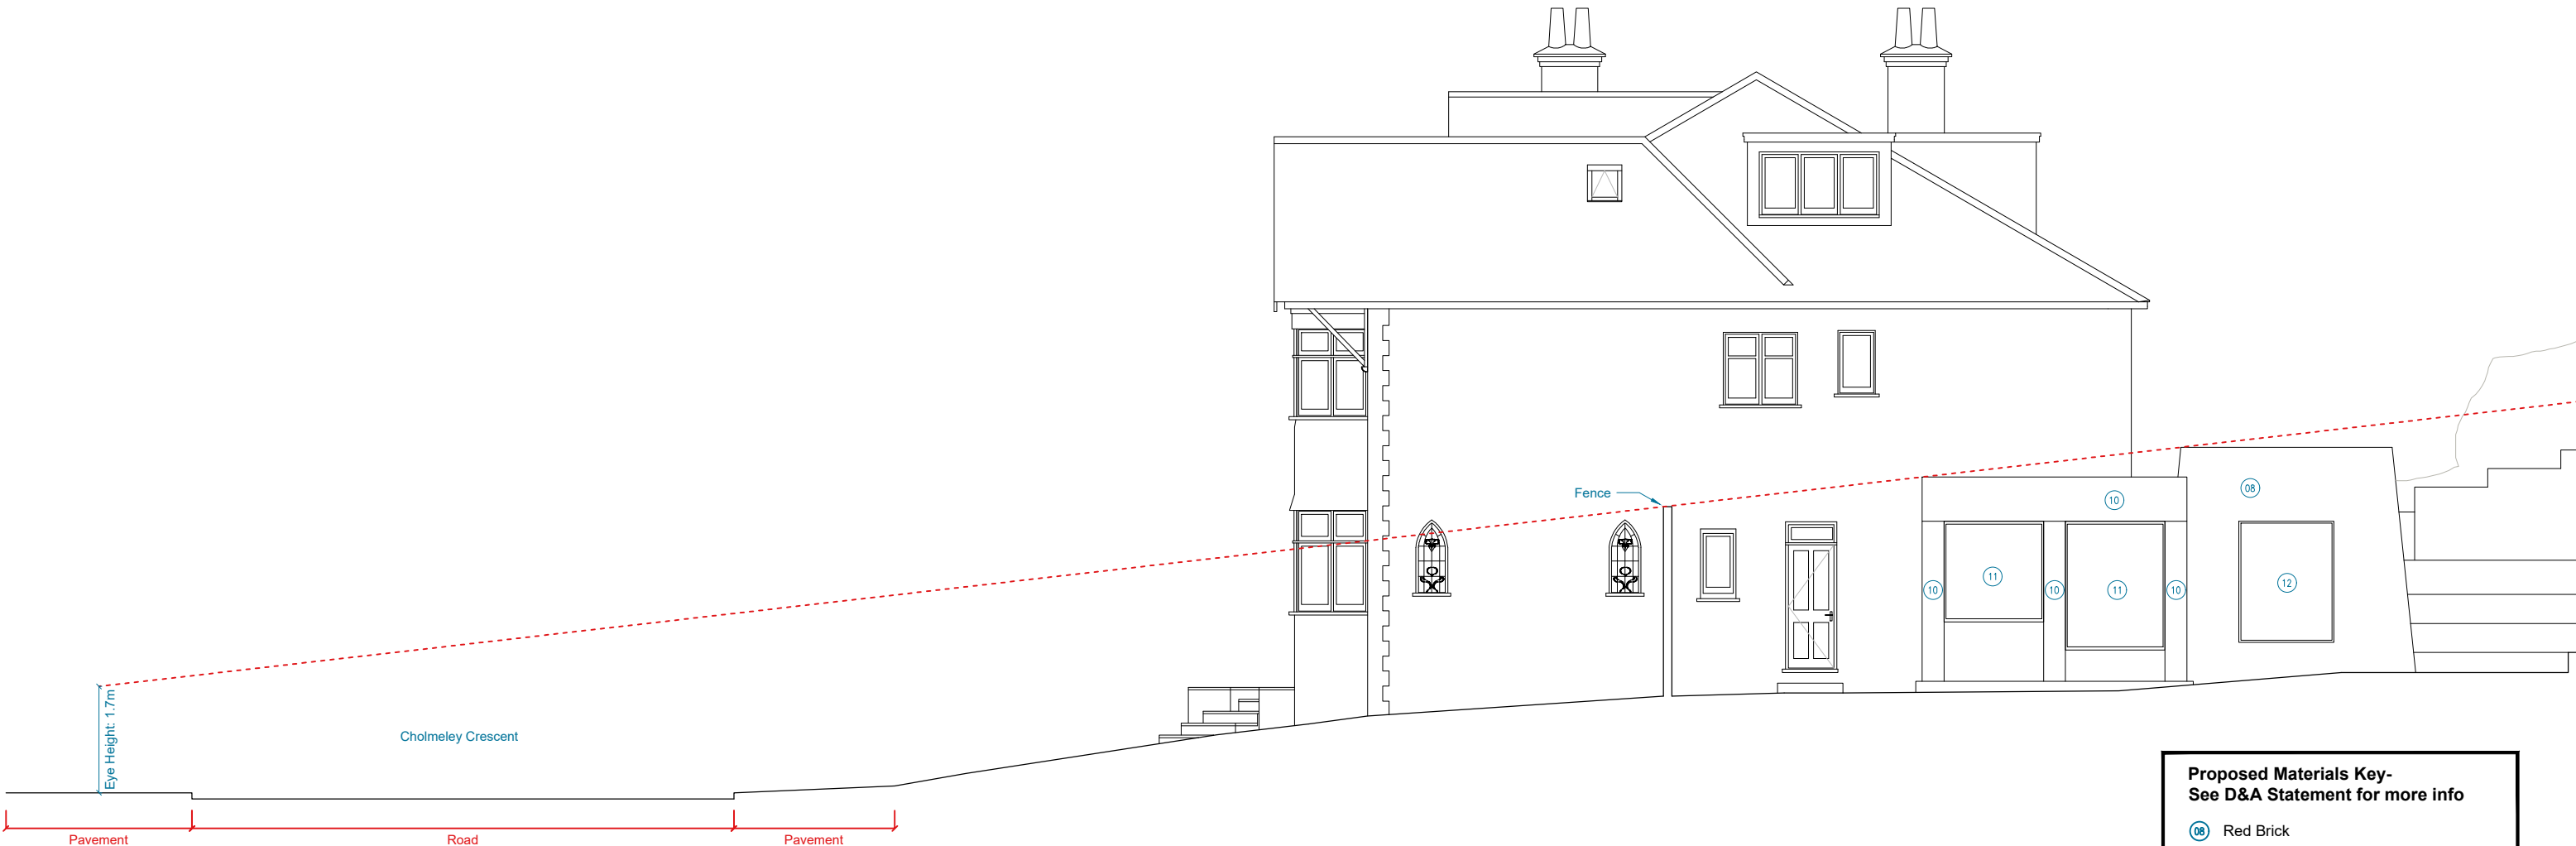

- Proposed Materials Key-**
See D&A Statement for more info
- 08 Red Brick
 - 09 Rough Cut Structural Stone
 - 10 Rough White Render
 - 11 Aluminium Framed Window
 - 12 Aluminium Framed Window with Steel Window Box
 - 13 Aluminium Framed Door
 - 14 Solar Panel

