




OS Map

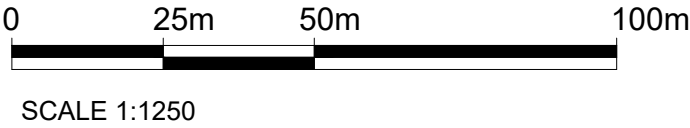


Property Boundary

Site Area= 126.55



Location Plan

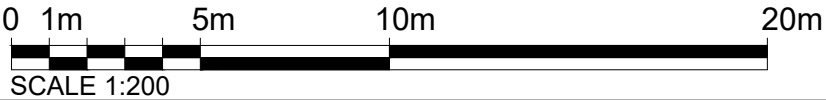


Notes.
Contractors must verify all dimensions at the site before comencing any work.
No construction work before Building Control approval and structural engineer confirmation.
Any discrepancies to be reported to Gridline.
All drawings are to be read in conjunction with all relevant drawings and specifications.

Project No.S				
REV	DATE	DESCRIPTION	BY	CH

PROJECT TITLE
20 Crescent Road
N22 7RS
DATE
November 2023

DRAWING TITLE
Proposed- OS Map- Location Plan
CLIENT
Meir Builders Ltd
DRAWING No.
EX-L001
Drawn by:
Faye
SCALE @ A3
1:1250 / 1:200



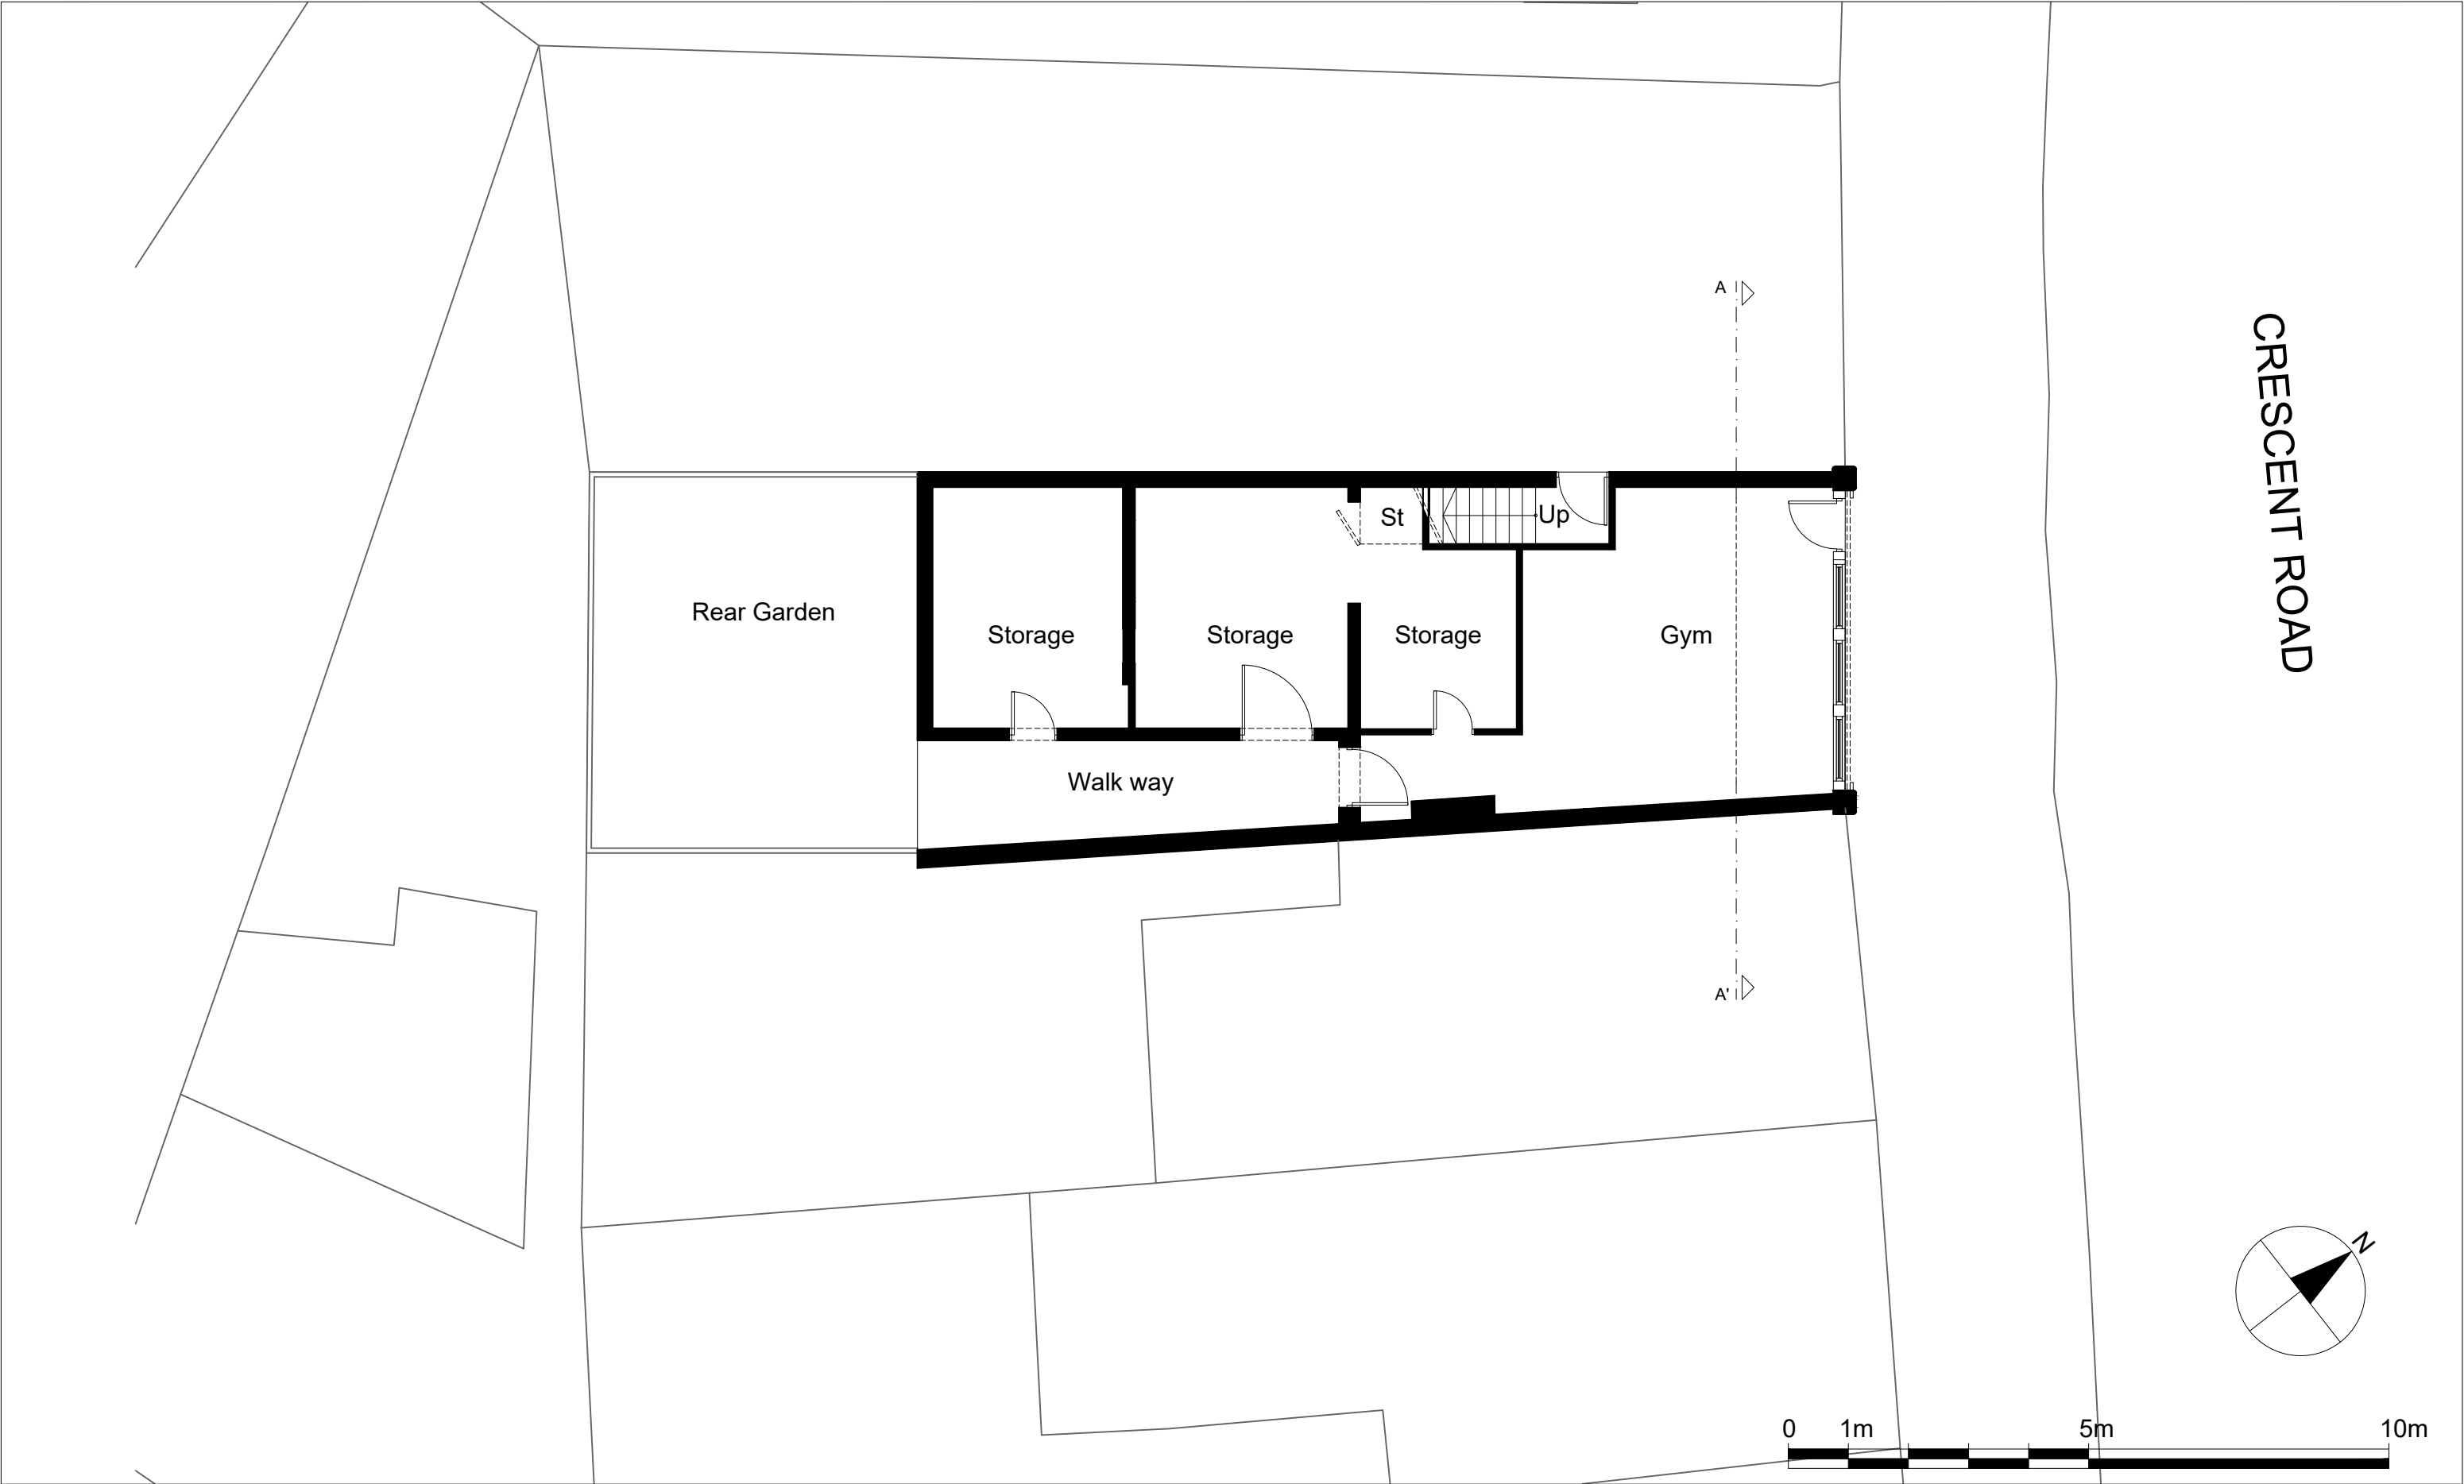

Notes.
Contractors must verify all dimensions at the site before comencing any work.
No construction work before Building Control approval and structural engineer confirmation.
Any discrepancies to be reported to Gridline.
All drawings are to be read in conjunction with all relevant drawings and specifications.

Project No.S				
REV	DATE	DESCRIPTION	BY	CH

PROJECT TITLE	
20 Crescent Road N22 7RS	
DATE	Project No.
November 2023	5254

DRAWING TITLE Proposed Ground Floor Plan		
CLIENT Meir Builders Ltd		
DRAWING No.	SCALE @ A3	Drawn by:
EX-P001	1:100	Faye



PLANNING SERVICES
Unit 9b, The High Cross
Centre, Fountayne Rd,
N15 4BE
TEL: 020 8802 3480
www.samplanning.co.uk



Notes.
Contractors must verify all dimensions at the site before comencing any work.
No construction work before Building Control approval and structural engineer confirmation.
Any discrepancies to be reported to Gridline.
All drawings are to be read in conjunction with all relevant drawings and specifications.

Project No.S				
REV	DATE	DESCRIPTION	BY	CH

PROJECT TITLE	
20 Crescent Road	
N22 7RS	
DATE	Project No.
November 2023	5254

DRAWING TITLE		
Proposed Roof Plan		
CLIENT		
Meir Builders Ltd		
DRAWING No.	SCALE @ A3	Drawn by:
EX-P002	1:100	Faye



PLANNING SERVICES
Unit 9b, The High Cross
Centre, Fountayne Rd,
N15 4BE
TEL: 020 8802 3480
www.samplanning.co.uk