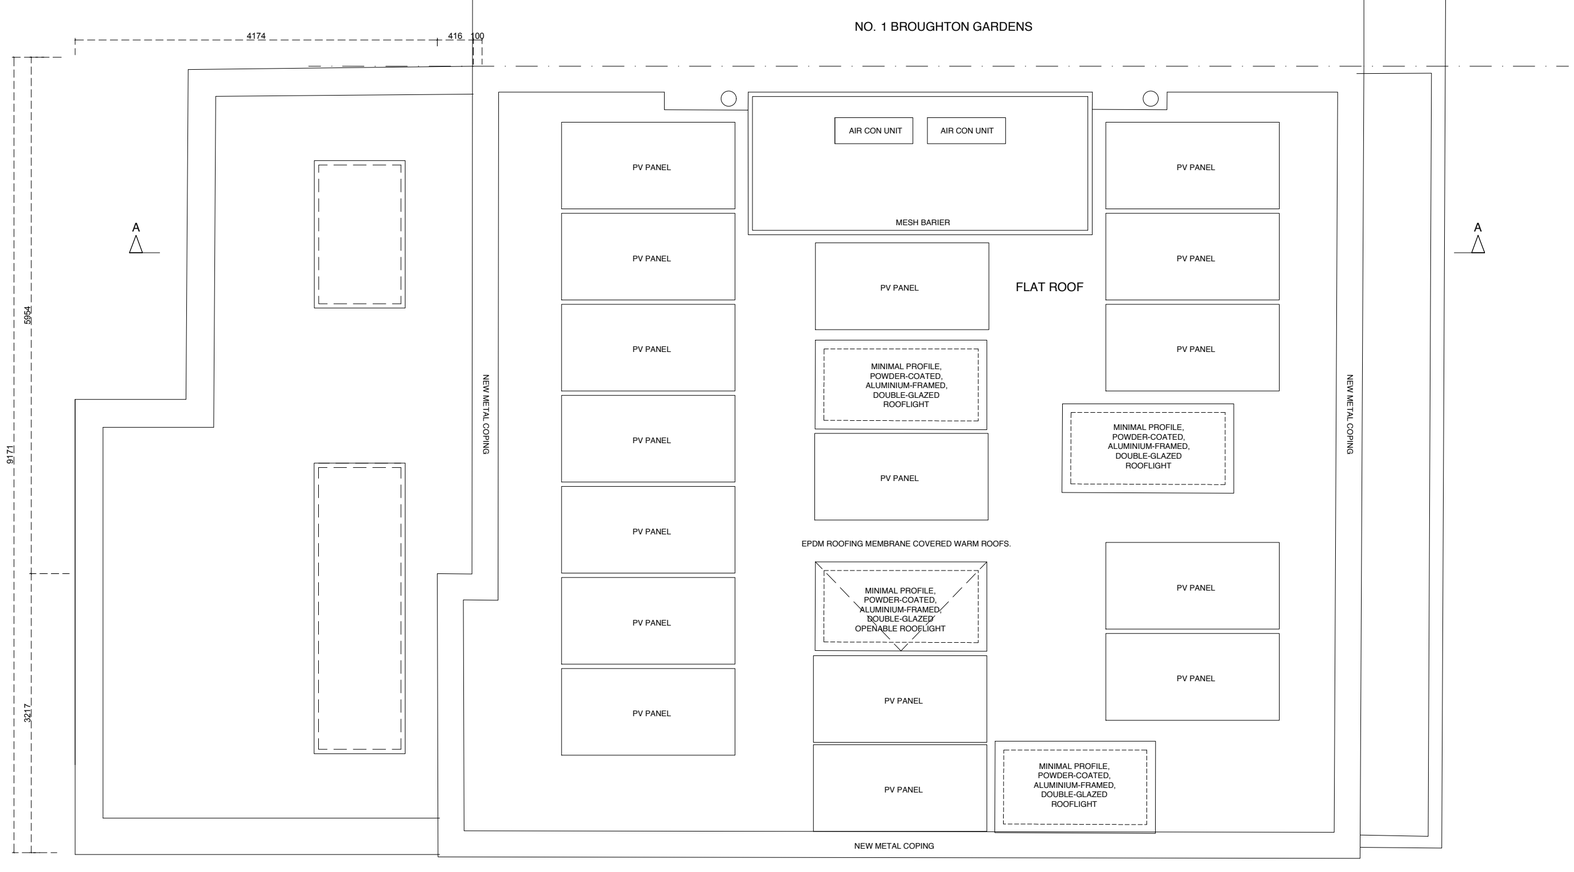

PROPOSED

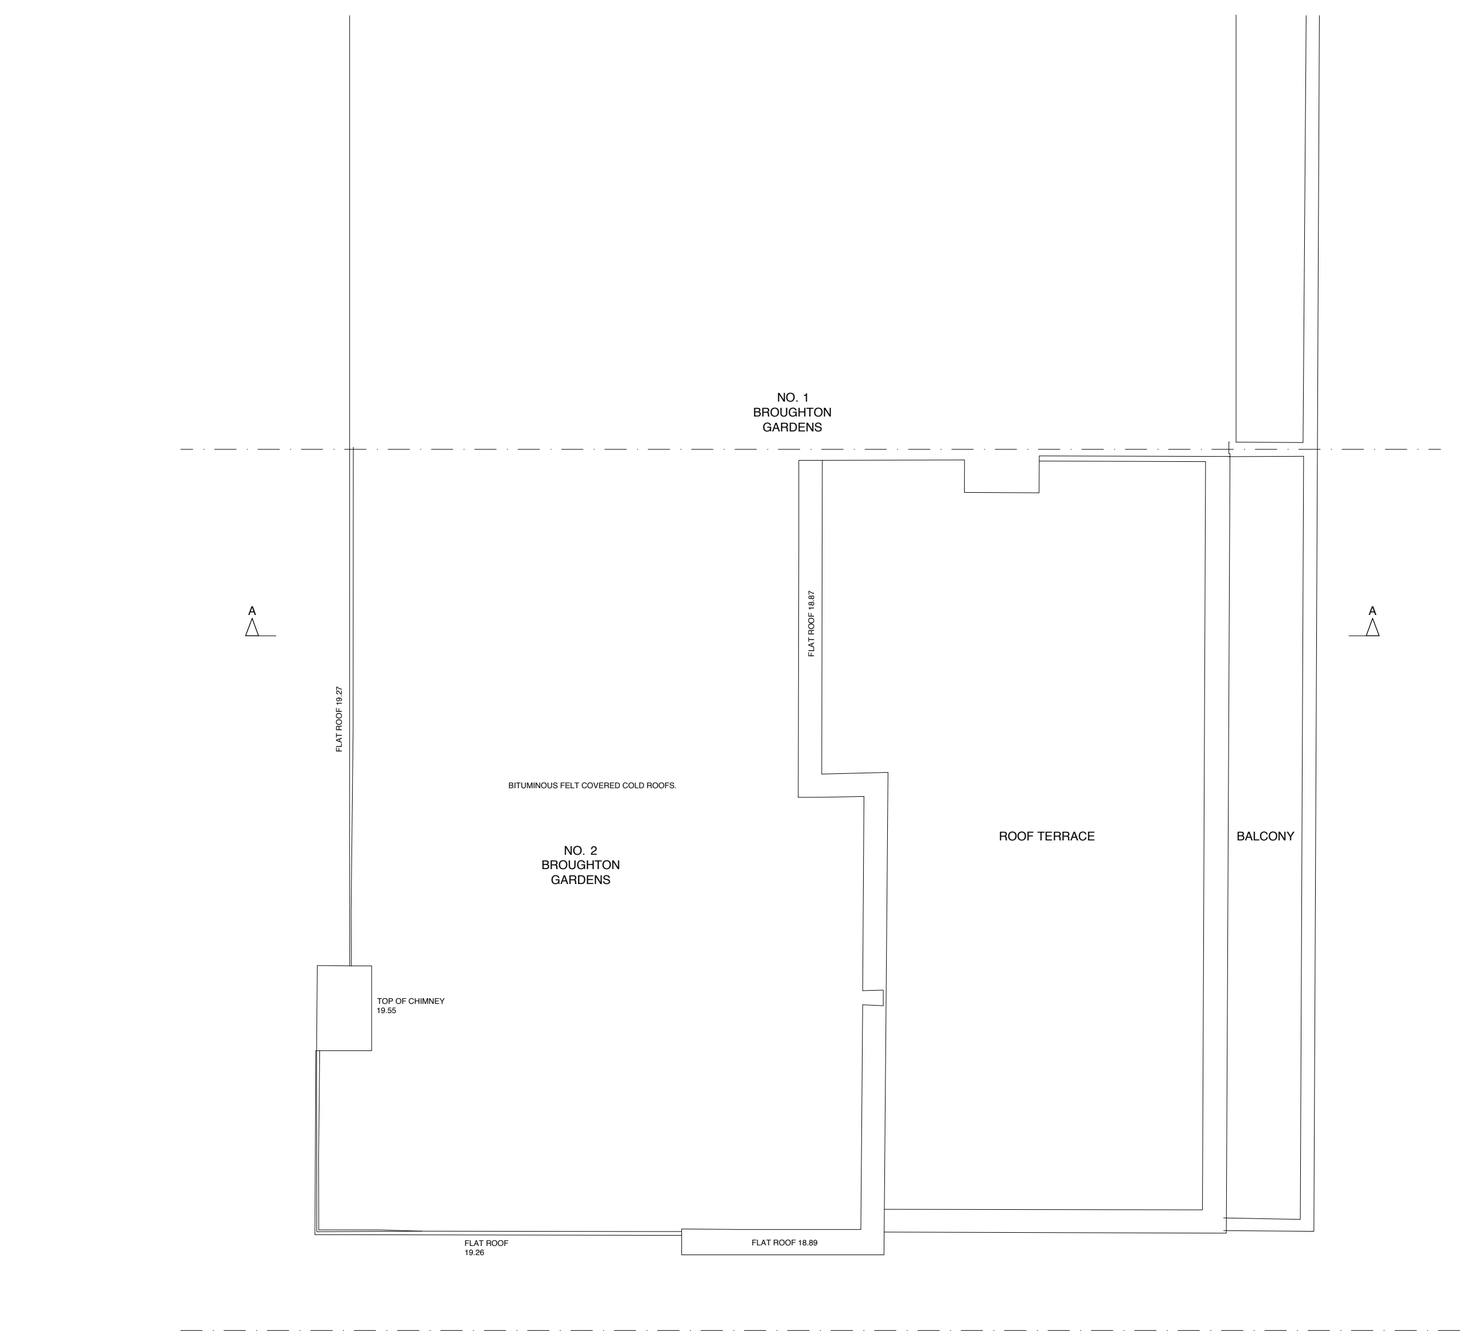

EXISTING

N

SCALE BAR (M)

0 1 2

ZMINKOWSKA DE BOISE ARCHITECTS	
PROJECT NAME: 2 BROUGHTON GARDENS	
DRAWING NAME: EXISTING AND PROPOSED ROOF PLANS	
DRAWING STATUS: PLANNING	
DRAWING NUMBER: 2210.05	REVISION: B
DATE: DECEMBER 2023	SCALE: 1:50 @ A1