



This scale is 10cm in length when printed at the size indicated in the title block

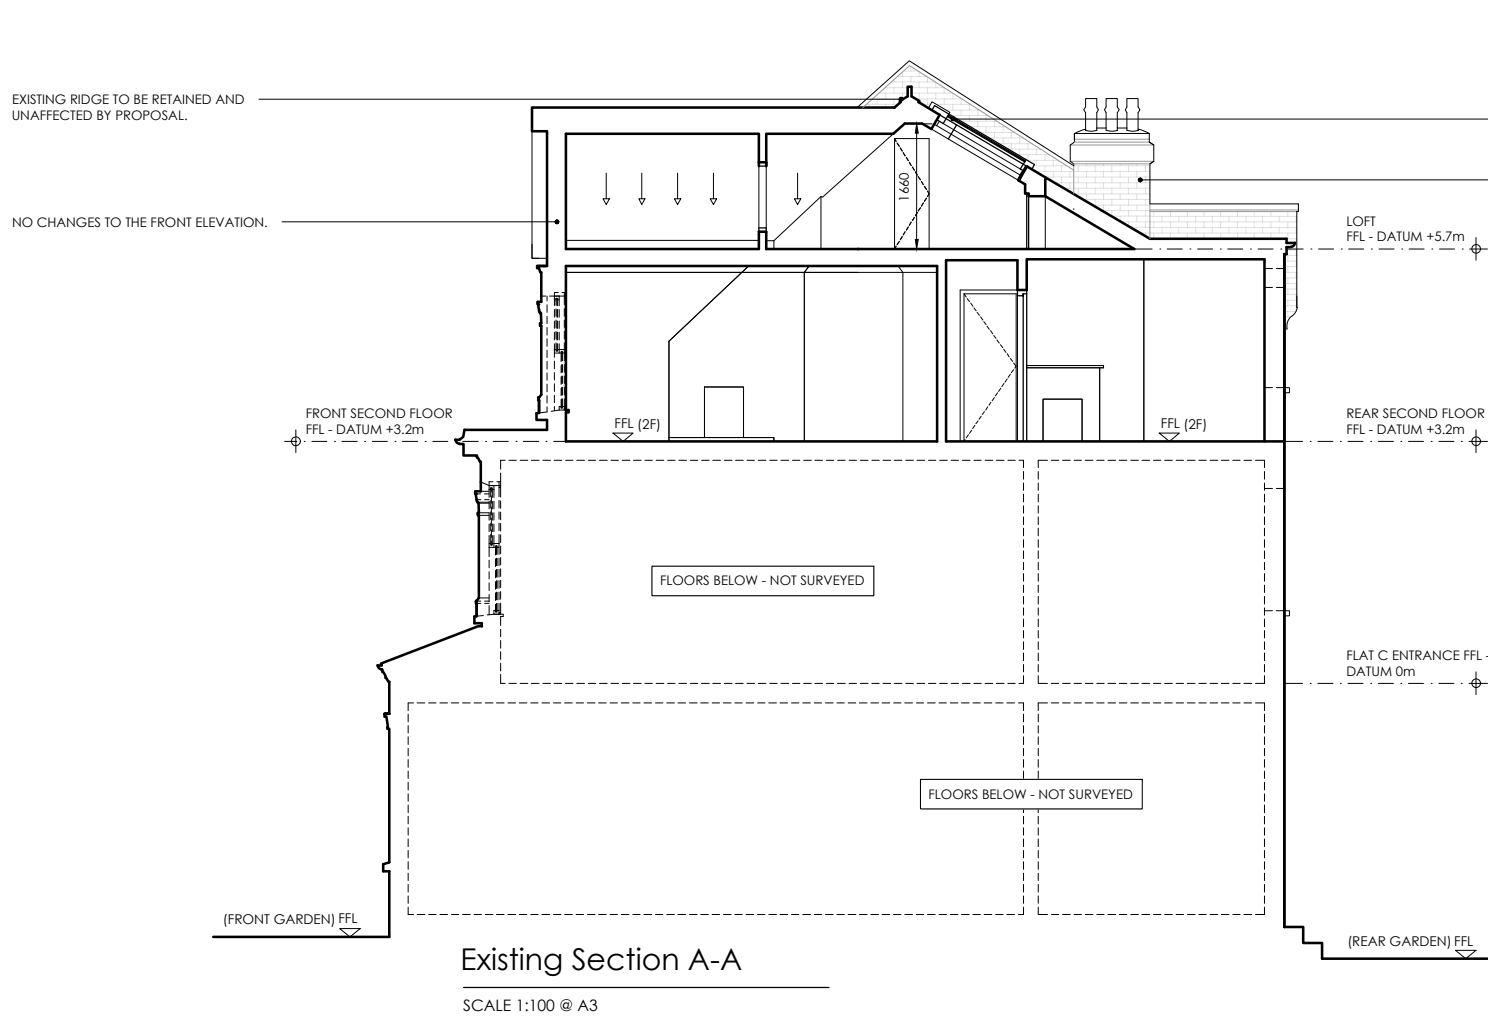

SCALE BAR 1:100

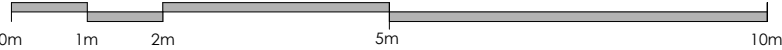

GENERAL NOTES

ALL DRAWINGS TO BE READ IN CONJUNCTION WITH OTHER CONSULTANTS DRAWINGS & WRITTEN SPECIFICATIONS

ALL STRUCTURE TO BE IN ACCORDANCE WITH STRUCTURAL ENGINEERS DRAWINGS & WRITTEN SPECIFICATION

ALL WORKS TO COMPLY WITH BRITISH STANDARDS REQUIREMENTS AS NOTED WITHIN WRITTEN DOCUMENTS


CONTRACTOR TO TAKE ALL MEASUREMENTS FROM SITE AND NOT TO RELY ON SCALED DIMENSIONS FROM DRAWINGS

ALL DIMENSIONS TO BE CHECKED ON SITE PRIOR TO THE MANUFACTURE OF ANY ELEMENTS AND MAJOR DISCREPANCIES TO BE REPORTED TO THE ARCHITECT

T.B.C = TO BE CONFIRMED
C.O.S = CHECK ON SITE
S/O = STRUCTURAL OPENING

COPYRIGHT APD.

PLANNING

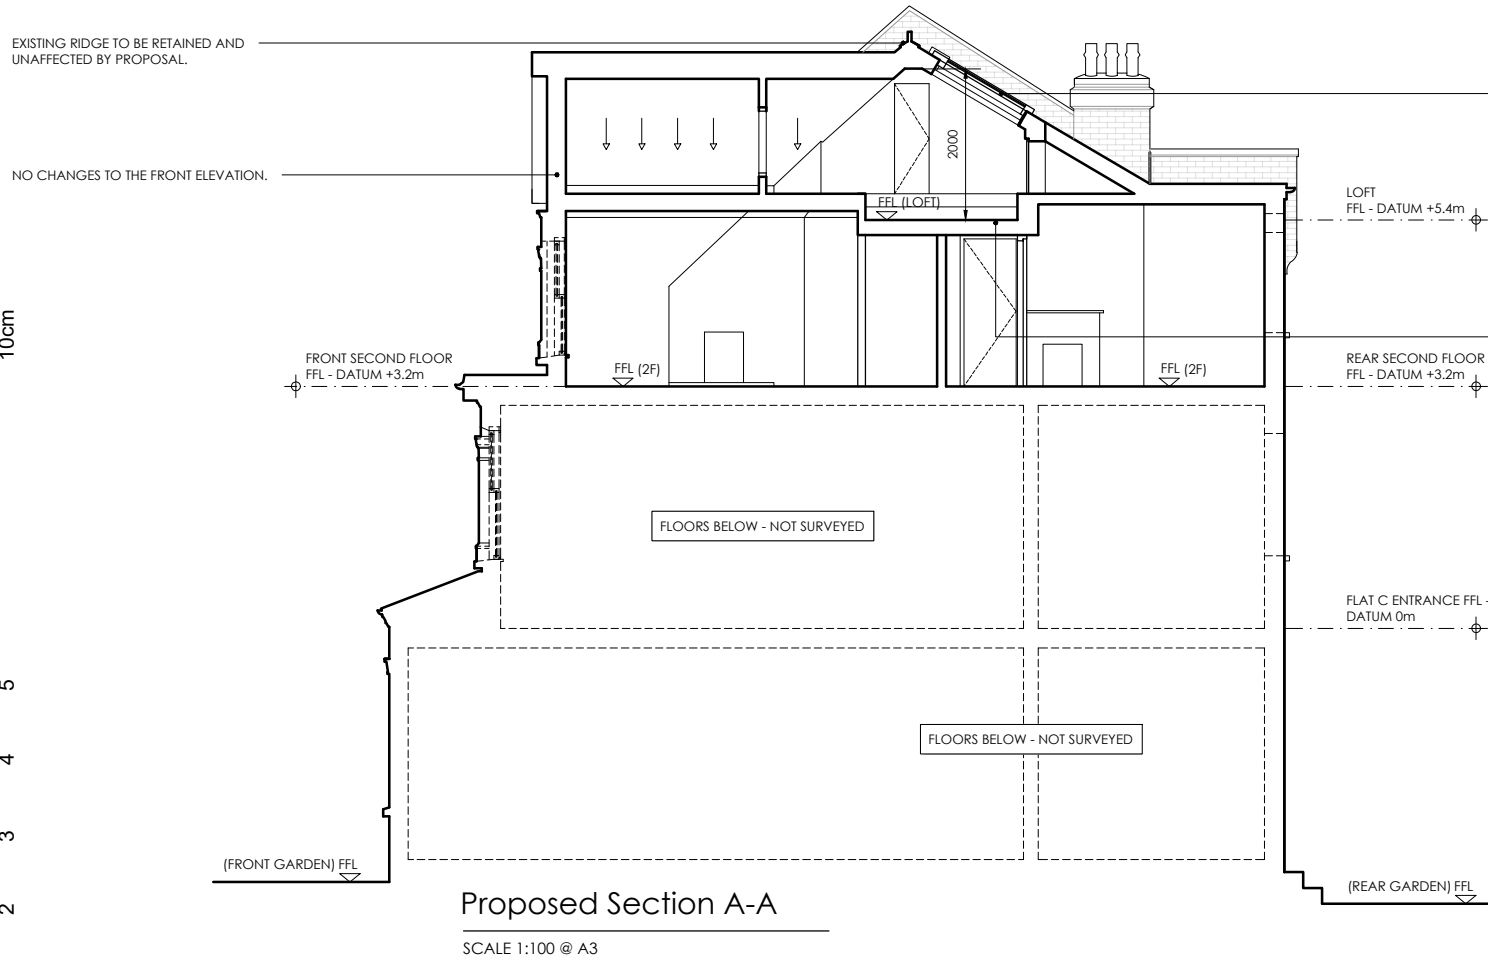


EXISTING SKYLIGHT TO BE REPLACED WITH SMALLER TO SUIT NEW DORMER.

EXISTING CHIMNEY AND PARTY WALL TO BE RETAINED AND EXTENDED UPWARD TO ACCOMMODATE NEW DORMER.

EXISTING SKYLIGHT TO BE RETAINED.

PROPOSED LOWERED LOFT FLOOR LEVEL.

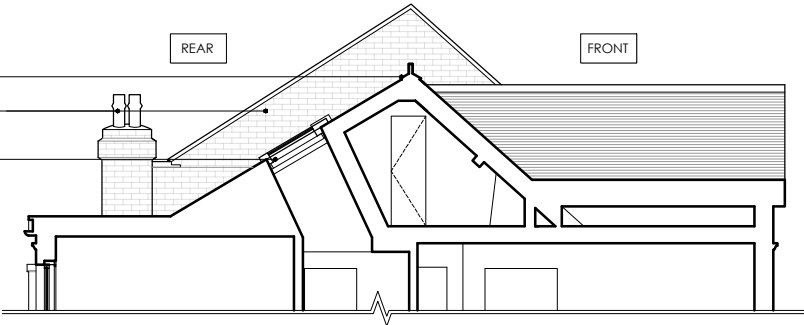


EPDM OR ZINC FLAT ROOF TO MATCH THE EXISTING IN COLOUR.

EXISTING CHIMNEY AND PARTY WALL TO BE RETAINED AND EXTENDED UPWARD TO ACCOMMODATE NEW DORMER.

NEW BALUSTRADE.

EXISTING SKYLIGHT TO BE RETAINED.

SLATE TILES OR ZINC TO MATCH EXISTING IN COLOUR.

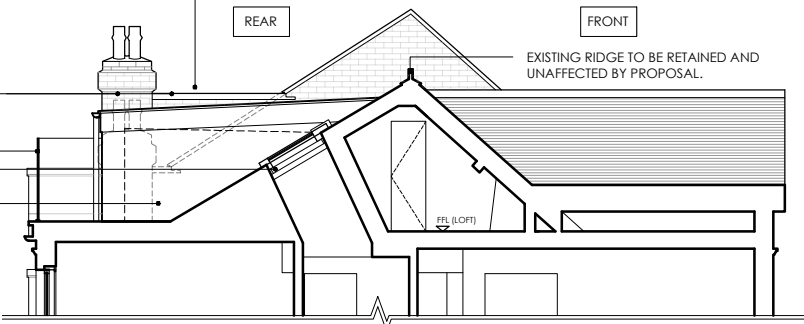

REV	DATE	DESCRIPTION
A	05.12.23	Changes based on planning authority's feedback.
ADDRESS 76c Alexandra Park Rd N10 2AD London		
DRAWING NAME Existing and Proposed Sections A-A and C-C		
Drawing No: 148.APD.PL.07		
Status: PLANNING		Rev.A
FR	DEC 23	Scale: 1:100@A3
annette peters design architecture & interior design 96 High Street Mews, London SW19 7RG T: 020 84171111 E: annette@annettpetersdesign.co.uk		