



This scale is 10cm in length when printed at the size indicated in the title block

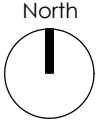

Existing Block Plan
SCALE 1:500 @ A3

SCALE BAR 1:500

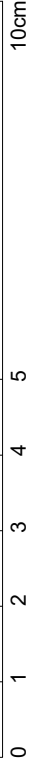

Proposed Block Plan
SCALE 1:500 @ A3

GENERAL NOTES

ALL DRAWINGS TO BE READ IN CONJUNCTION WITH OTHER CONSULTANTS DRAWINGS & WRITTEN SPECIFICATIONS
ALL STRUCTURE TO BE IN ACCORDANCE WITH STRUCTURAL ENGINEERS DRAWINGS & WRITTEN SPECIFICATION
ALL WORKS TO COMPLY WITH BRITISH STANDARDS REQUIREMENTS AS NOTED WITHIN WRITTEN DOCUMENTS
CONTRACTOR TO TAKE ALL MEASUREMENTS FROM SITE AND NOT TO RELY ON SCALED DIMENSIONS FROM DRAWINGS
ALL DIMENSIONS TO BE CHECKED ON SITE PRIOR TO THE MANUFACTURE OF ANY ELEMENTS AND MAJOR DISCREPANCIES TO BE REPORTED TO THE ARCHITECT
T.B.C = TO BE CONFIRMED
C.O.S = CHECK ON SITE
S/O = STRUCTURAL OPENING
COPYRIGHT APD.

PLANNING

REV	DATE	DESCRIPTION
A	05.12.23	Changes based on planning authority's feedback.

ADDRESS 76c Alexandra Park Rd N10 2AD London		
DRAWING NAME Existing and Proposed Block Plans		
Drawing No: 148.APD.PL.10		
Status: PLANNING		Rev.A
FR	DEC 23	Scale: 1:500@A3
		
annette peters design architecture & interior design 96 High Street Mews, London SW19 7RG T: 020 84171111 E: annette@annetepetersdesign.co.uk		