


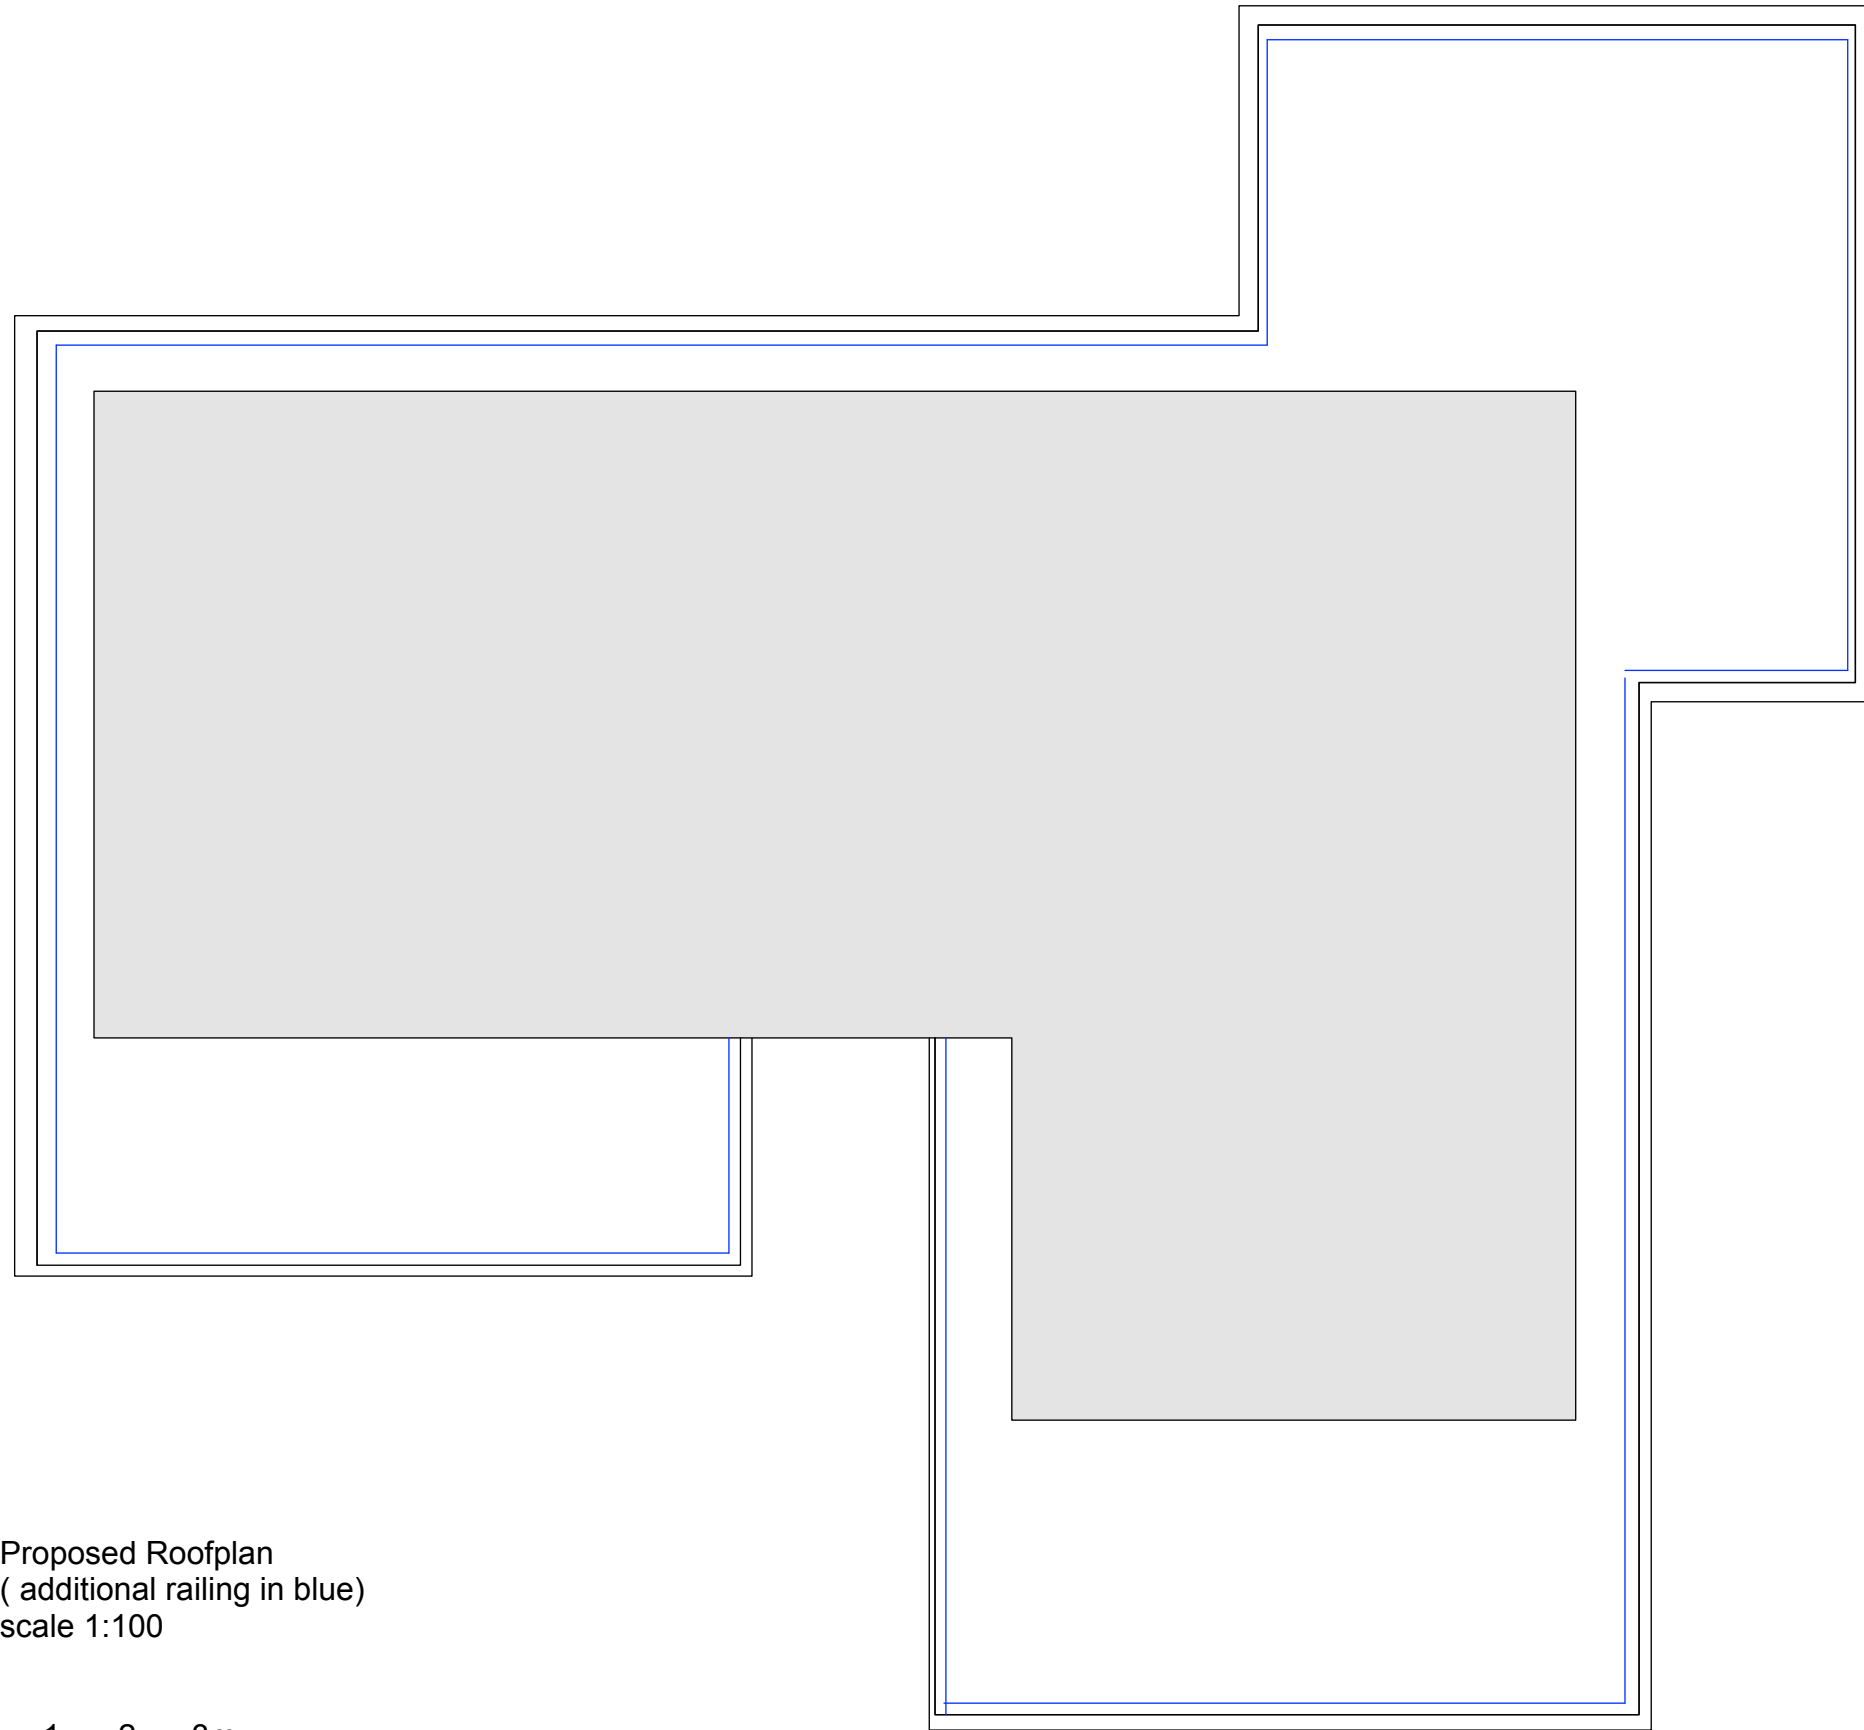

Proposed Roofplan  
( additional railing in blue)  
scale 1:100

0 1 2 3m



BL-15