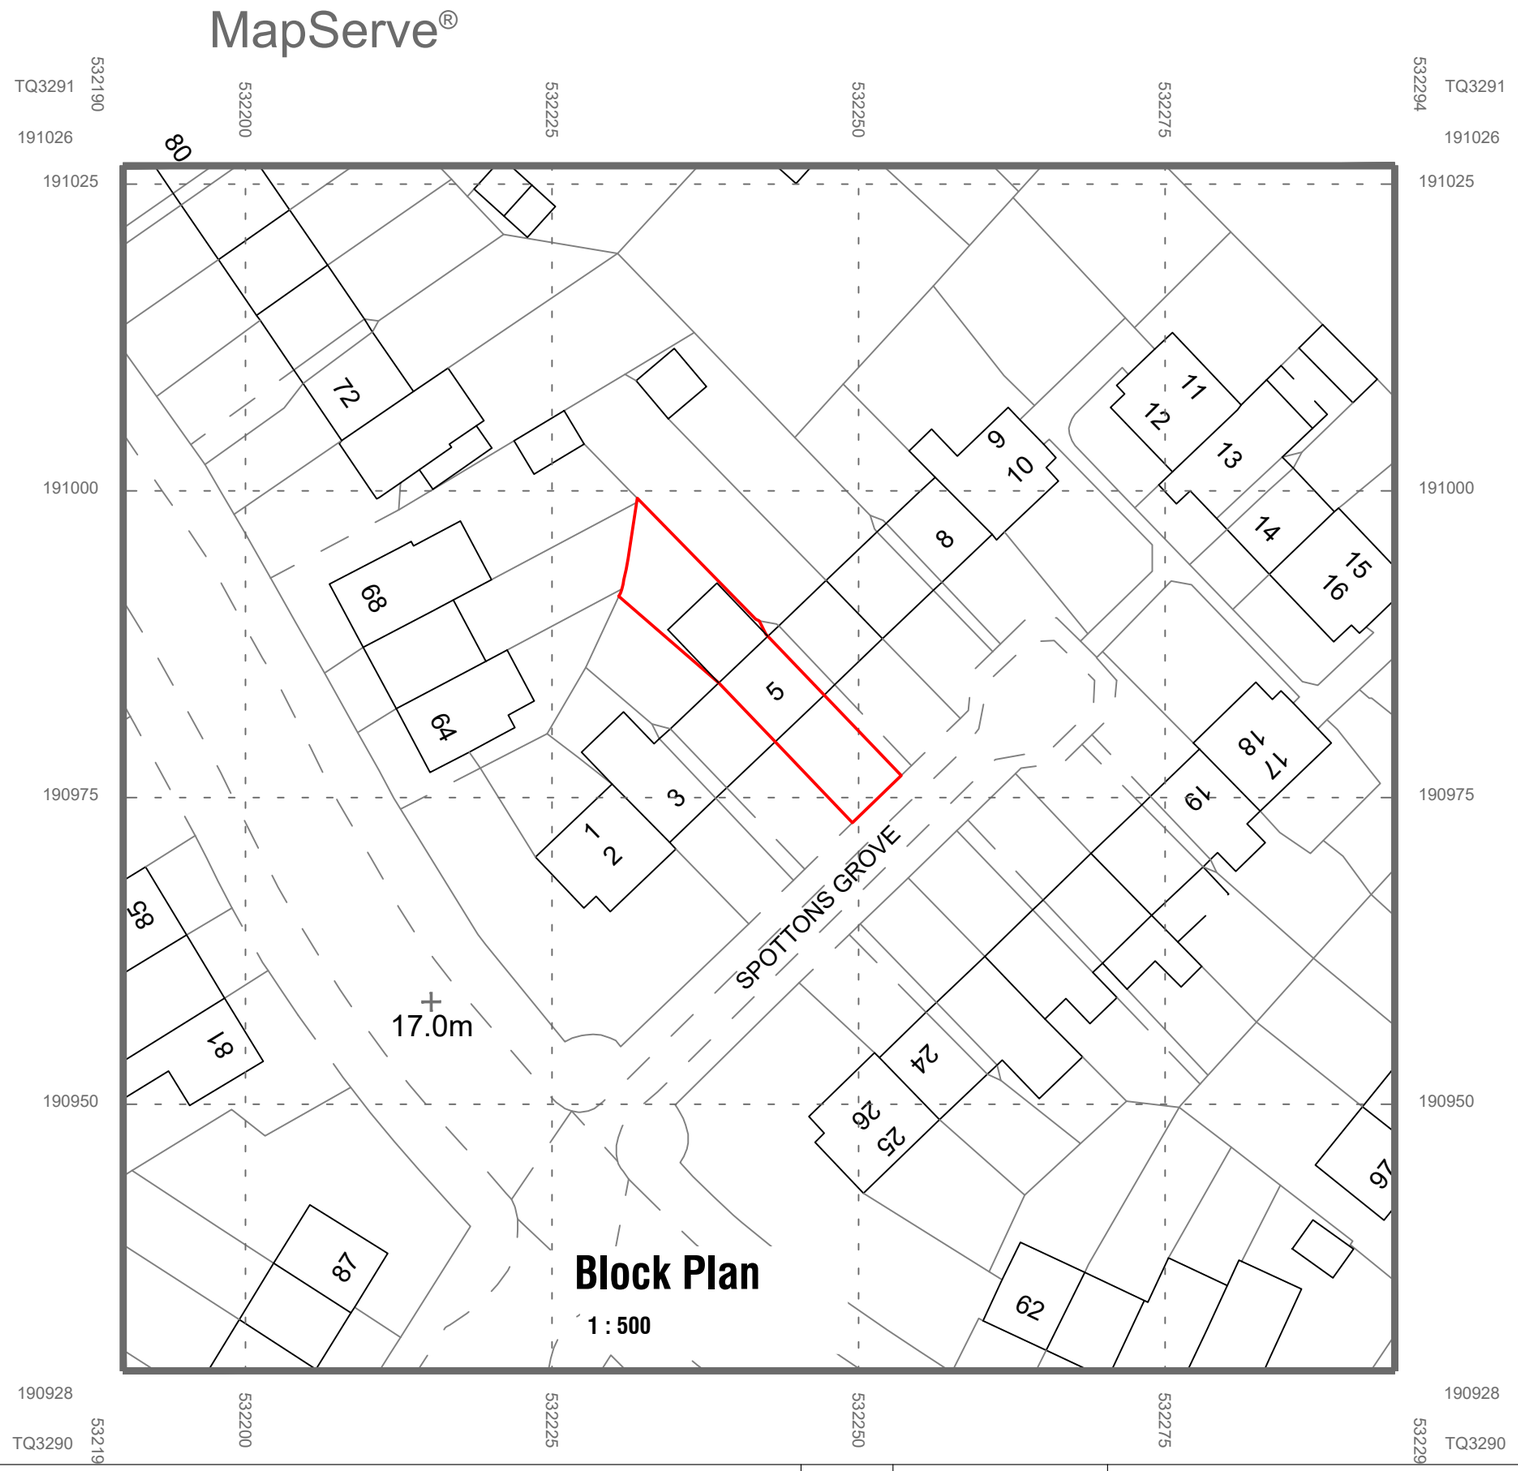

Location Plan

1 : 1250

EXCEL Planning

Tel: 020 3576 0996

Email: info@excelplanning.co.uk

Adress: 45 Stamford Hill London N16 5SR

Revision	Revision Date

ADDRESS

5 Spottons Grove, London N17 7BJ

SHEET N.

PI001

DRAWING TITLE

Locations & Block Plans

DATE:

SCALE

As indicated @ A3

15/09/2023

Copyright in the design and the drawing is the property of Excel Planning Ltd. Reproduction in whole or in part is forbidden without written permission of Excel Planning Ltd. This drawing must be read in conjunction with all other relevant documentation and drawings.

Excel Planning Ltd accepts no liability for any expense, loss or damage of whatsoever nature and however arising from any variation which has not been referred to them and their approval obtained.

Do not scale from this drawing, only figured dimensions are to be used. All dimensions to be cross-checked on-site prior to manufacture and construction. Any discrepancies to be reported to Excel Planning Ltd immediately.