


Proposed Side Elevation @ 1:100

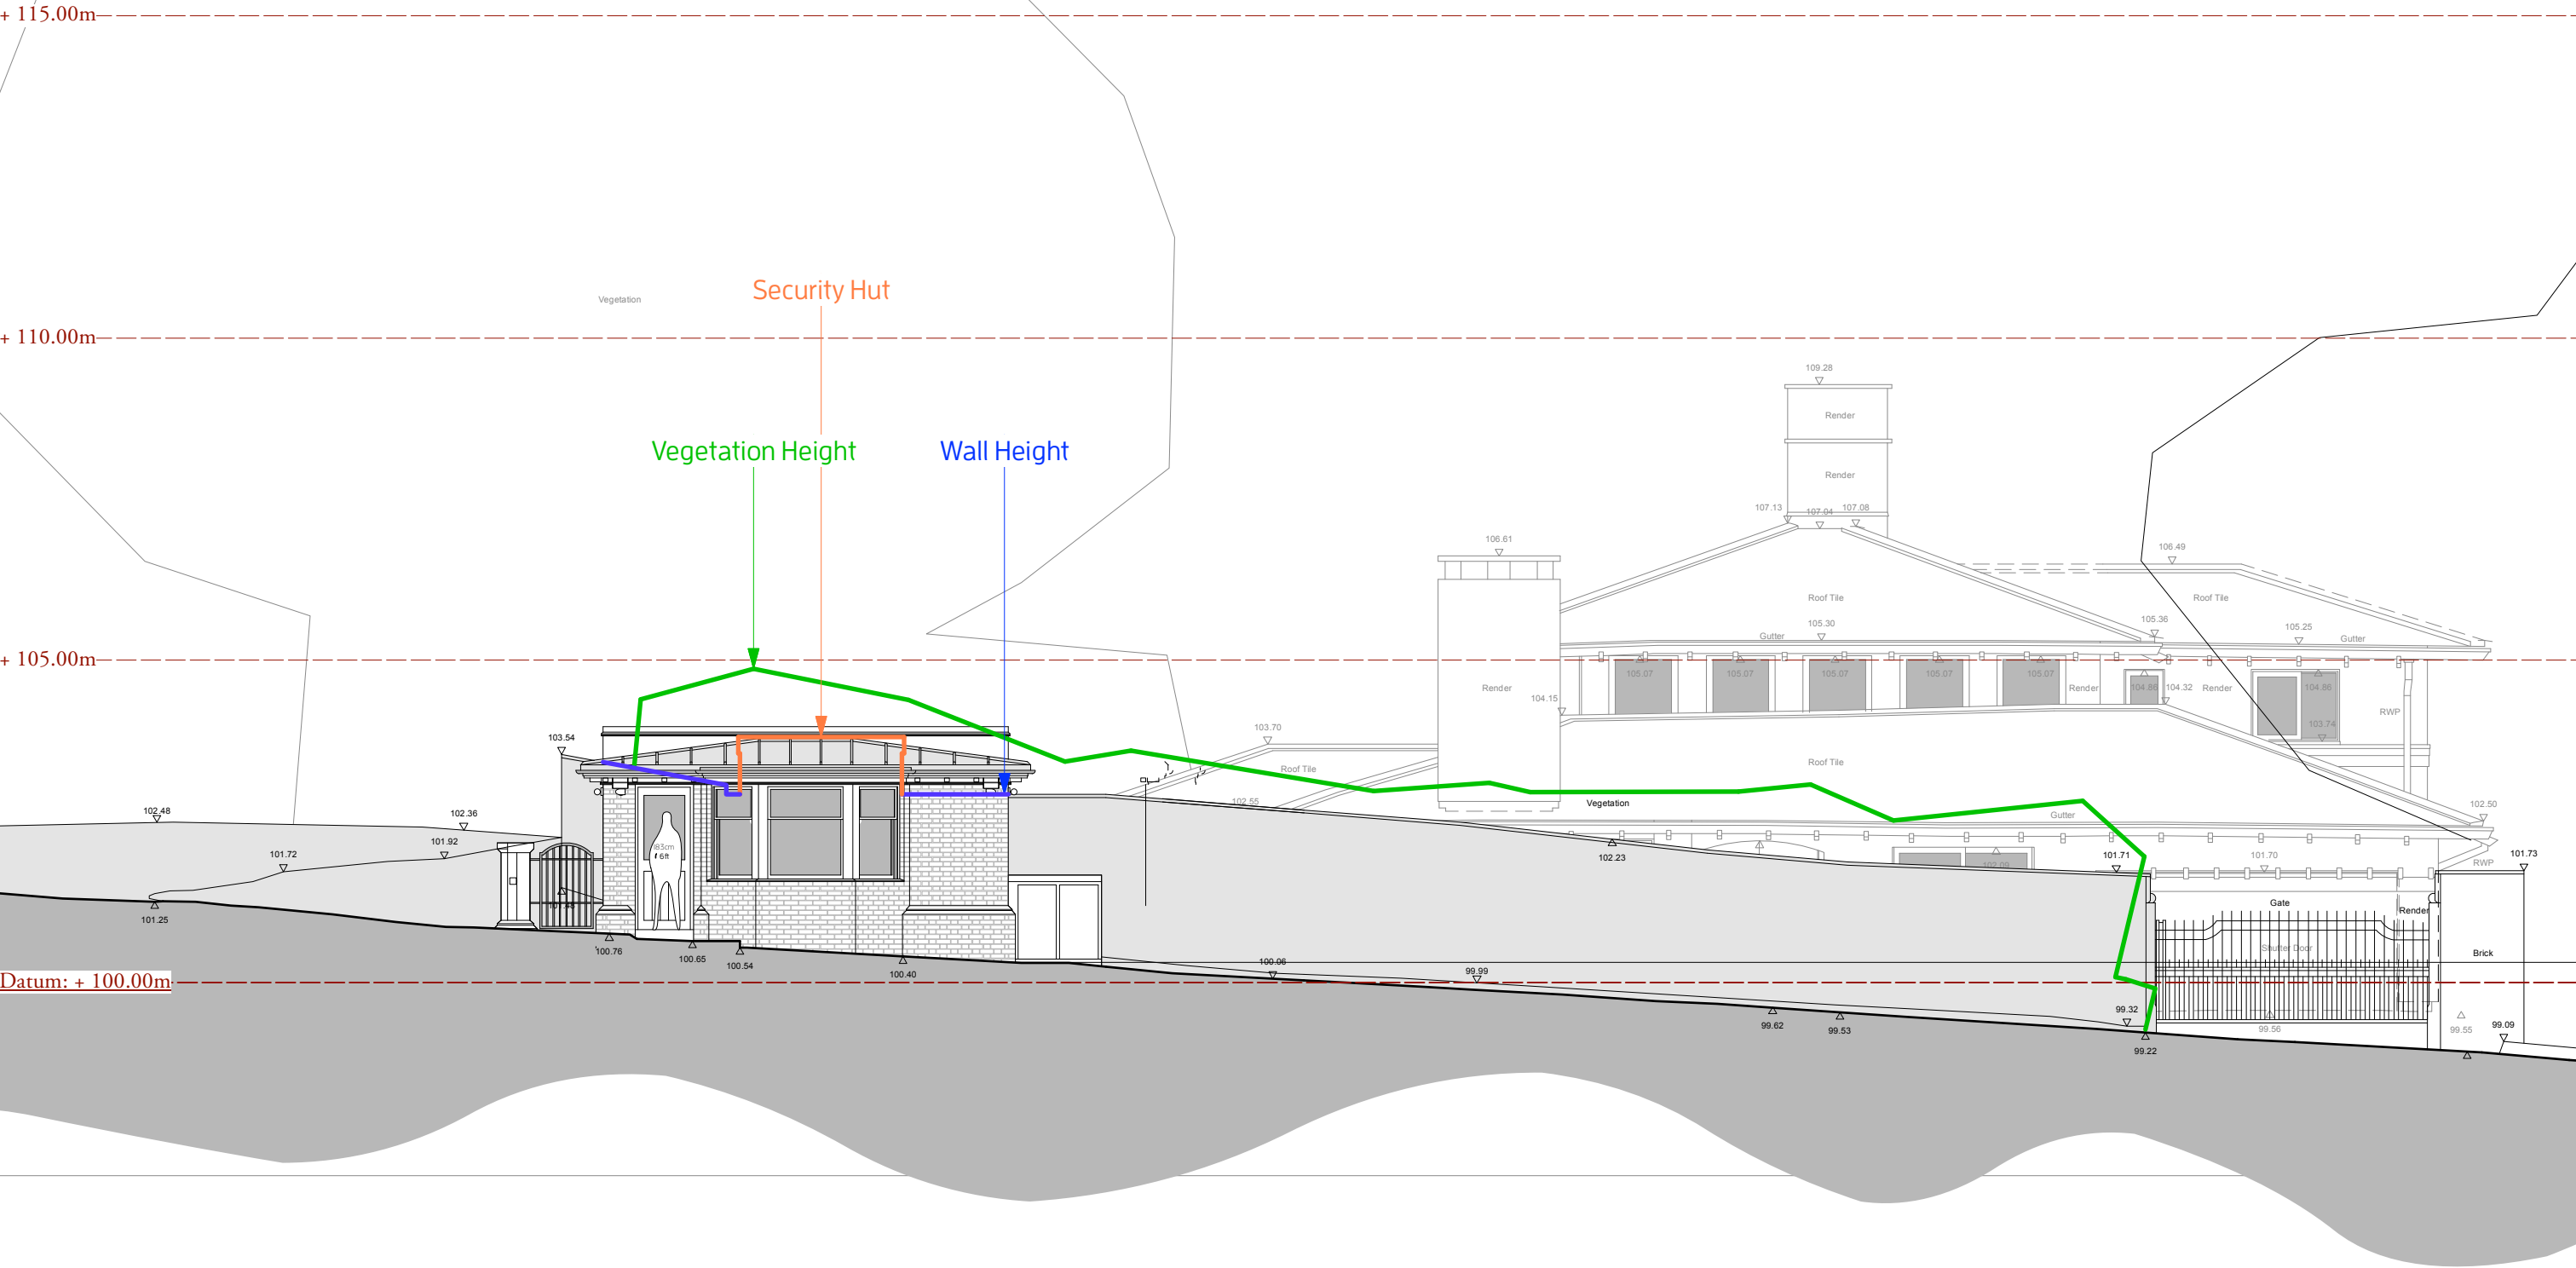

RIBA Stage 3

Christopher Tredway Architects

3rd Floor, 175 - 176 Tottenham Court Road, London W1T 7NX.
E Mail: office@chrestredway.co.uk Phone: +44 (0)20 7101 9336

Gatehouse & Gates, Compton Avenue

Site: Security Hut & Gates, Compton Avenue, London N6.

Title: Comparison Elevation
Date: 08/12/2023

Job No: 090
Drawing No: 090/ SK_01
Revision: F
Scale: 1:100 @ 100% A3 L

© Christopher Tredway Architects Ltd. 2023

Changes Since This Drawing Was Last Issued:

- 1) Height of gate pillars, to contain actuators, decreased by 300 mm;
- 2) Detailing to eaves decreased (seat cut decreased, moulded end profile removed, quarter round bead removed and moulded profile gutter removed);
- 3) Window detailing simplified (mullions and sash horns removed);
- 4) Entrance door simplified (raised and fielded panel removed).

