


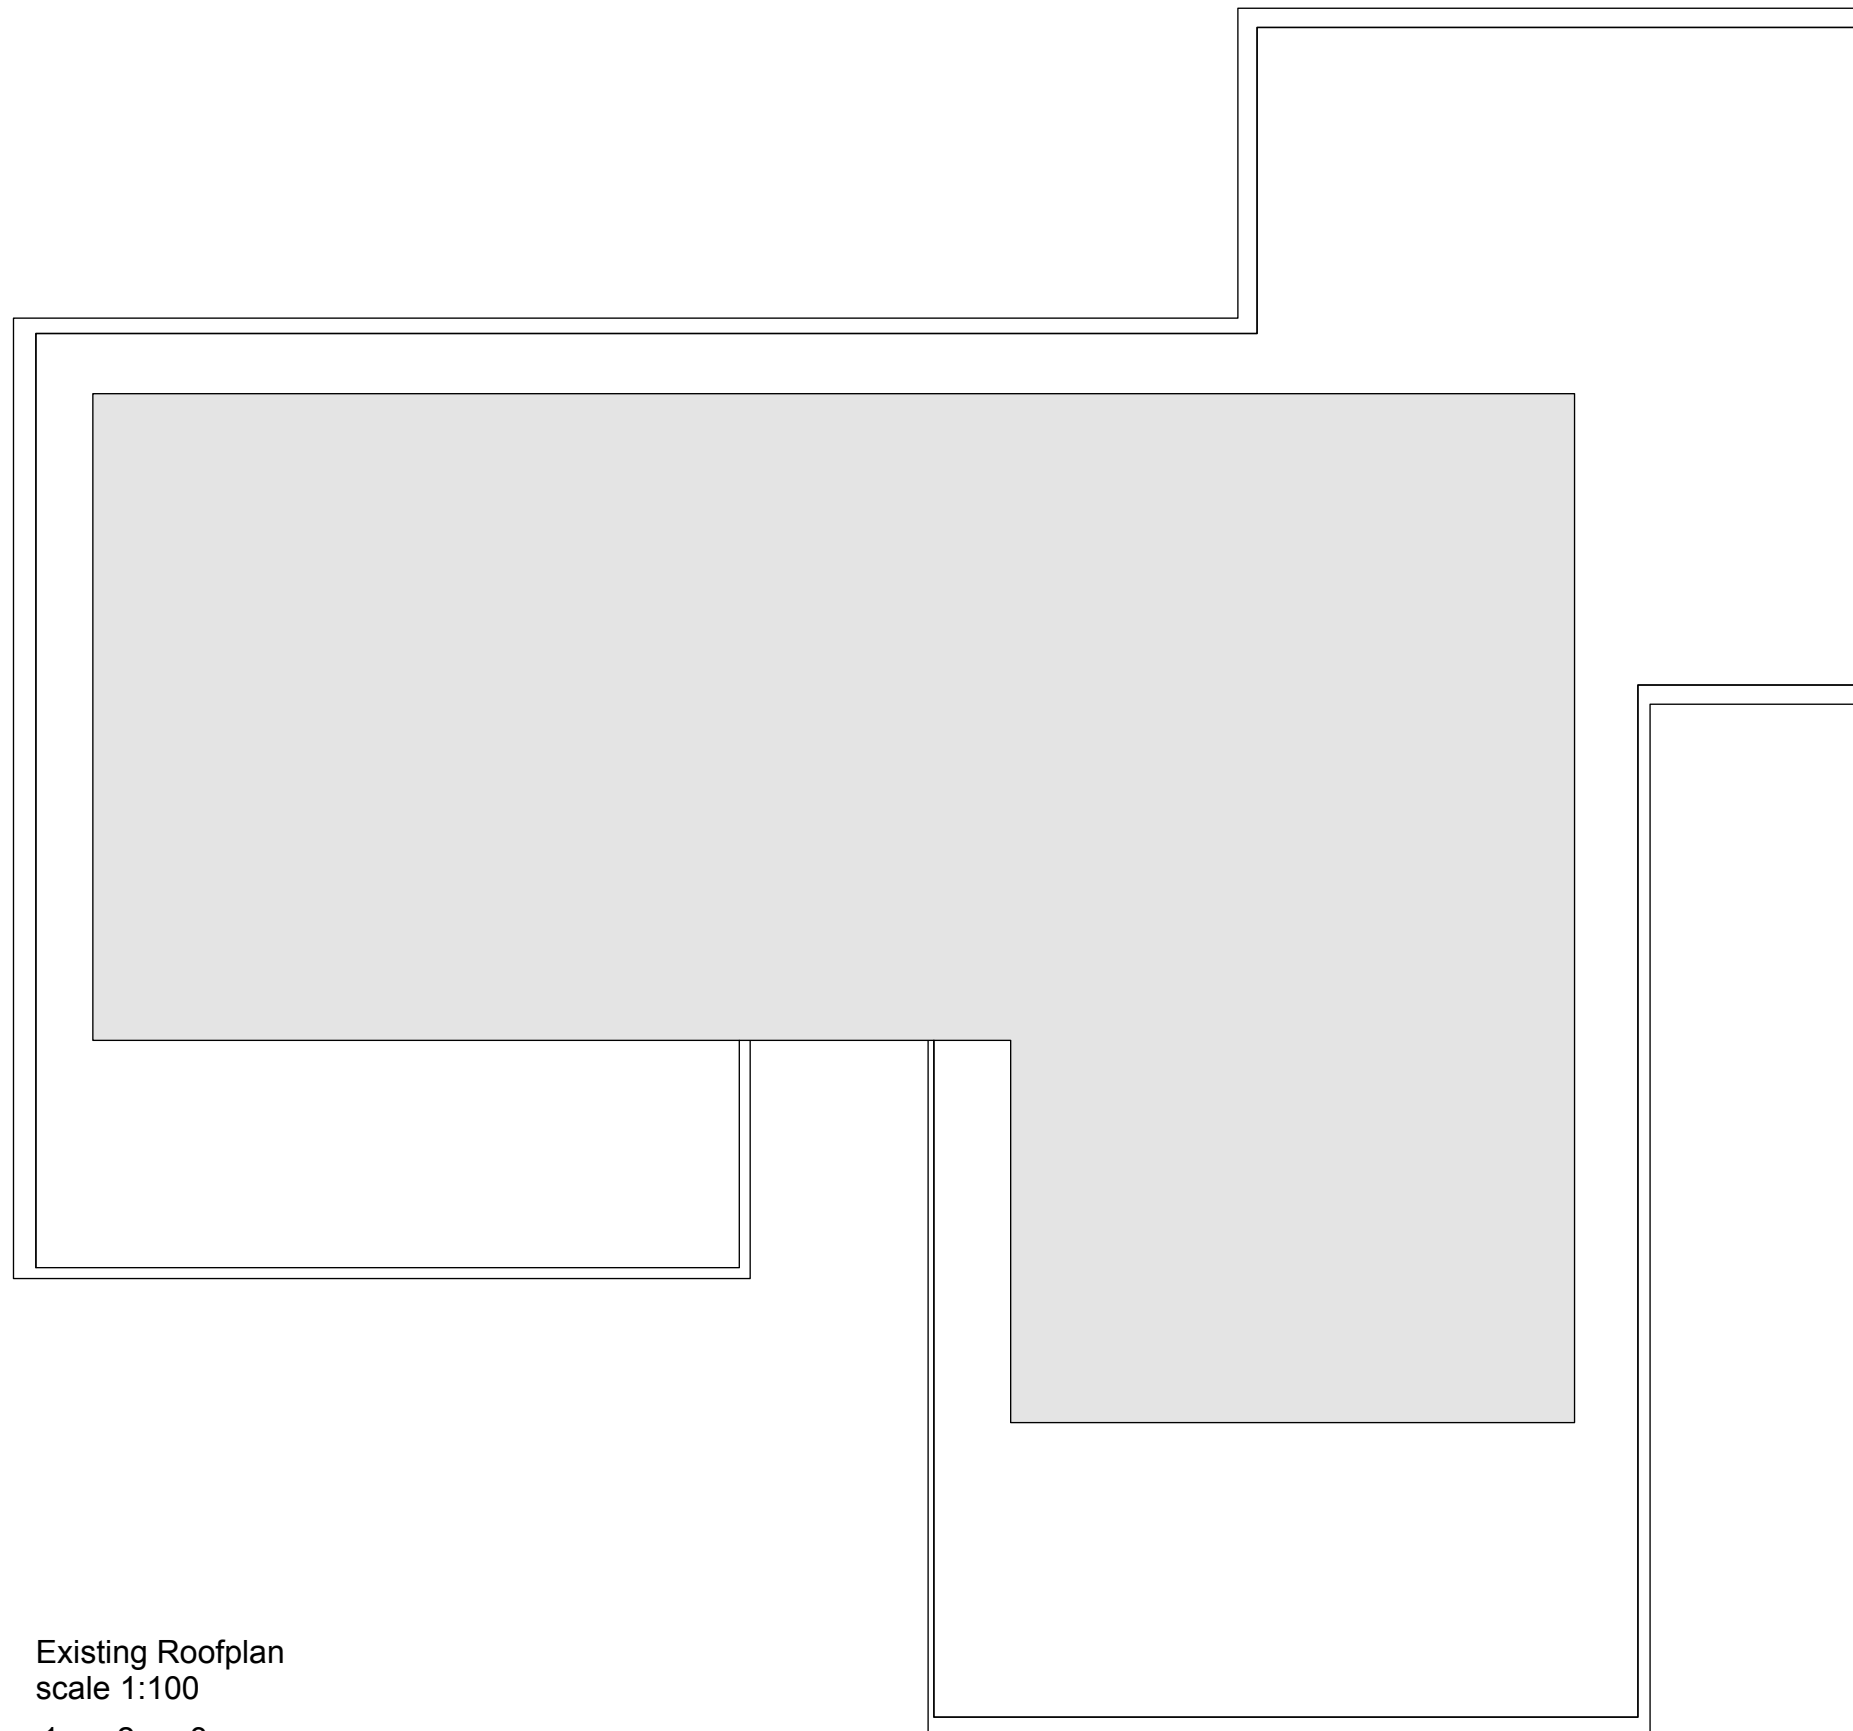

Existing Roofplan
scale 1:100

0 1 2 3m



BL-3