



Existing View From The East Lodge To Kenwood House @ 1:200

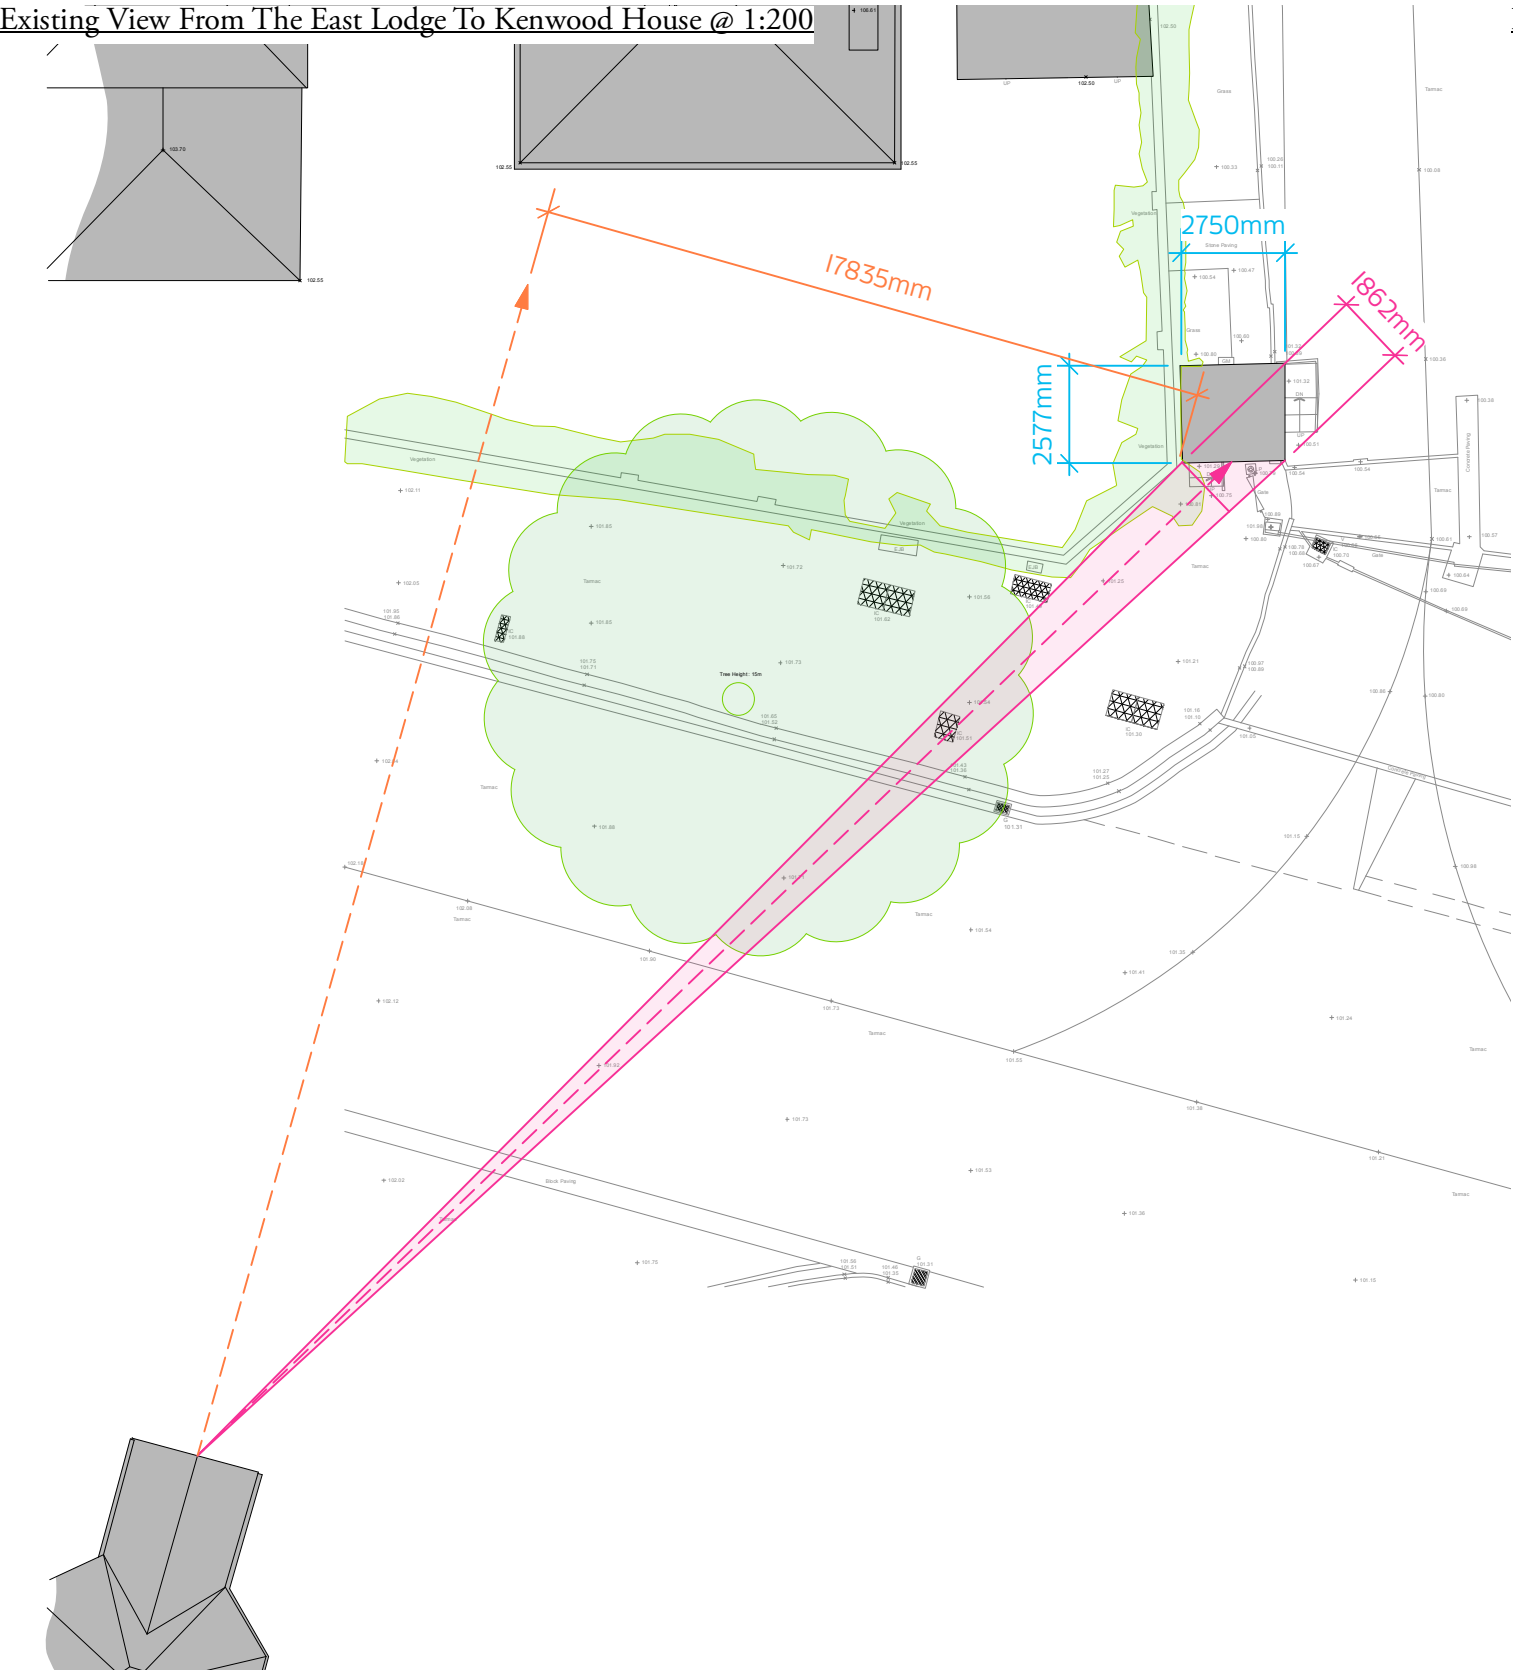

Proposed View From The East Lodge To Kenwood House @ 1:200

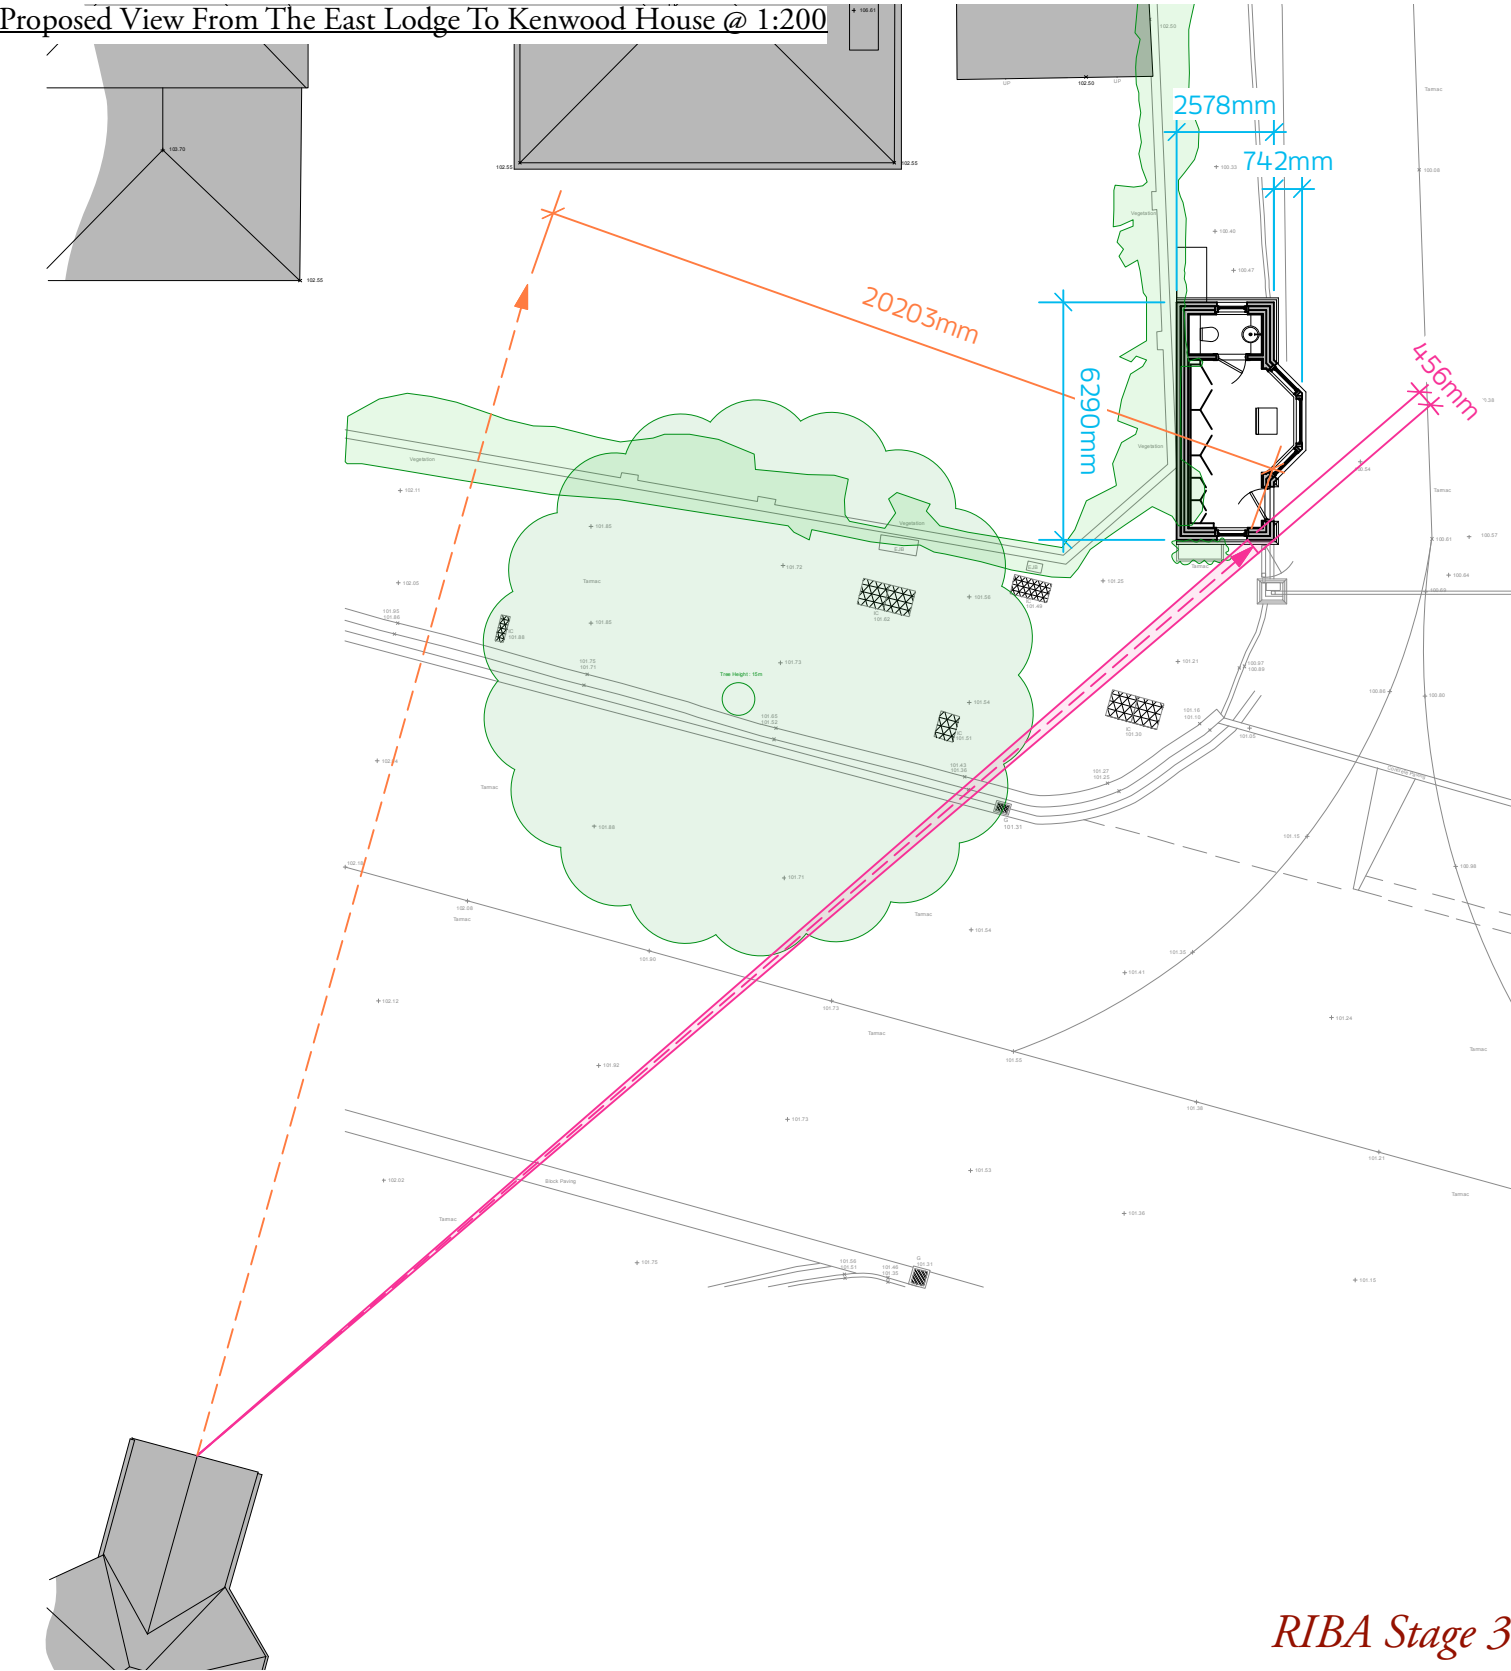

RIBA Stage 3

Christopher Tredway Architects

3rd Floor, 175 - 176 Tottenham Court Road, London W1T 7NX.
E Mail: office@christredway.co.uk Phone: +44 (0)20 7101 9336
Gatehouse & Gates, Compton Avenue
Site: Security Hut & Gates, Compton Avenue, London N6. Job No: 090
Drawing No: 090/ SK_02
Title: View From East Lodge Revision: B
Date: 08/12/2023 Scale: 1:200 @ 100% A3 L
© Christopher Tredway Architects Ltd. 2023

Changes Since This Drawing Was Last Issued:

- 1) Height of gate pillars, to contain actuators, decreased by 300 mm;
- 2) Detailing to eaves decreased (seat cut decreased, moulded end profile removed, quarter round bead removed and moulded profile gutter removed);
- 3) Window detailing simplified (mullions and sash horns removed);
- 4) Entrance door simplified (raised and fielded panel removed).