


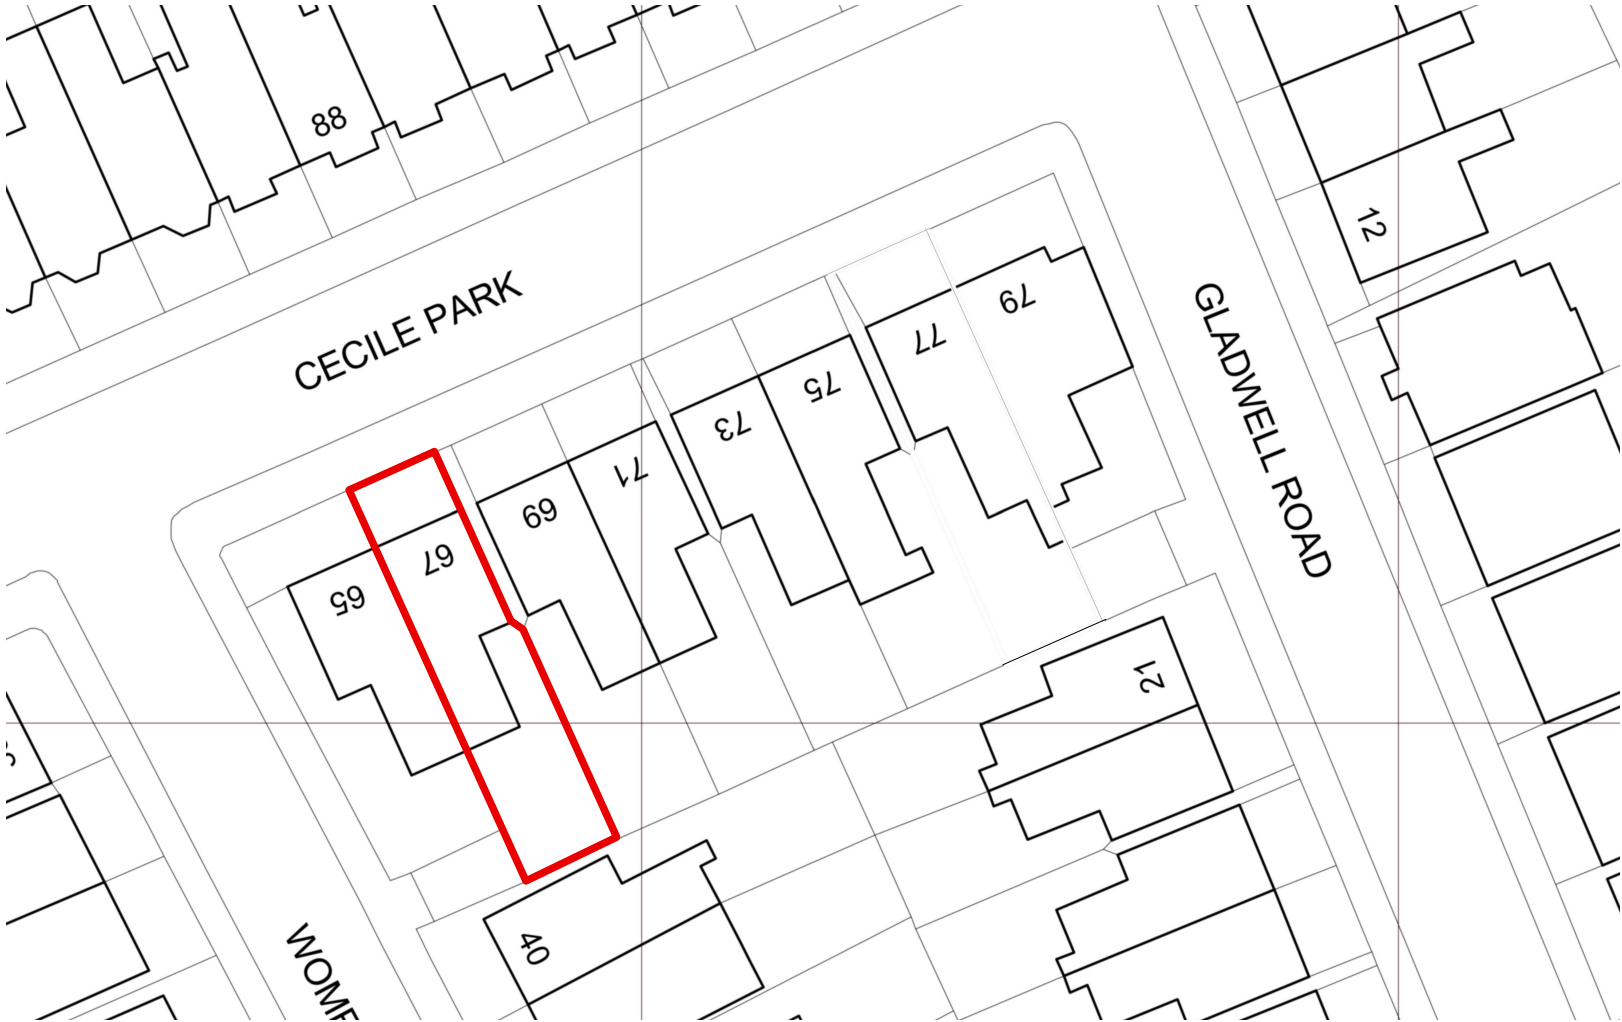


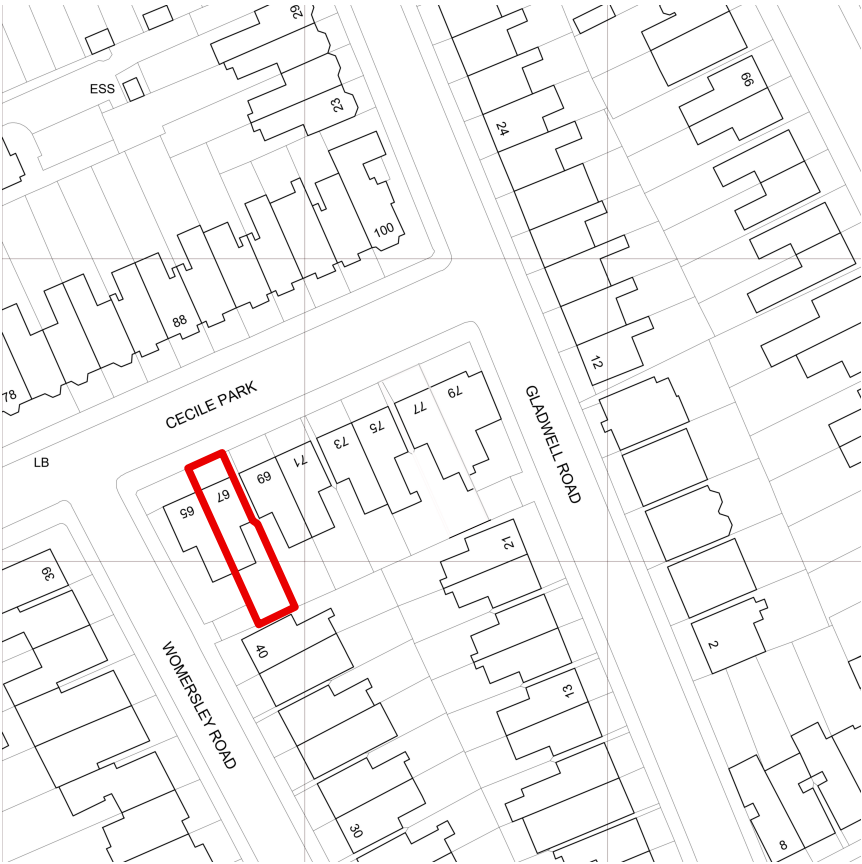

block plan scale 1:500

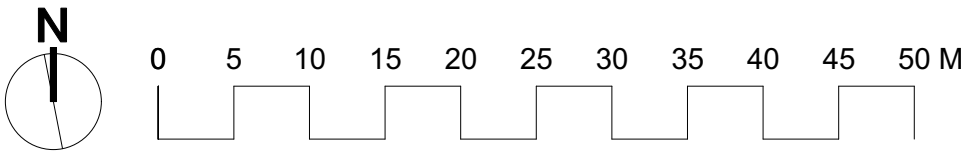

location plan scale 1:1250

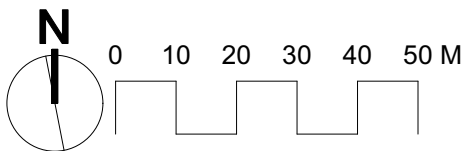

Date	No.	Revision Notes
------	-----	----------------

Date	No.	Issue Notes
------	-----	-------------

BSA

Barker Shorten Achitects LLP
108 Oldfield Road
London N16 0RJ
020 7993 2060
studio@barkershorten.com

Project Title
Ground Floor Rear Extension
67 Cecile Park N8 9AR

Sheet Title
Location and Block Plan

Sheet Scale
1:1250 1:500

Total Sheets
11

File Name
F:\current projects\563 67 Cecile Park\563231108.vwx

Sheet No.
Project ID - Number

01

Suitability
Code - Description