


KEY

DEMOLITION

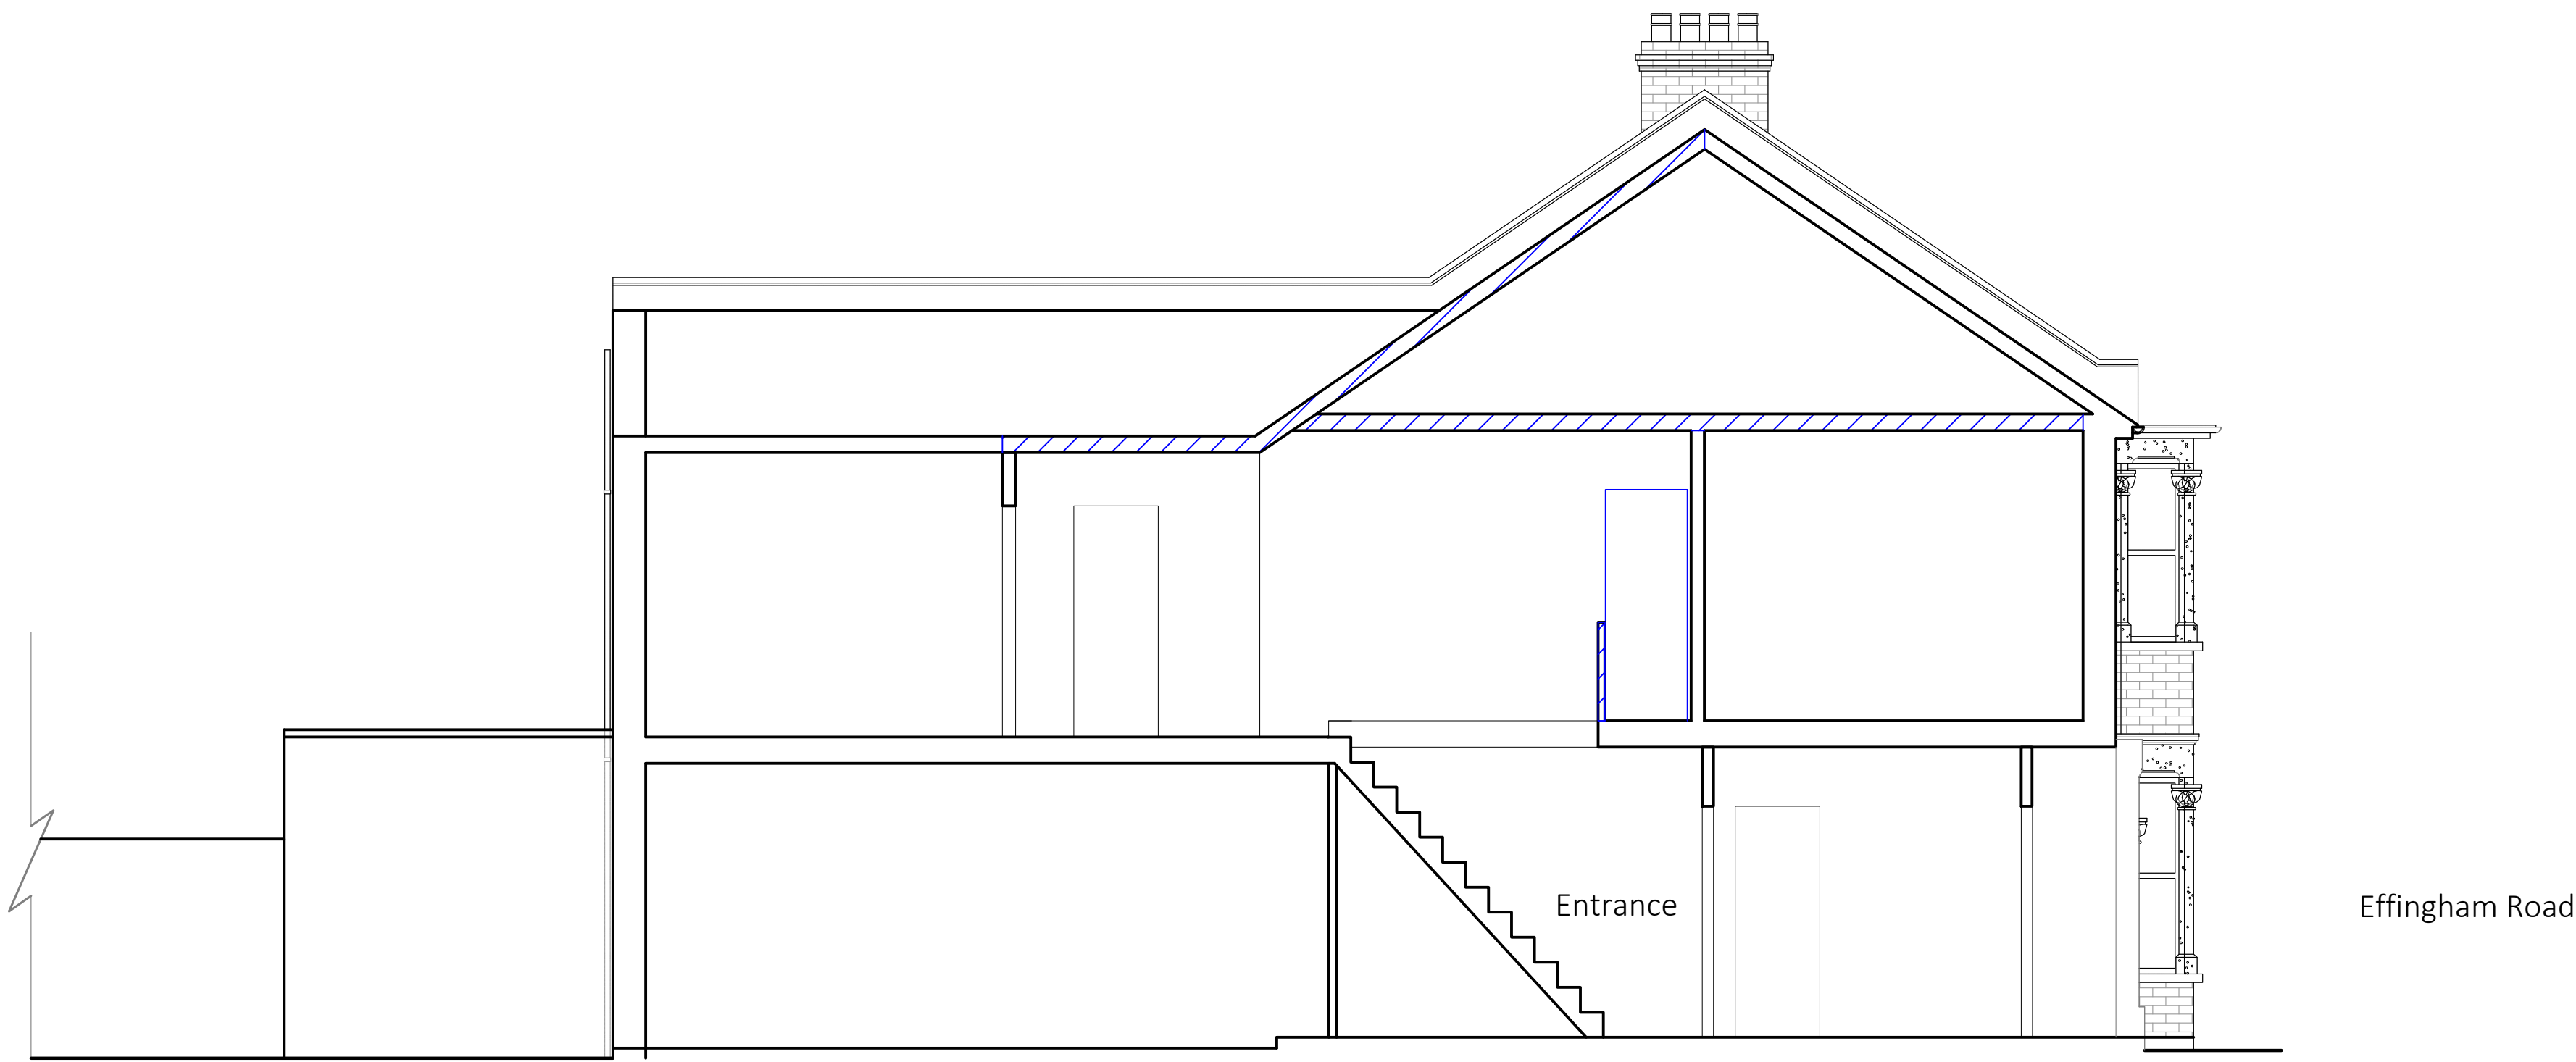

EXISTING SECTION

P1		09.12.2023 07.10.2023	Amended for Planning For Planning				KS KS	KS KS			
rev		date		description			revised by		audited by		
stage PLANNING			drawing title EXISTING Sections					suitability code S2			
				CONTRACTORS ARE NOT TO SCALE DIMENSIONS FROM THIS DRAWING							
				client Mr Rikesh Somaya			project 143 Effingham Road Harringay Ladder London N8 OAE				
				THIS DRAWING IS COPYRIGHT							
scale		drawn by		audited by		job no		originator		revision	
1:50@A1 1:100@A3		KS		KS		EFF		DBK		P2	
						zone		level		type	
						- ZZ -		- XX -		- DR -	
								role		dwg no	
								- A -		30004	