
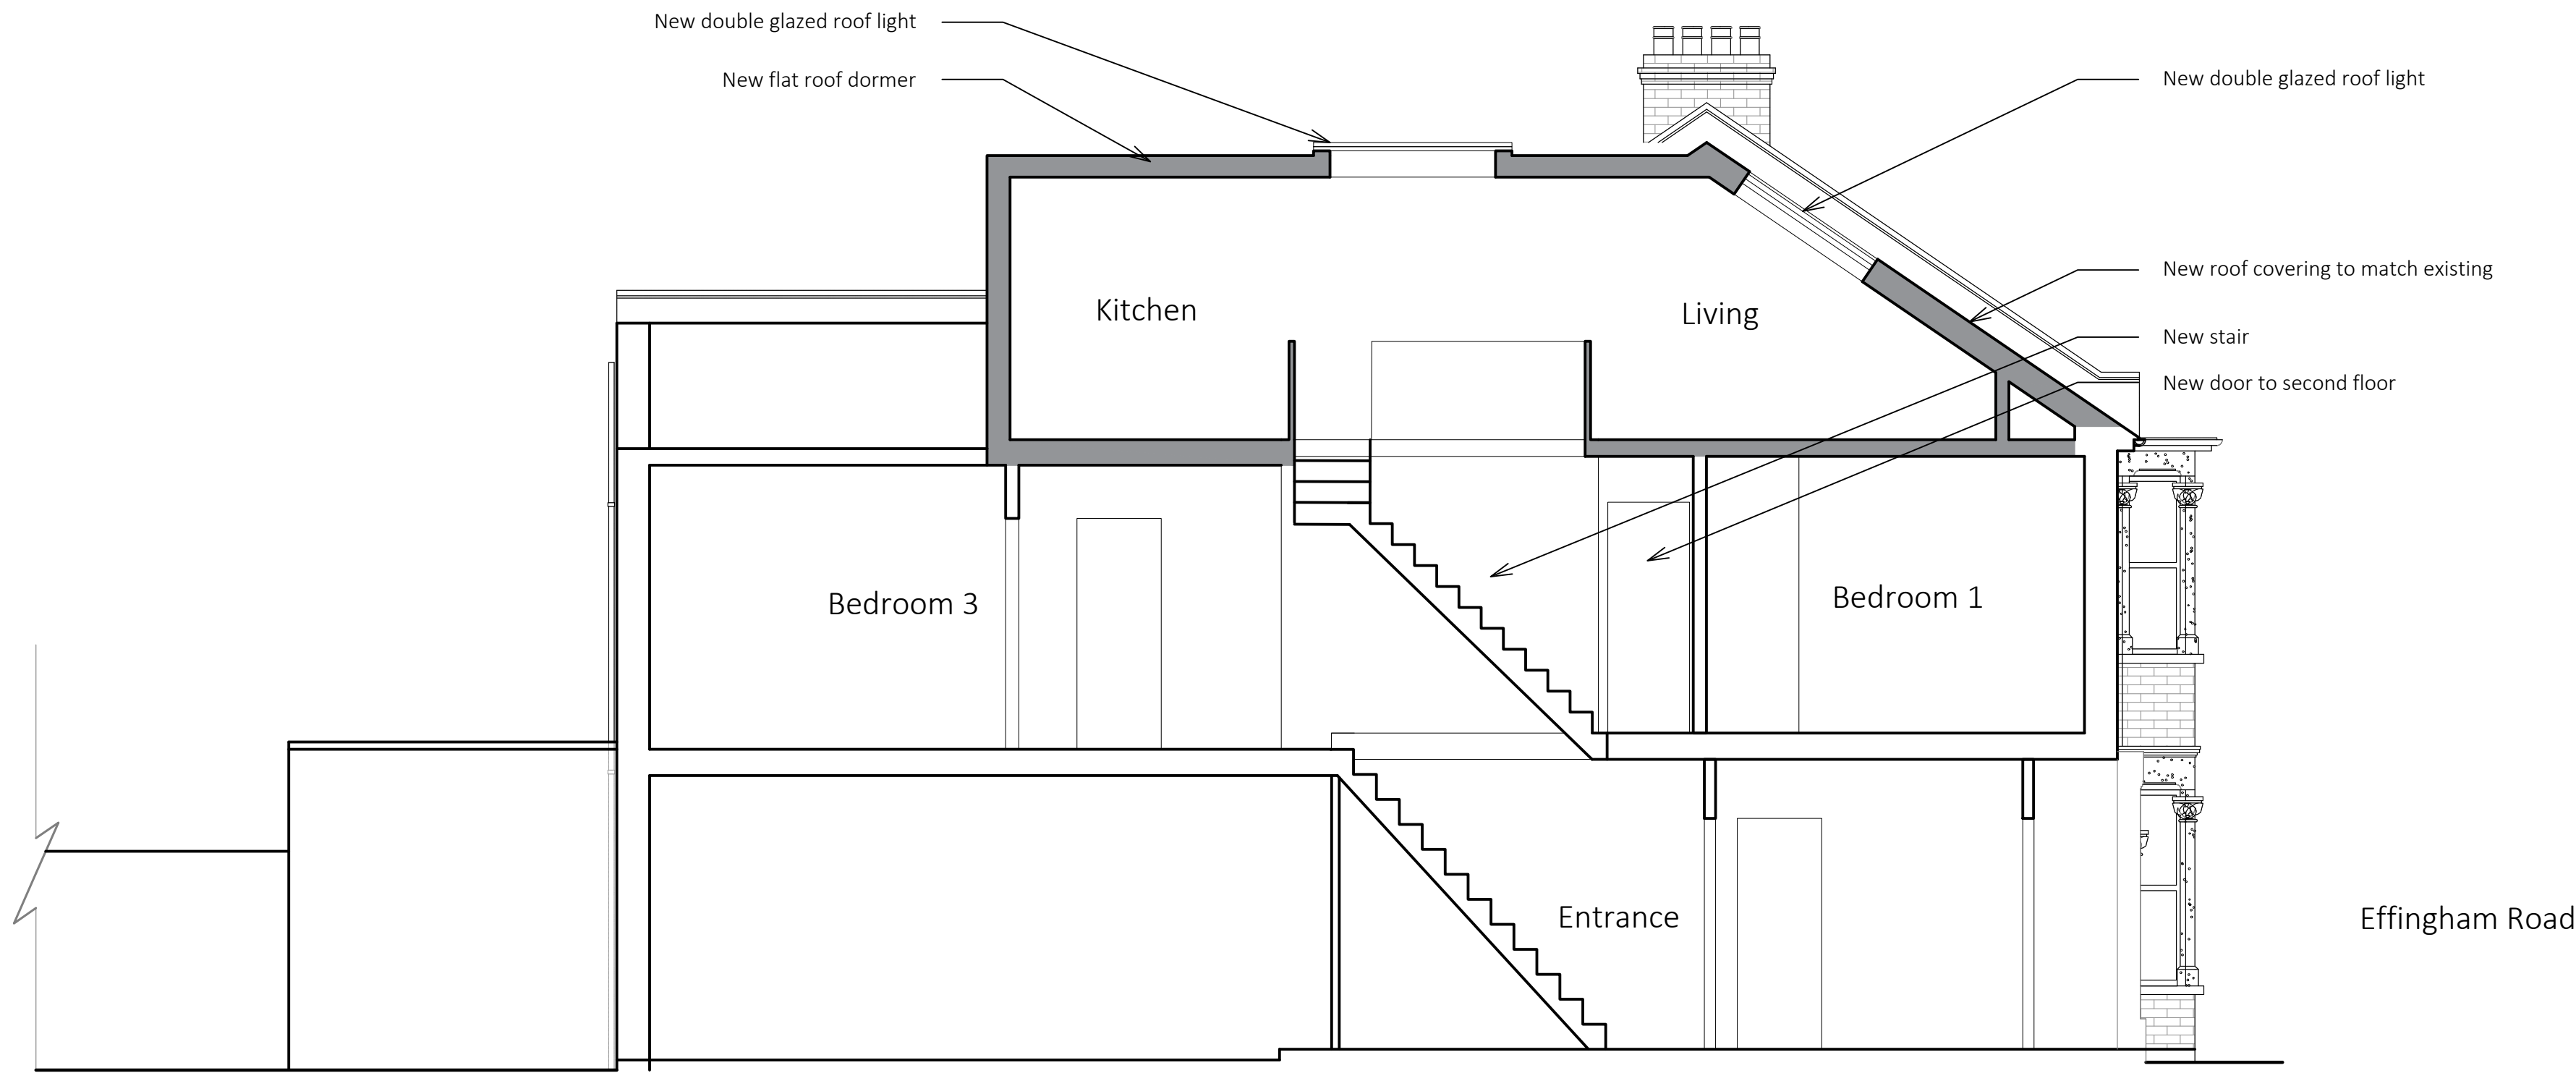


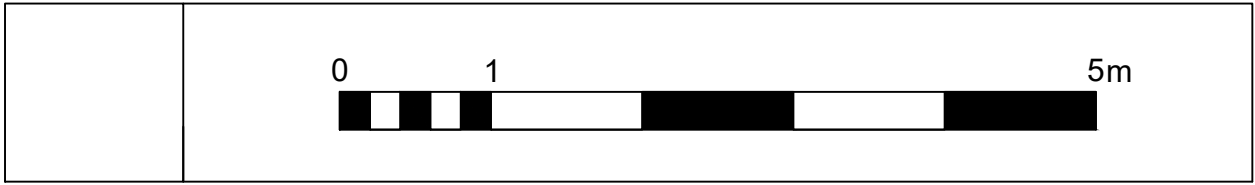

EXISTING SECTION

P3	11.12.2023	Amended for Planning	KS	KS
P2	09.12.2023	Amended for Planning	KS	KS
P1	07.10.2023	For Planning	KS	KS

rev	date	description	revised by	audited by
stage	PLANNING	drawing title PROPOSED Section	suitability code S2	

CONTRACTORS ARE NOT TO SCALE DIMENSIONS FROM THIS DRAWING

client	project
Mr Rikesh Somaya	143 Effingham Road Harringay Ladder London N8 0AE

THIS DRAWING IS COPYRIGHT										
scale	drawn by	audited by	job no	originator	zone	level	type	role	dwg no	revision
1:50@A1 1:100@A3	KS	KS	EFF	DBK	- ZZ	- XX	- DR	A	- 33001	P3