



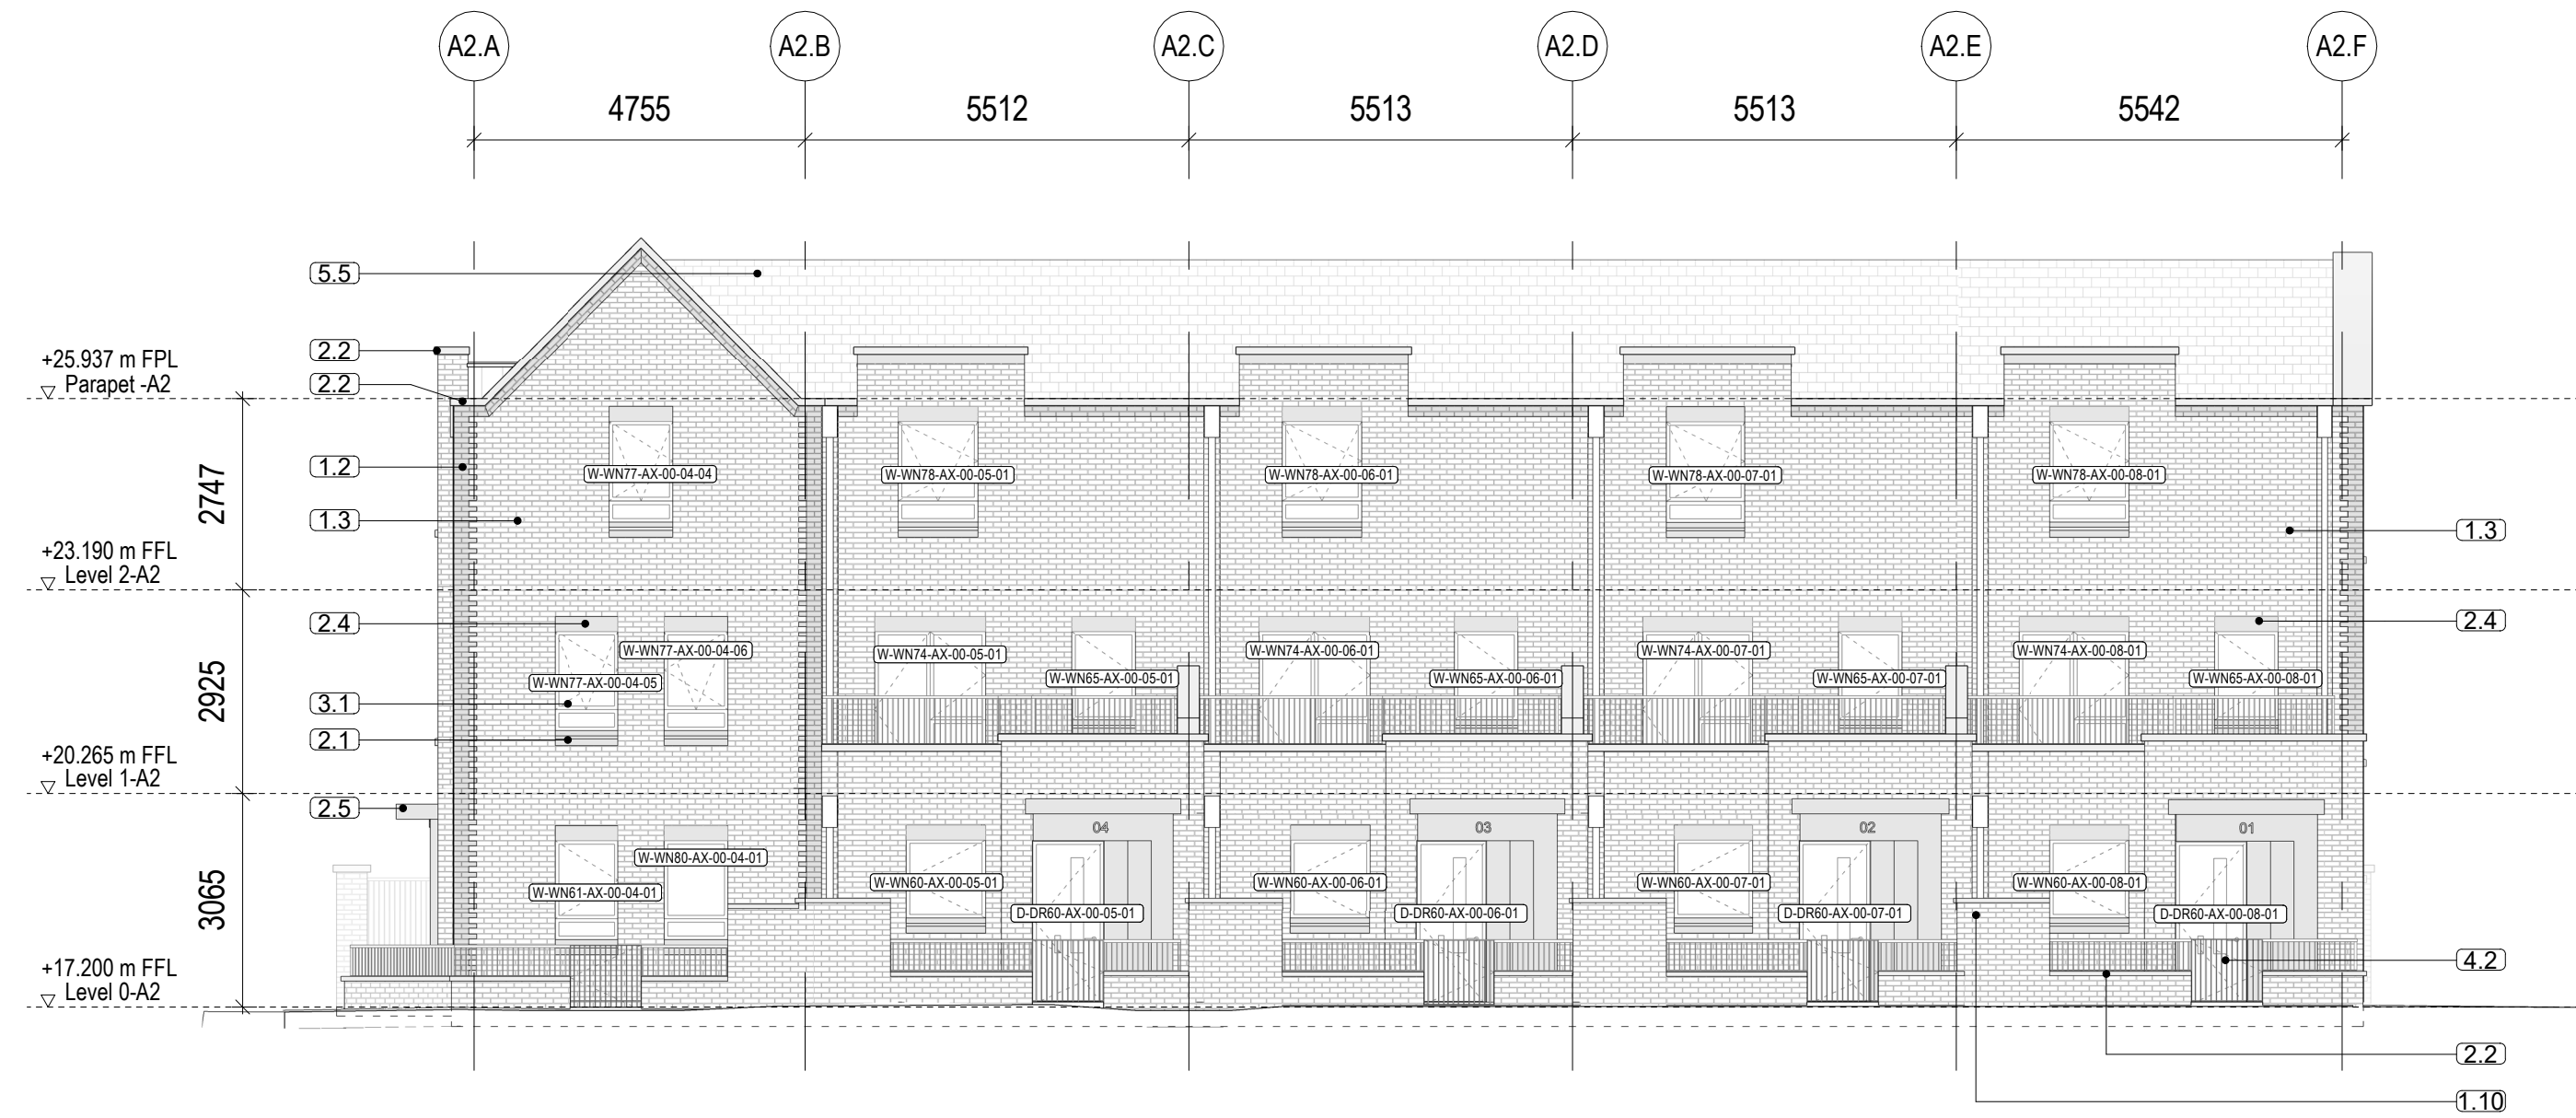


PL-Front Elevation  
1 : 100



2 Plot A2, South Elevation  
1 : 100

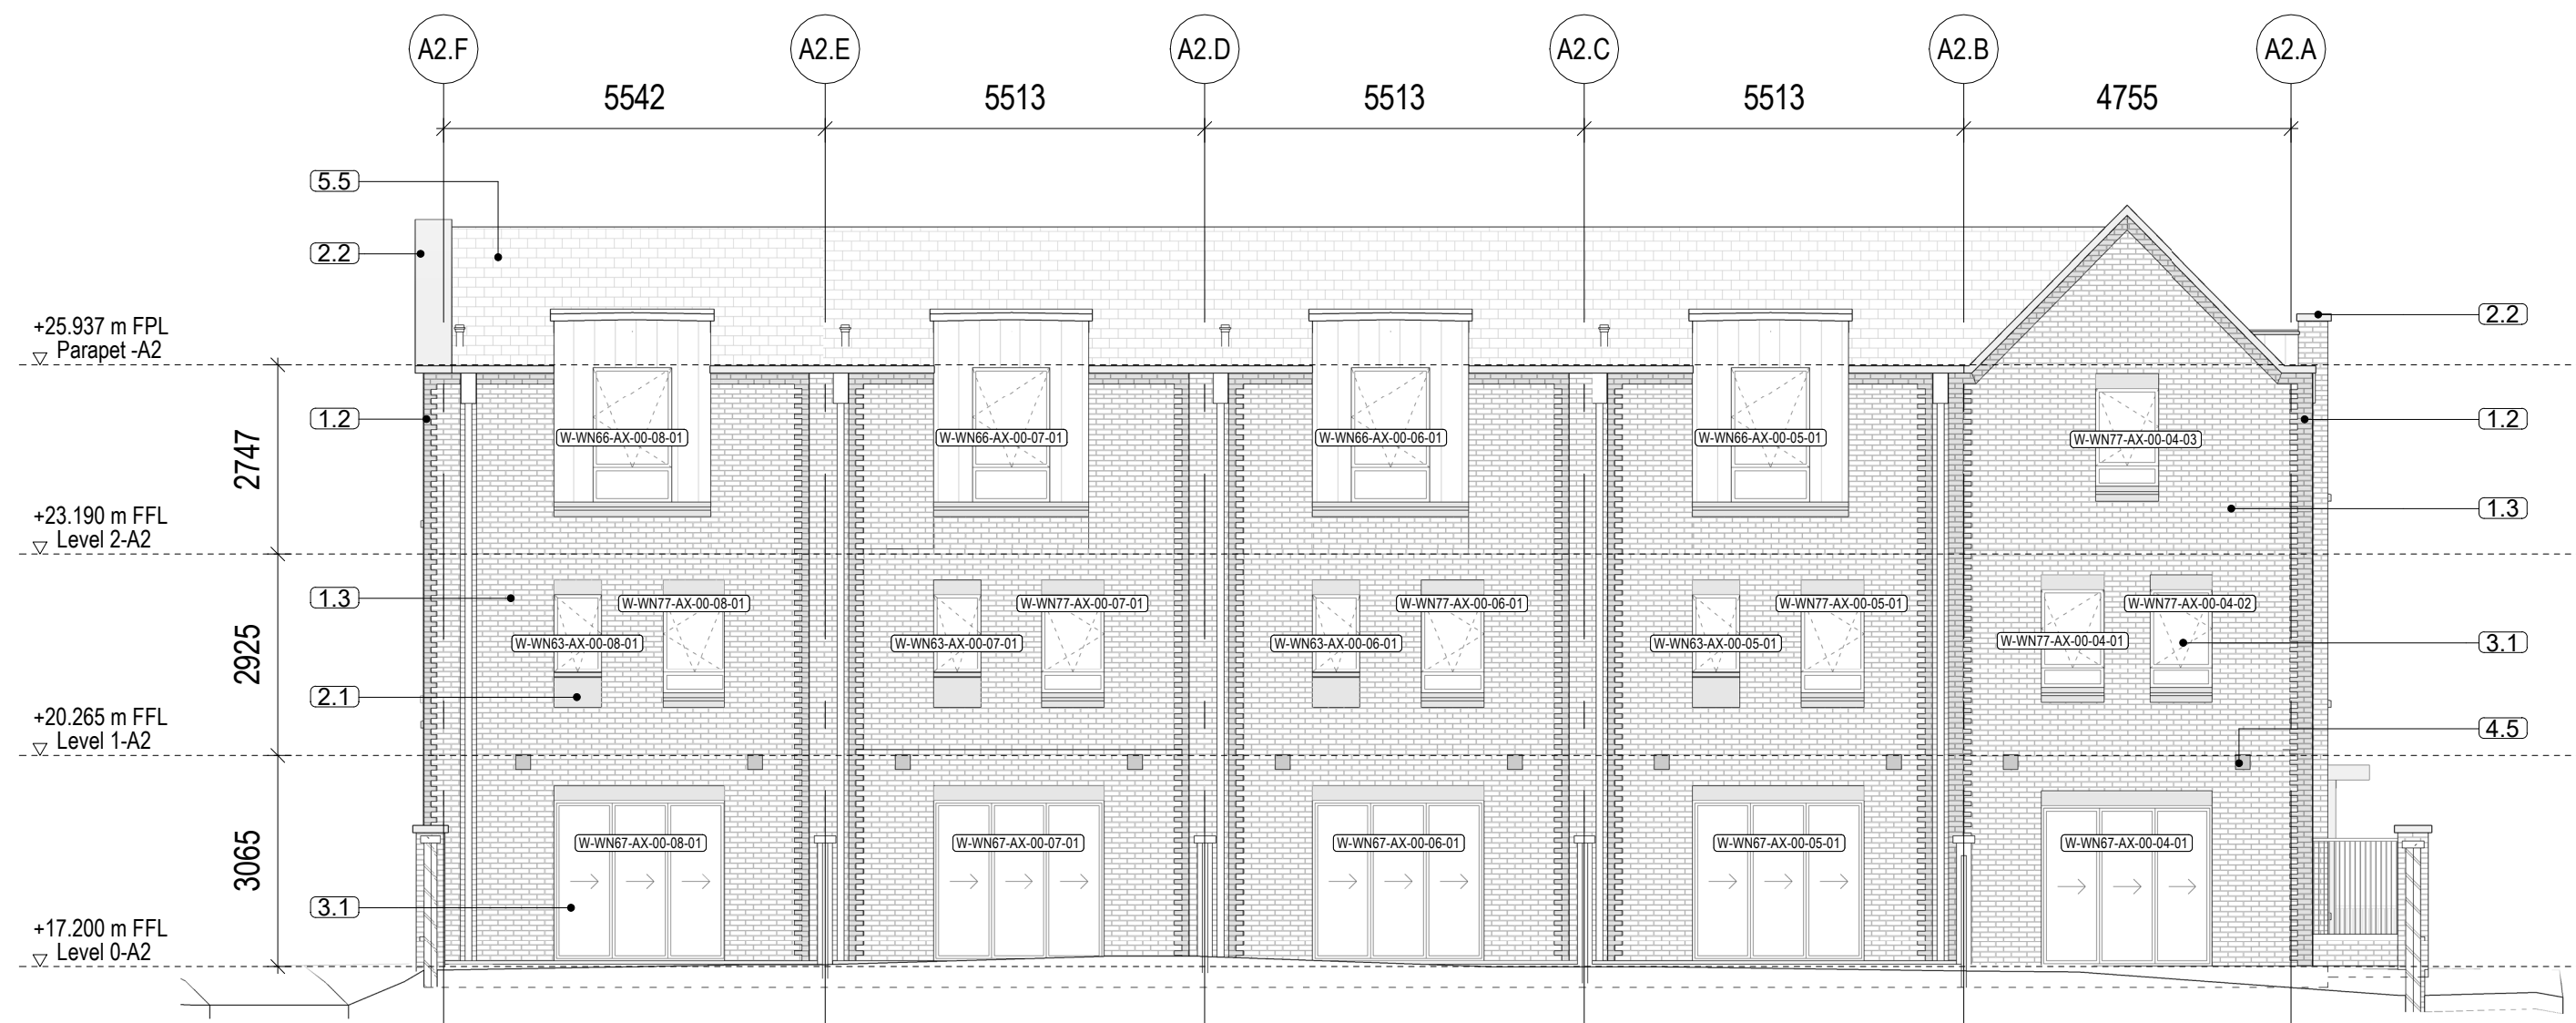

3 Plot A2, North Elevation  
1 : 100

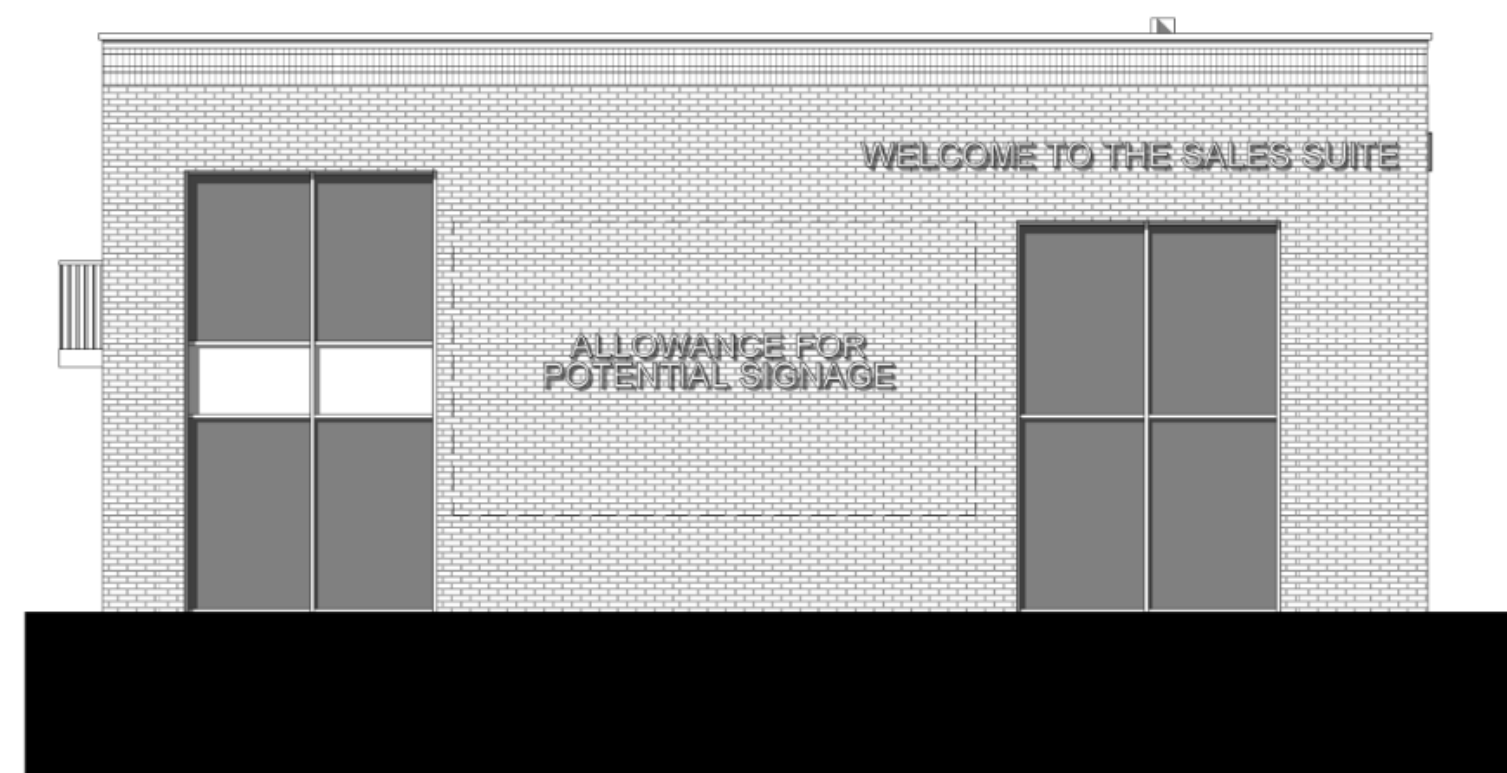

PL-Rear Elevation  
1 : 100

