



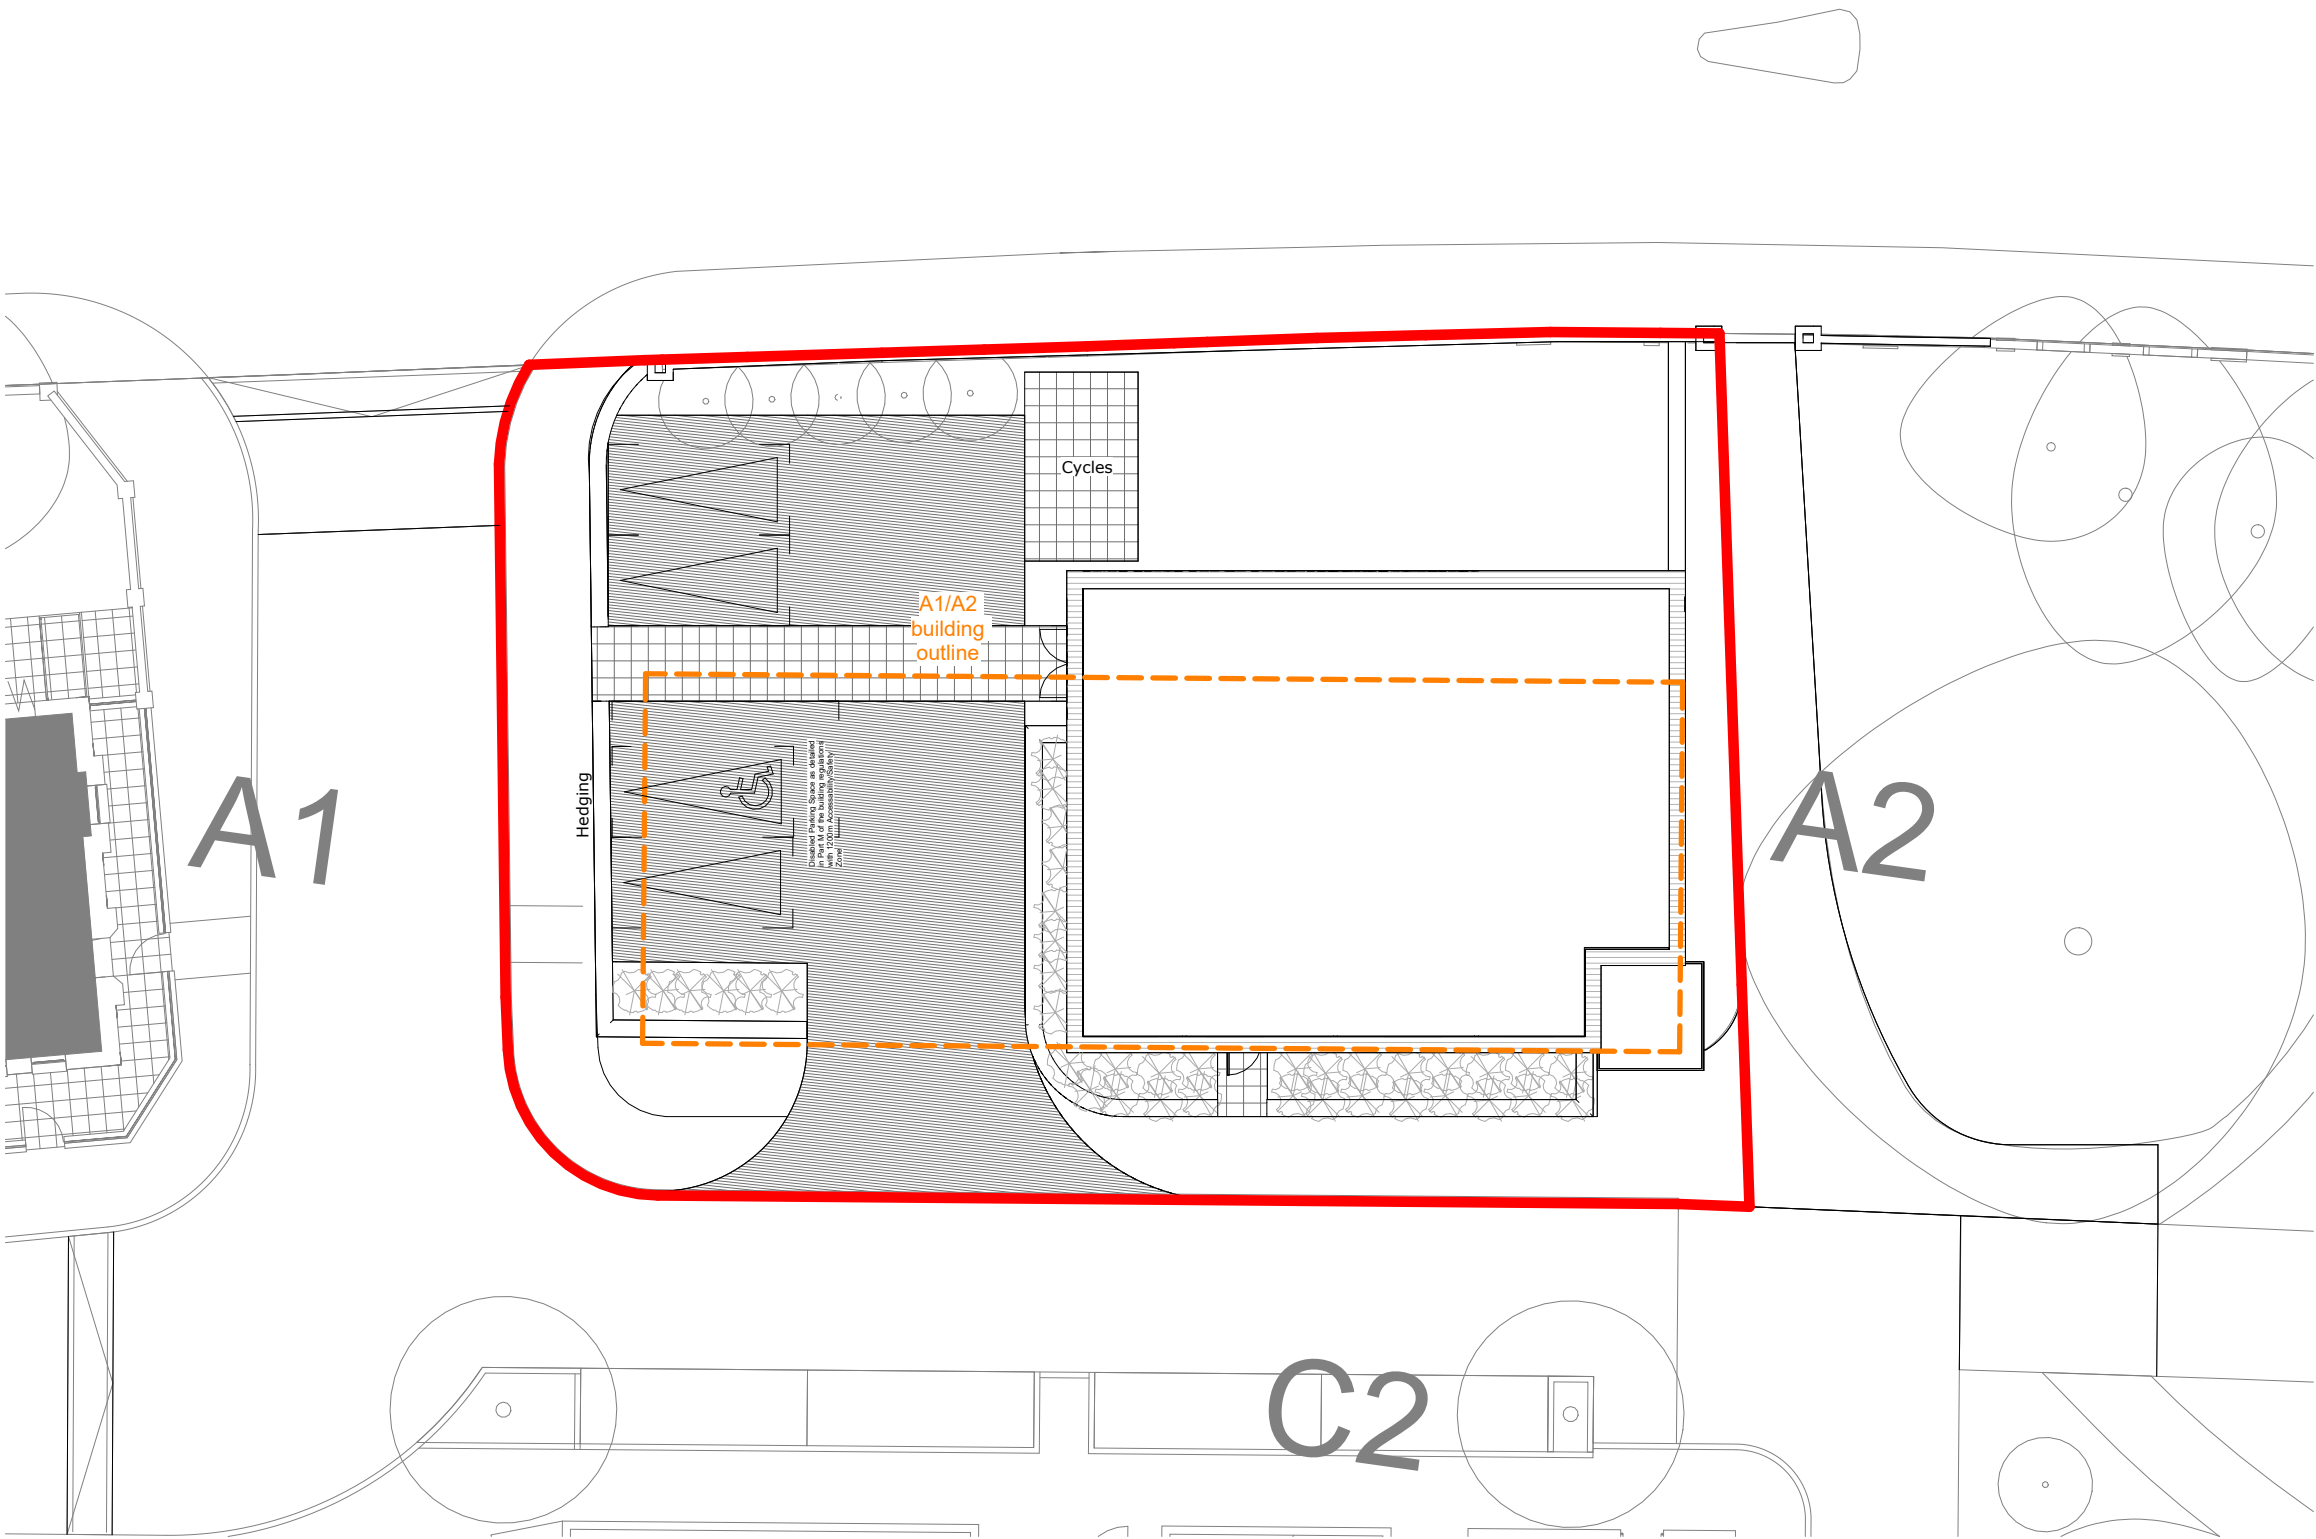

Block Plan
1 : 200

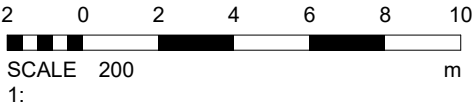

Client:
Hill Residential Limited
The Courtyard, Abbey Barns,
Ickleton, CB10 1SX

Project:
St Ann's Hospital
Haringey
London

Drawing:
Block Plan

Scale: 1 : 200@A3	Date: December 2023	Revision:
Drawn By: JH	Checked By: JT	C
Drawing No: 118-PA-001		

THIS DRAWING IS A COPYRIGHT
All dimensions to be checked on site or in the workshop before work commences.
Only figured dimensions to be worked to. Any discrepancies to be reported to the Architect.