FRONT ELEVATION VIEW

REAR ELEVATION VIEW

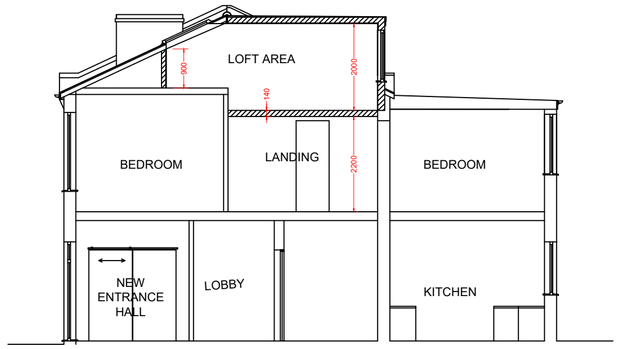

SECTION VIEW A~A

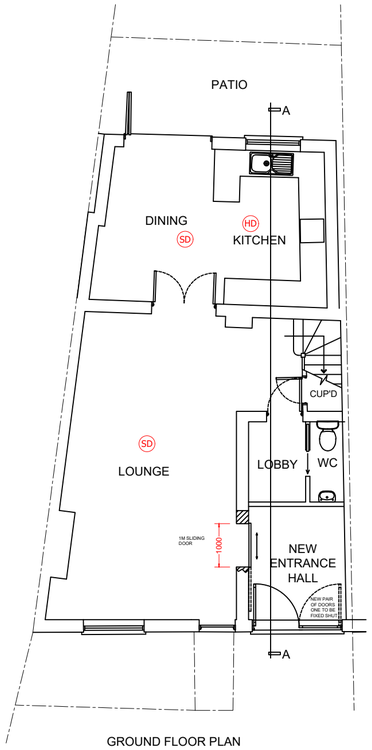

GROUND FLOOR PLAN

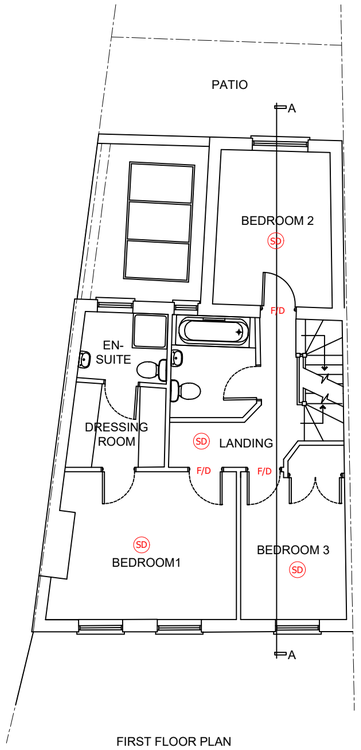

FIRST FLOOR PLAN

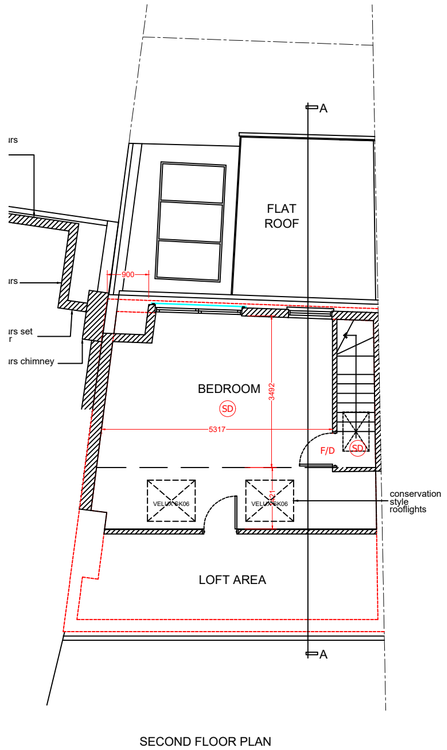

SECOND FLOOR PLAN

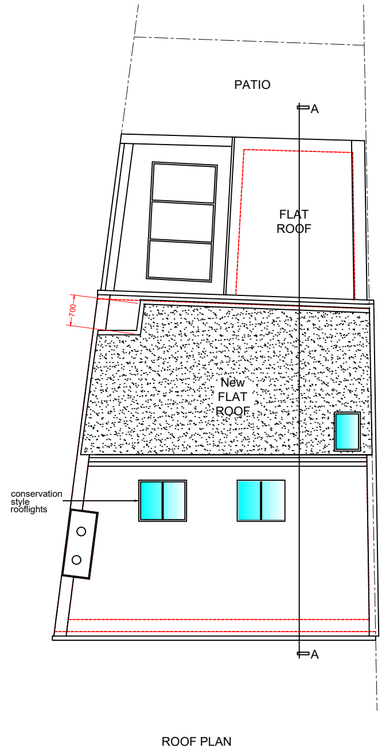

ROOF PLAN

THIS DRAWING PRINTED ON A2 SIZE PAPER

HED
www.hed.co.uk
Home Extension Designs

HOME EXTENSION DESIGNS
HED HOUSE
60a BRIDGE ROAD EAST
WELWYN GARDEN CITY
HERTS AL7 1JU
tel : 01707 393971
e:info@hed.co.uk

Project: 27 LYNTON ROAD
LONDON
N8 8SR

Drawing Title: PLANS AND ELEVATIONS AS PROPOSED

Drawn By: GMF	Scale: 1:100	Date: SEPT 2023	
Drg Status: EXISTING		Checked:	
Drawing No : 5813-P01		Revision: D	

Abbey Partnership
Improving homes & lifestyles

Abbey Partnership Ltd
1 Whaley Road
Potters Bar
EN6 2RA

www.abbeylofts.net
info@abbeylofts.net

Office: 0203 5810354