


All drawings & designs are subject to final approval by the assigned Principal Designer, local authority and fire officer, which is the responsibility of the client.

All dimensions to be checked on site. Dimensions shown in millimetres.

General Notes:

KEY:

 Exterior Light

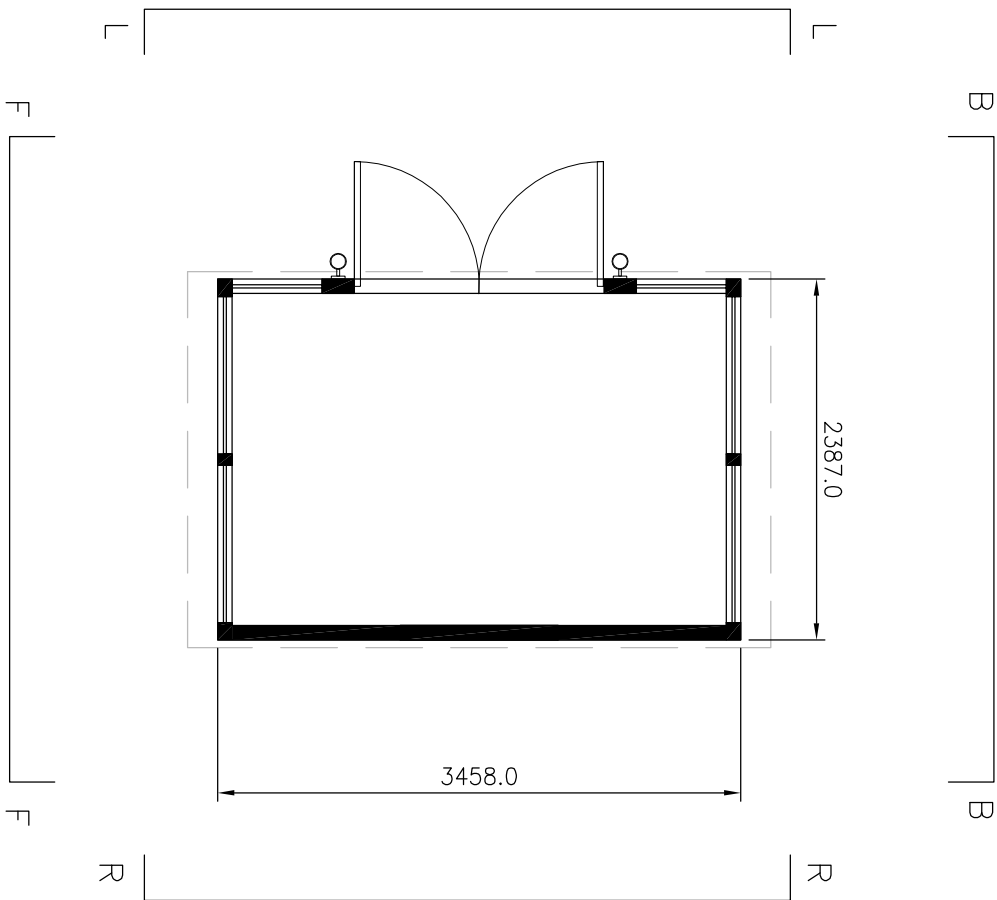

PLAN VIEW
SCALE 1:50



Installation Address:	
Basement Flat 2 Womersley Road London N8 9AE	

Client Name and Address:	
Matthew Ryde Basement Flat 2 Womersley Road London N8 9AE	

Thurston Park
Church Road, Thurston
Bury St Edmunds
Suffolk, IP31 3NN
0800 242 5559
www.smartgardens.co.uk

SMART
GARDEN ROOMS, OFFICES AND STUDIOS

B	WINDOWS UPDATED	05.12.23
A	ROOF SUBBED	23.11.23
No.	Revision/ Issue	Date

Project:	TF202
TEMPLE FOLLY 21.x3.2 2023 SMART OFFICE PLAN PROPOSED	

Drawing No.	TF202P01B
Date	17 11 2023
Scale	1-50 A3



PLAN - PROPOSED