
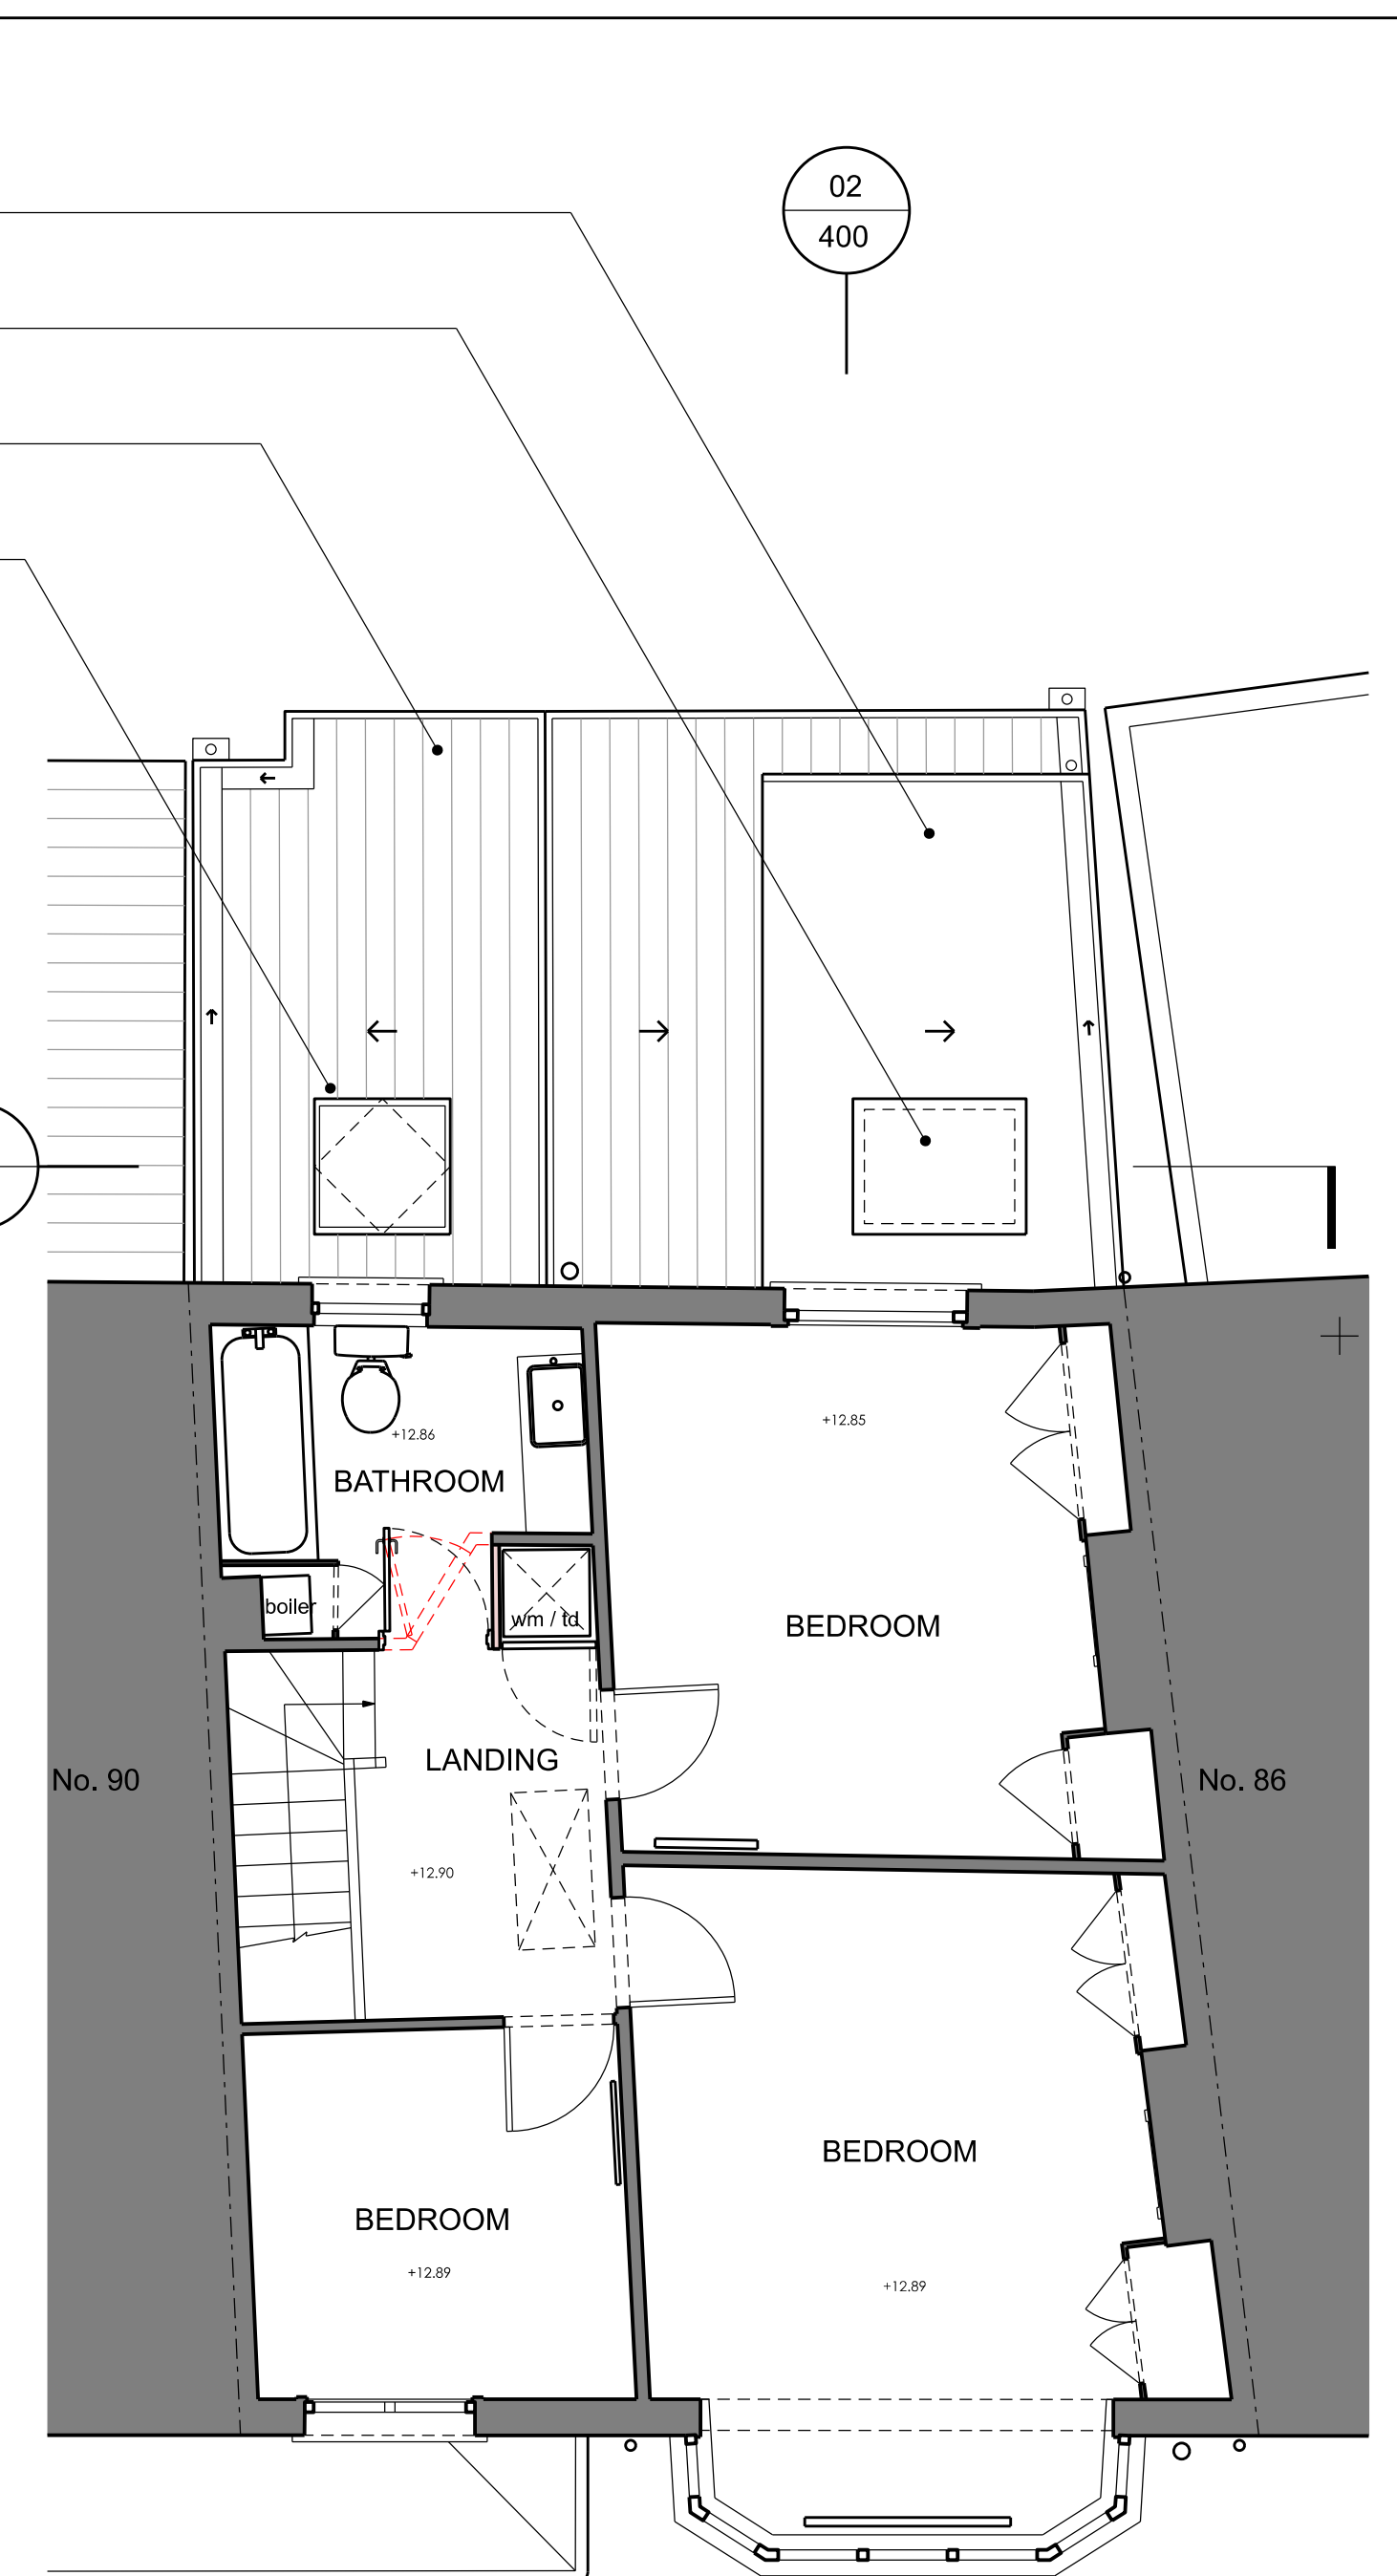
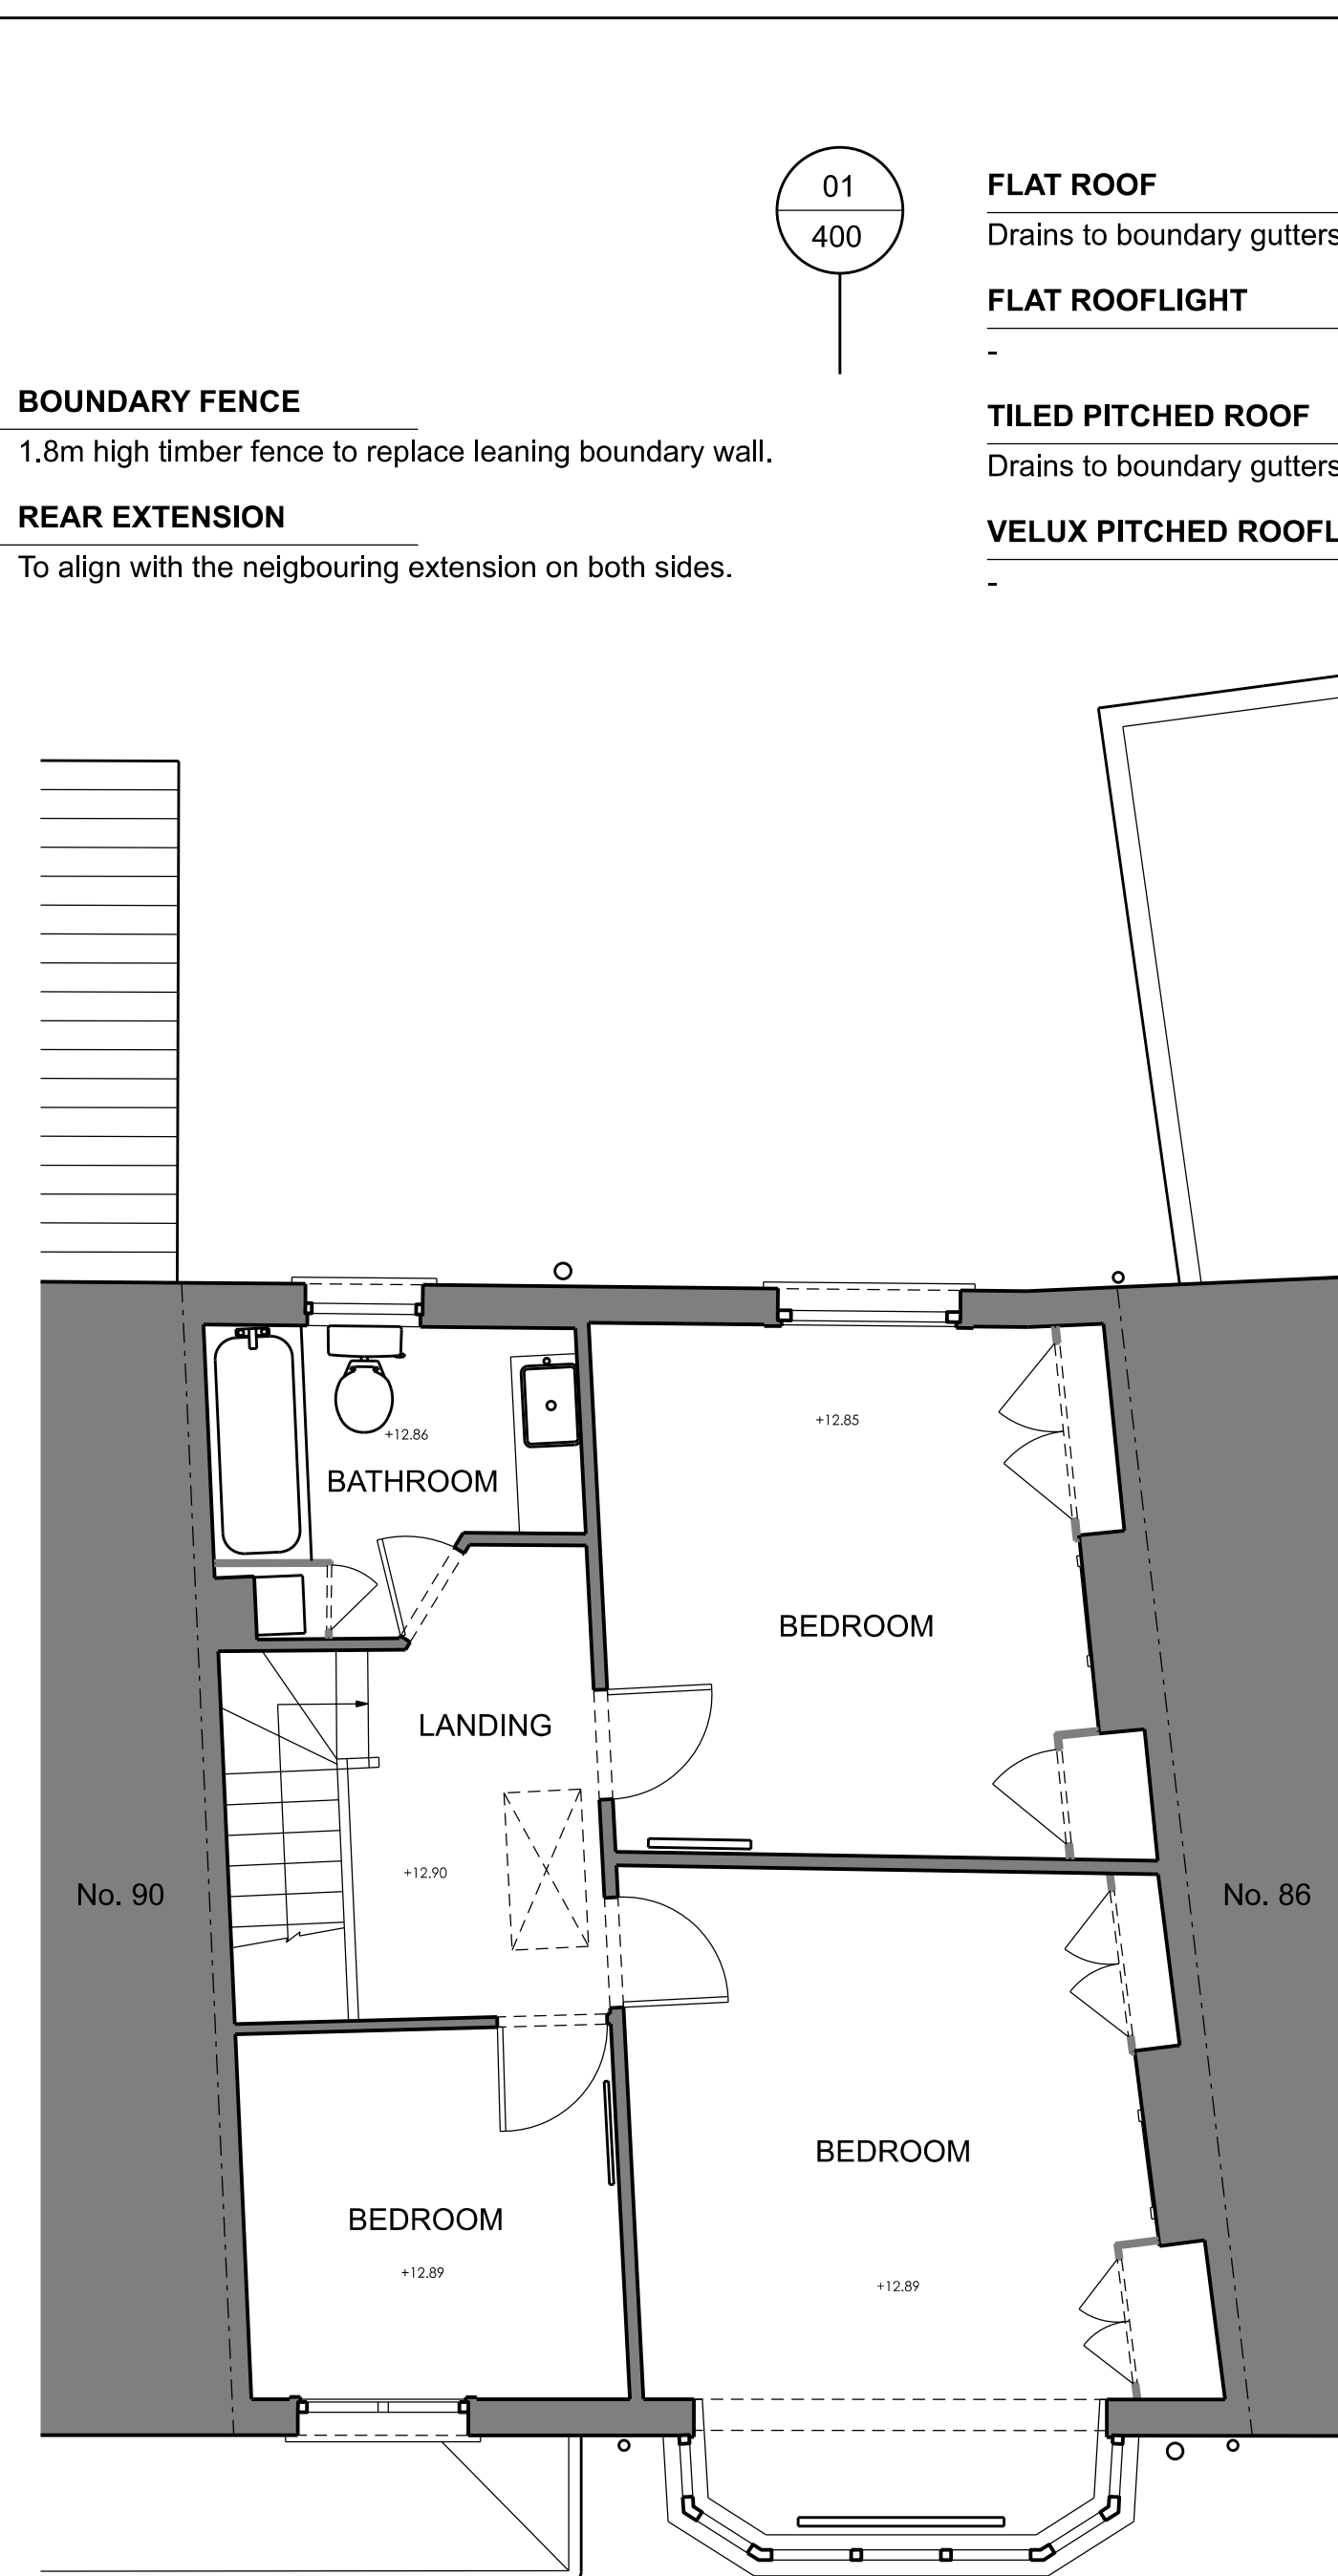
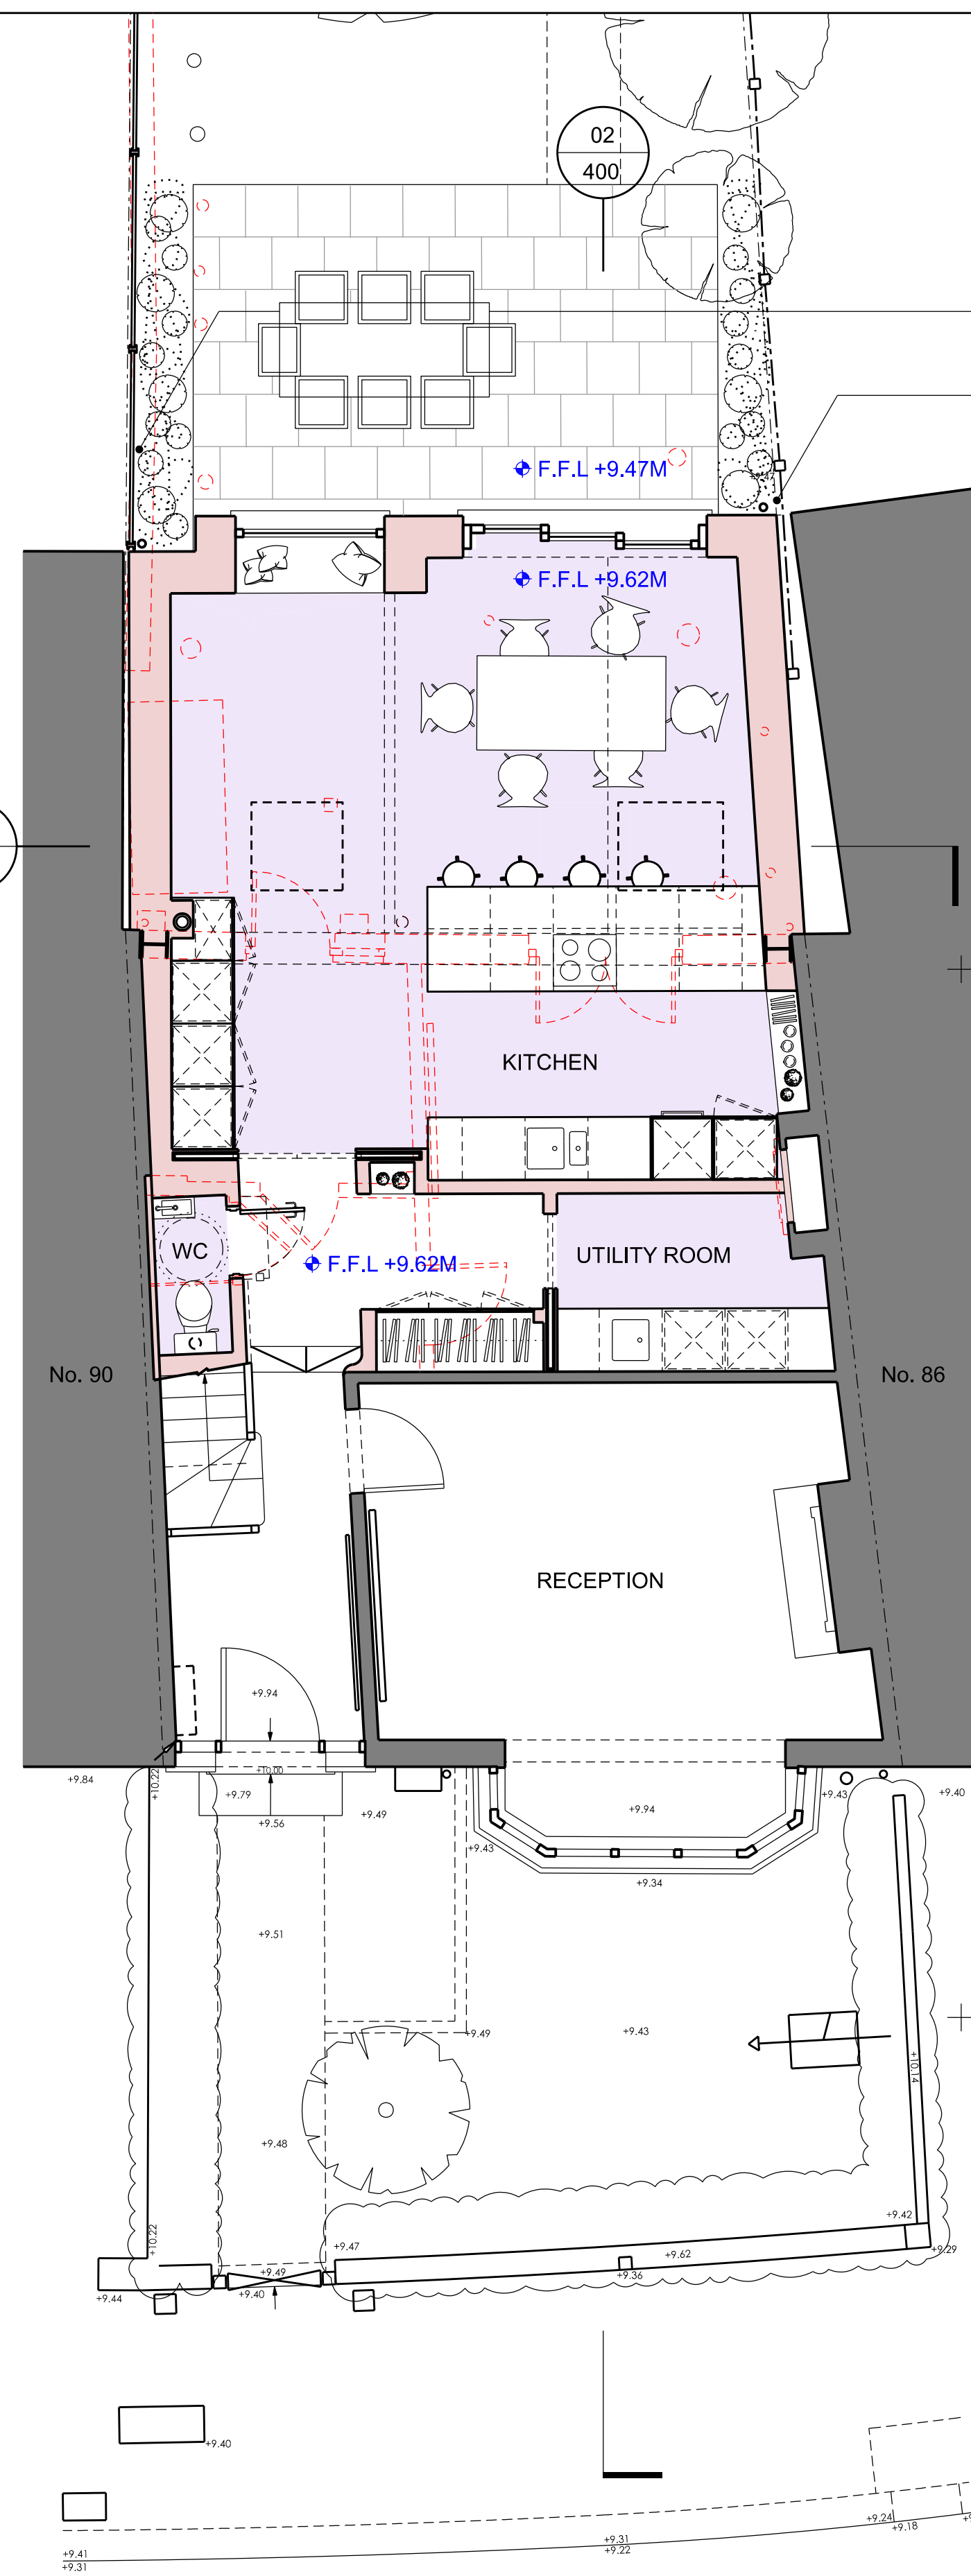


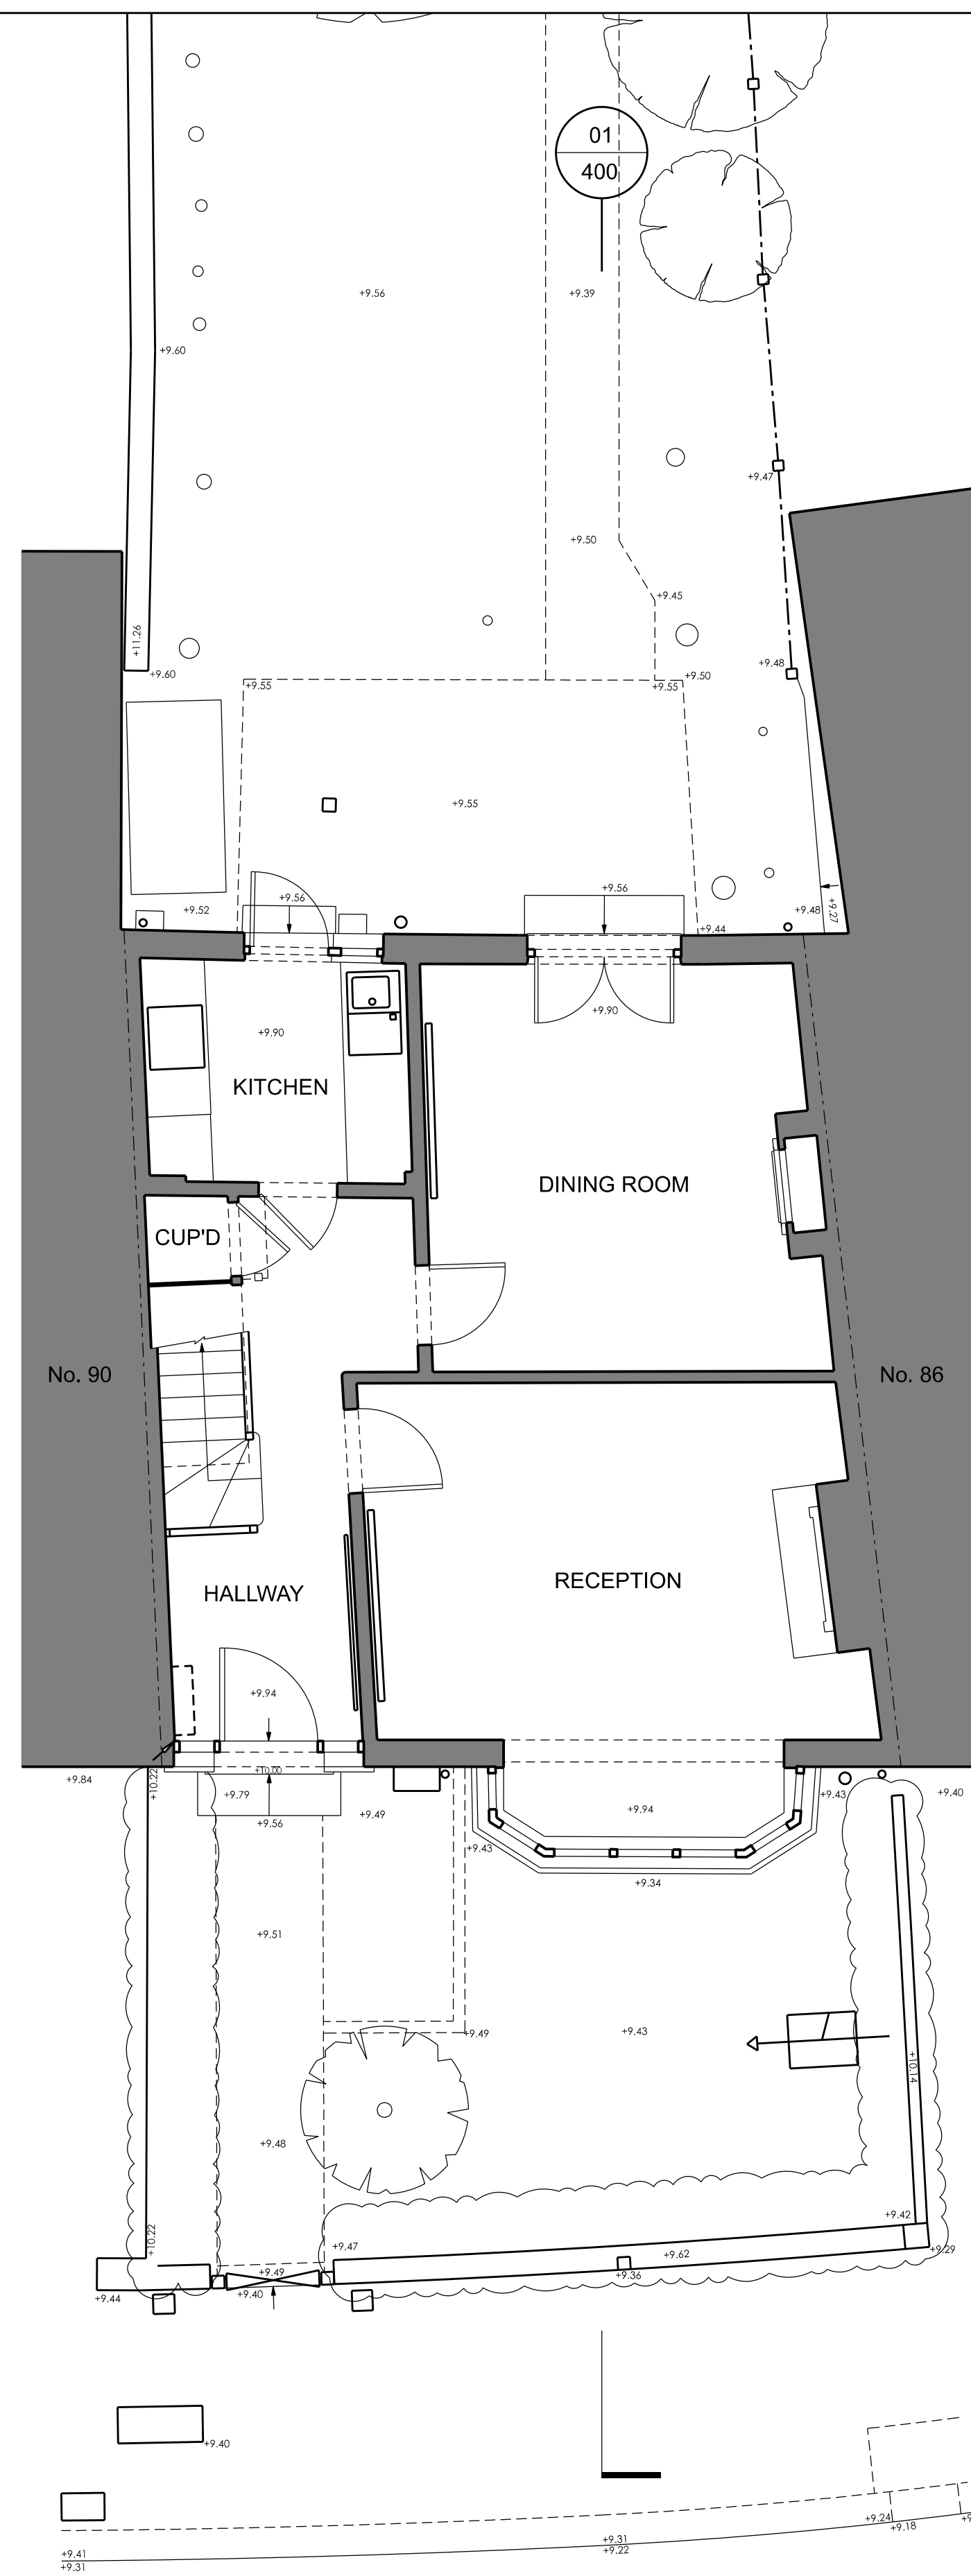

BOUNDARY FENCE

1.8m high timber fence to replace leaning boundary wall.

REAR EXTENSION

To align with the neighbouring extension on both sides.

FLAT ROOF

Drains to boundary gutters.

FLAT ROOFLIGHT

TILED PITCHED ROOF

Drains to boundary gutters.

VELUX PITCHED ROOFLIGHT