



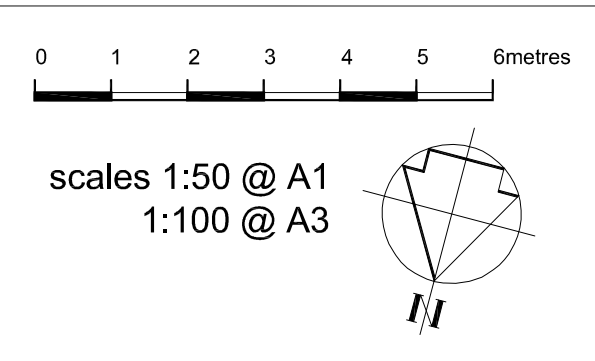

elevations
as proposed

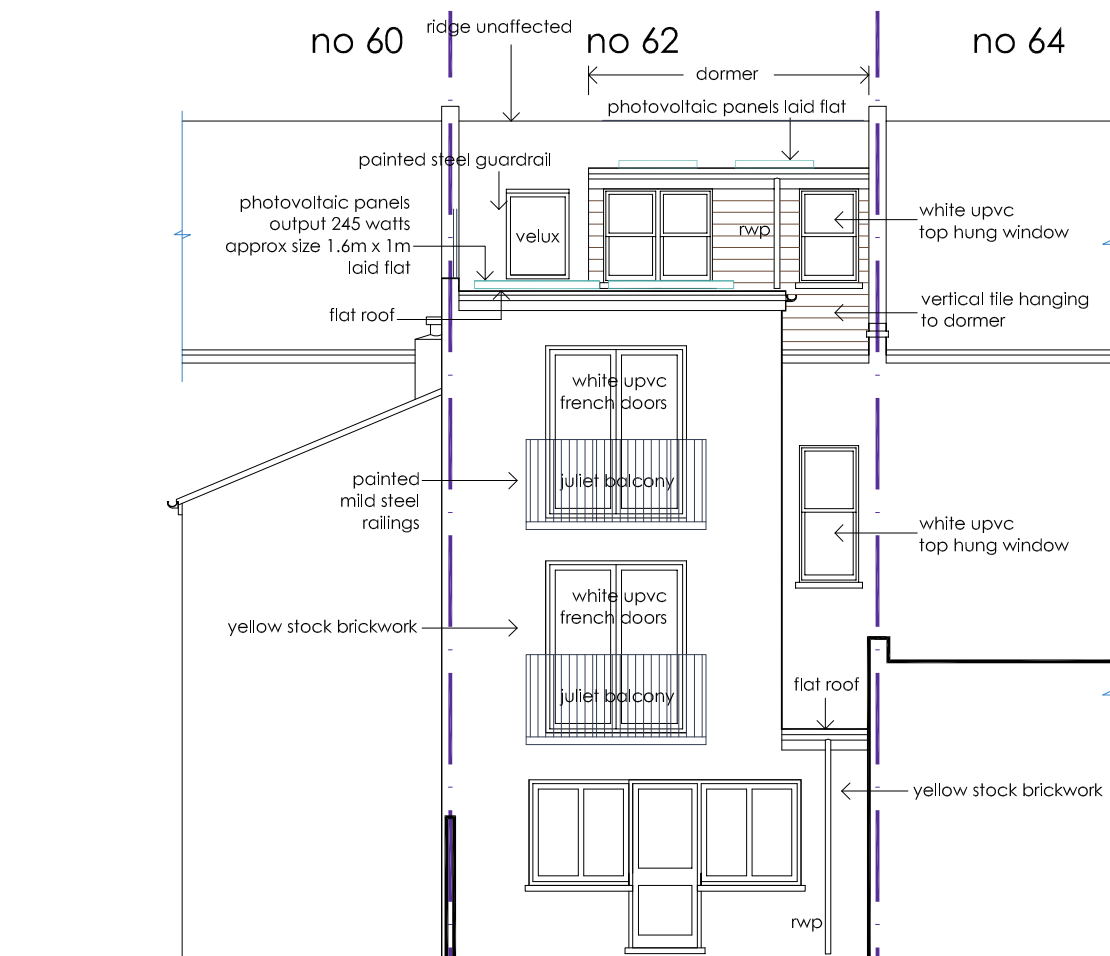

DVM ARCHITECTS		
4a Murray Street . London . NW1 9RE Telephone 0207 485 2121 . Facsimile 0207 267 2527 e-mail: studio@dvmarch.com		
Client: Thiandson Property Ltd		
Project: 62 Turnpike Lane London N8 0PR		
Title: Elevations as PROPOSED		
Scale: 1:50	Date: 12.12.23	Job No. 1177
Drawing No. 1177-15		Rev. J

All dimensions are to be checked on site.
 © This drawing is copyright and remains the property of David & Victoria Mercer at all times and may not be reproduced in part or whole without written consent.