


- W01 - New Sliding Timber Sash window, style to match existing
W02 - New Aluminium framed tilt and turn window
W03 - New Aluminium sliding window
D01 - New Timber Entrance Door, Style to match existing
- B01 - New brick, shape and size similar to the existing London Stock brick. Colour to be multicoloured light brick, beige in tone with a matching grout colour.
B02 - New brick, to match existing London Stock Brick in shape, size and colour.
L01 - Light Grey concrete lintel
C01 - Light Grey Concrete coping stone

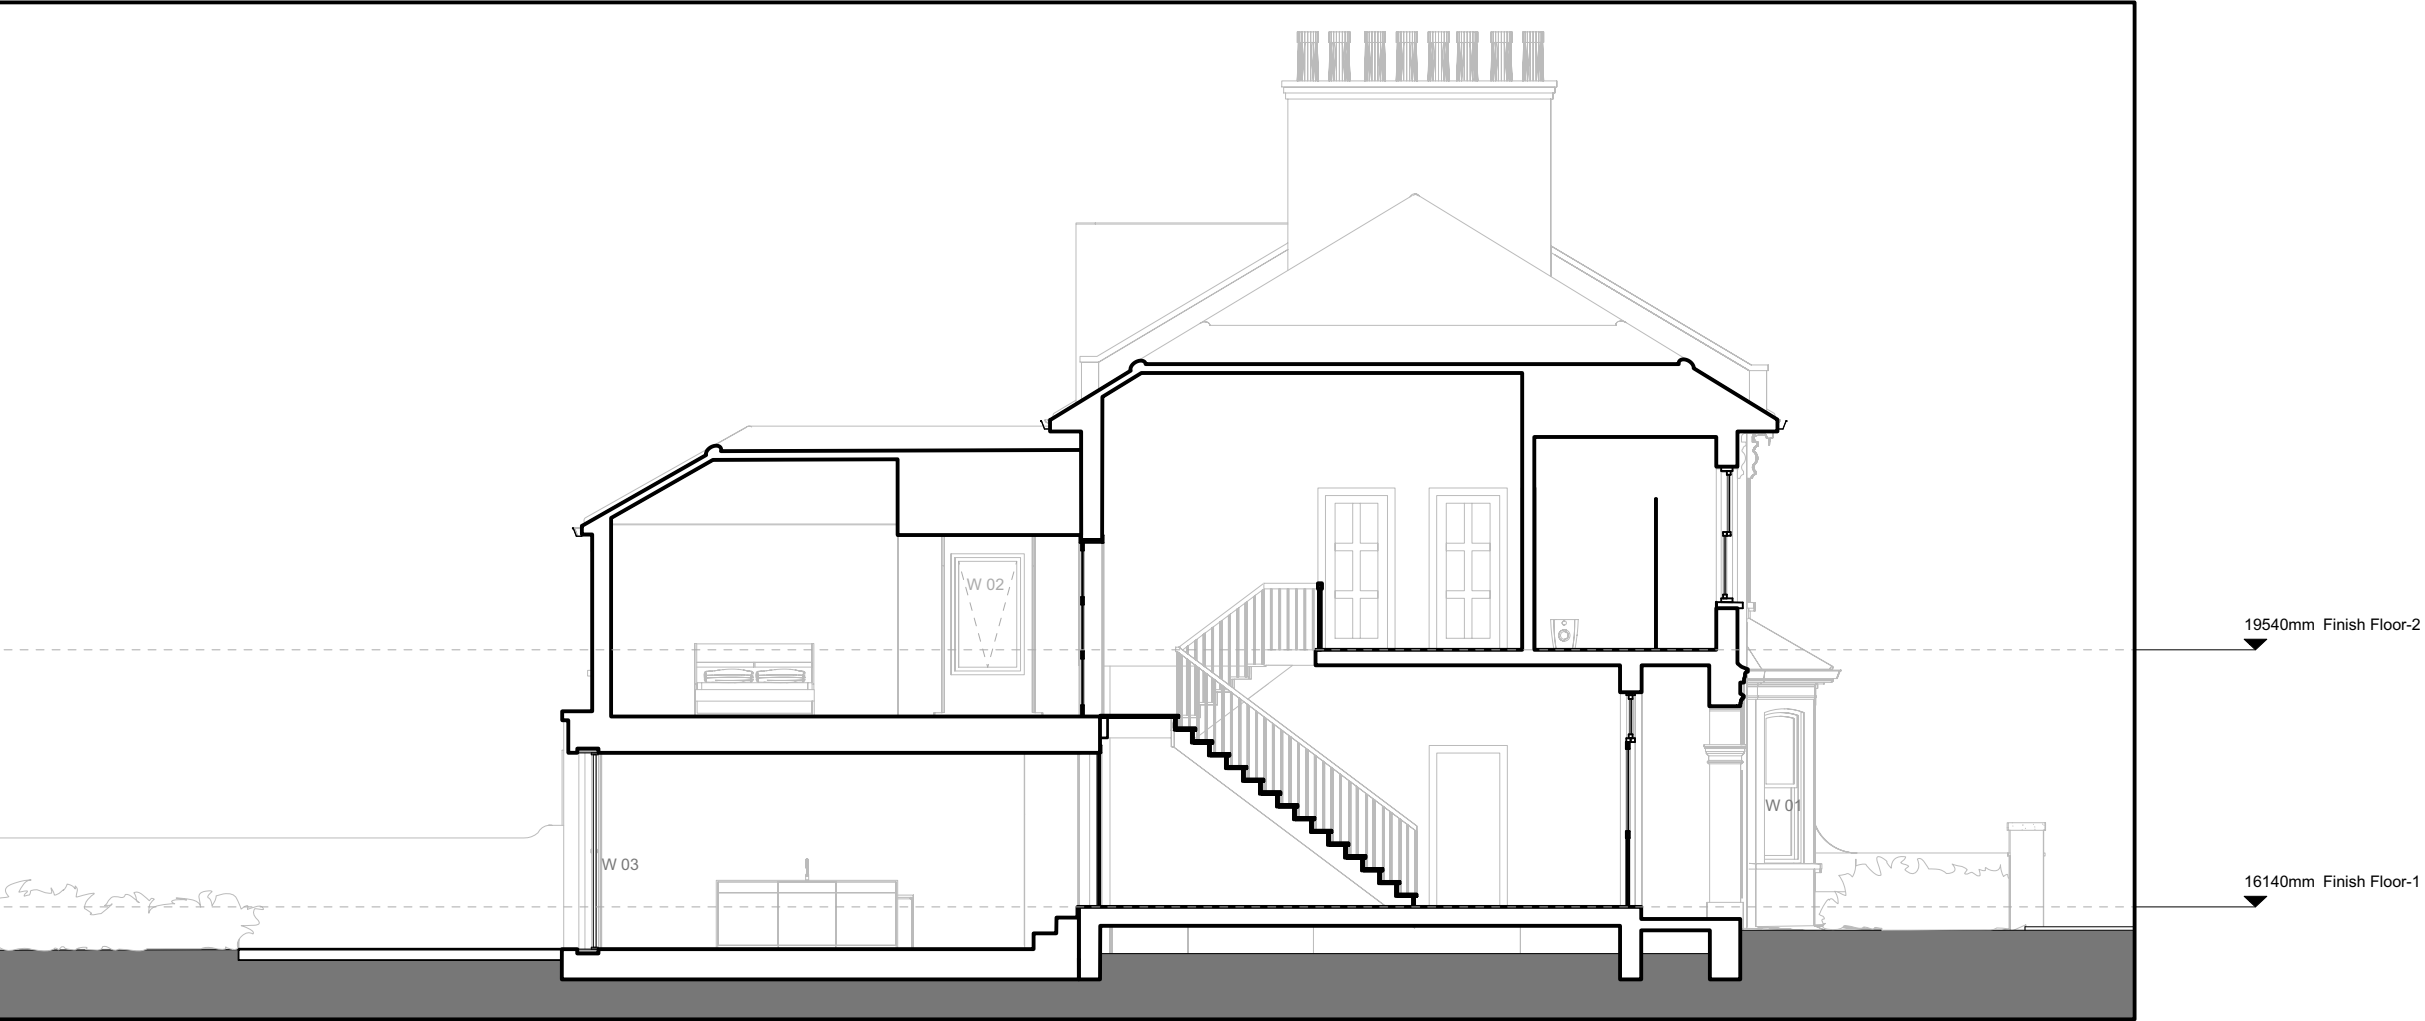

REV	DATE	DESCRIPTION
A	14/12/2023	Additional Information added
NO.	DATE	ISSUE NOTE
Key Plan		
Consultant		
Architect Jan Hobel Architects Ltd. 73 The Riseings London E173PH M: +44 (0)75 2536 9901 E: jan@janhobel.london		
Project Title		
27 Bedford Road 27 Bedford Road, N154HA		
Drawing Title		

Section E-E - Proposed		
First Issue	Drawn By	Reviewed By
August 2023	JH	JH
Project ID	Sheet Scale	
2302	1:100	
Drawing No.		
A3_A305		