
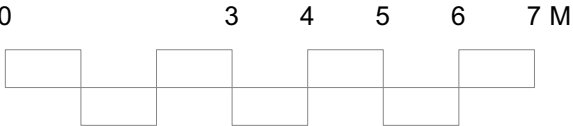


D01 - New Timber Double Door, Style to match No.25

B02 - New brick, to match existing London Stock Brick in shape, size and colour.

C01 - Light Grey Concrete coping stone

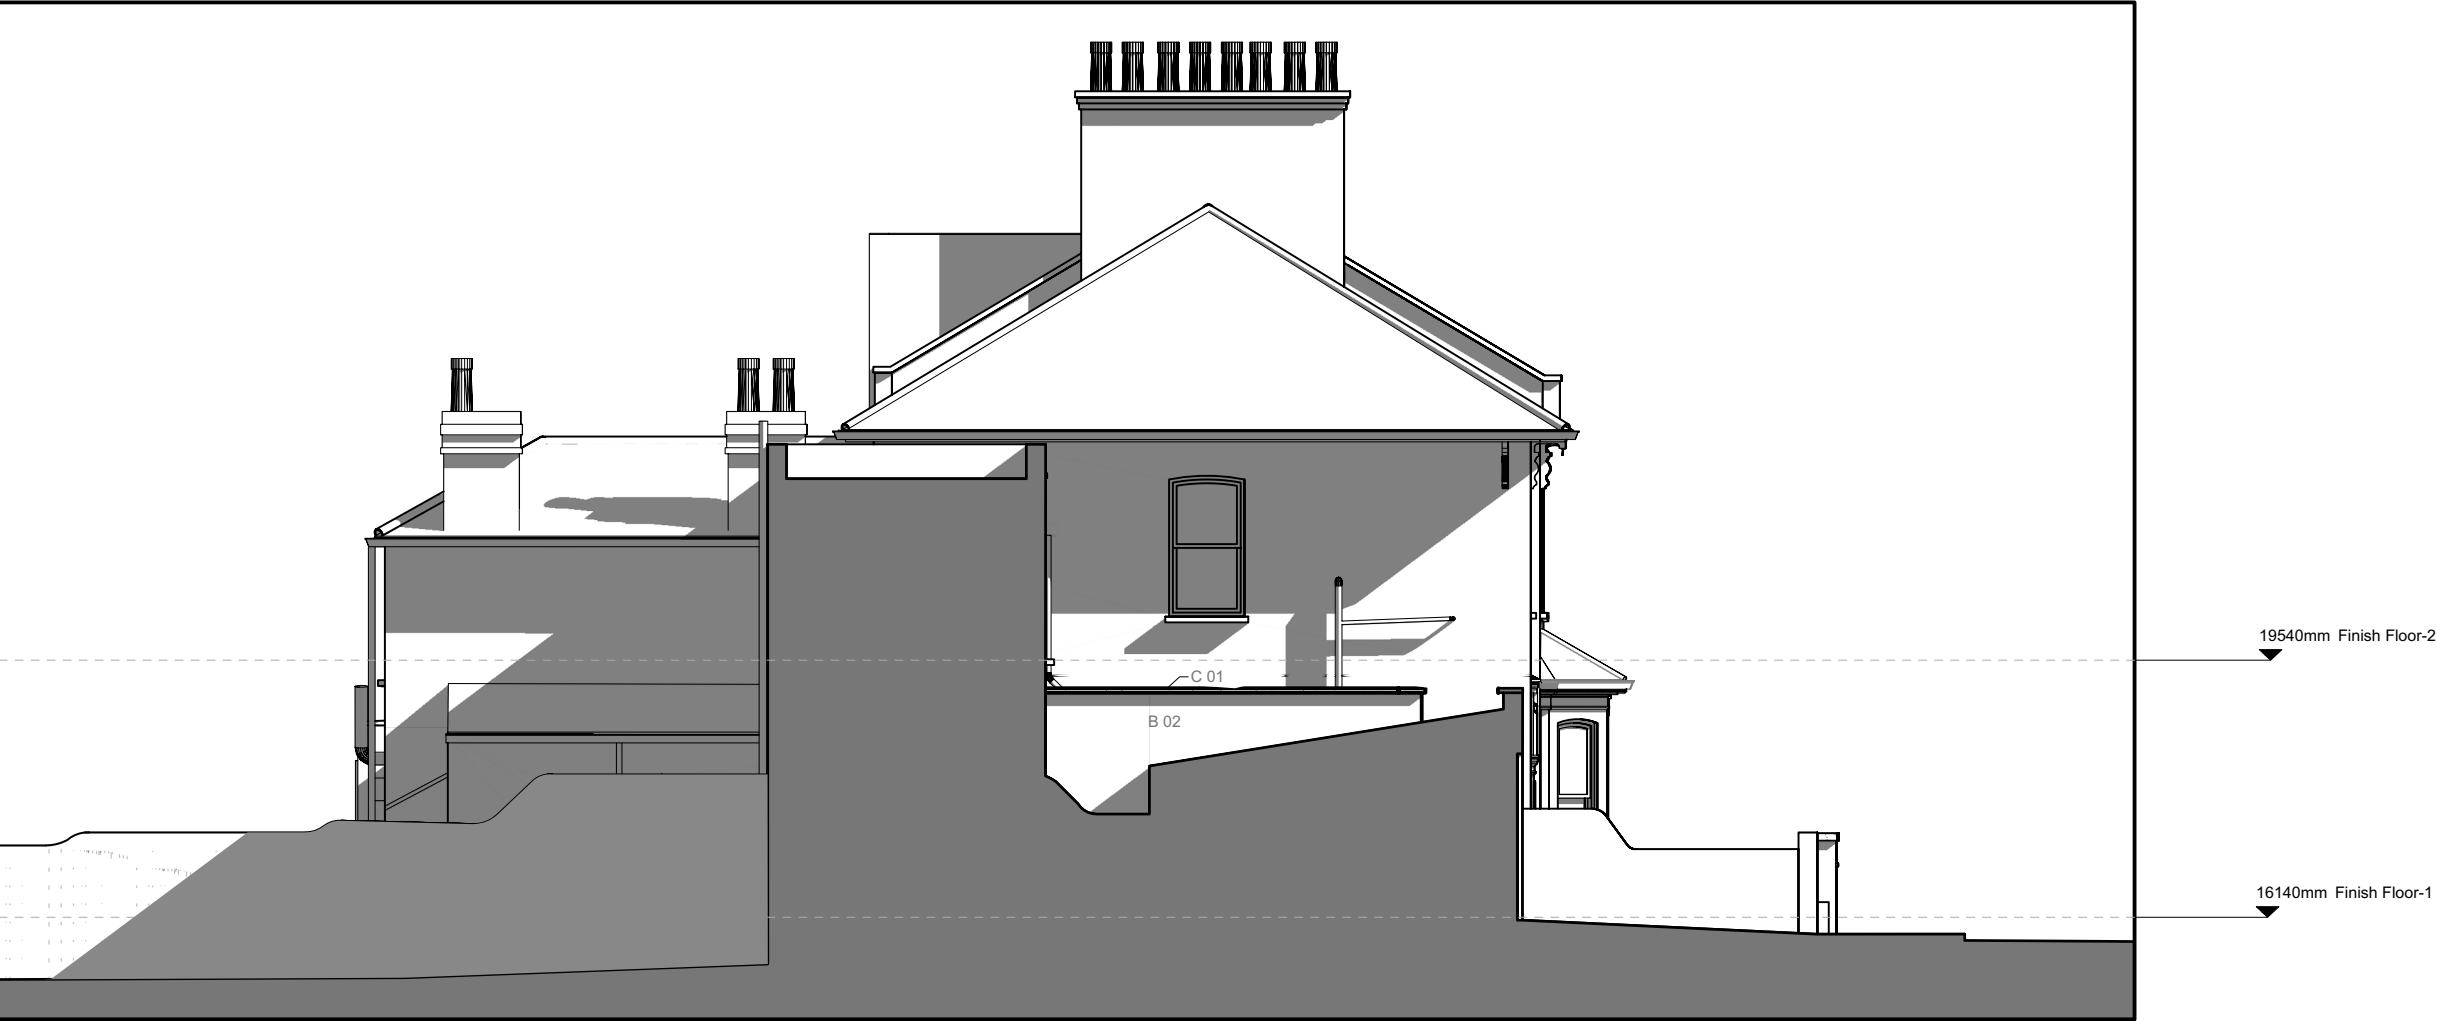

REV	DATE	DESCRIPTION
A	14/12/2023	Additional information added
NO.	DATE	ISSUE NOTE
Key Plan		
Consultant		
Architect Jan Hobel Architects Ltd. 73 The Riseings London E173PH M: +44 (0)75 2536 9901 E: jan@janhobel.london		
Project Title		
27 Bedford Road 27 Bedford Road, N154HA		
Drawing Title		

Side Elevation -
Proposed

First Issue August 2023	Drawn By JH	Reviewed By JH
Project ID 2302	Sheet Scale 1:100	
Drawing No. A3_A202		