


- W01 - New Sliding Timber Sash window, style to match existing
W02 - New Aluminium framed tilt and turn window
W03 - New Aluminium sliding window
D01 - New Timber Entrance Door, Style to match existing
- B01 - New brick, shape and size similar to the existing London Stock brick. Colour to be multicoloured light brick, beige in tone with a matching grout colour.
B02 - New brick, to match existing London Stock Brick in shape, size and colour.
L01 - Light Grey concrete lintel
C01 - Light Grey Concrete coping stone

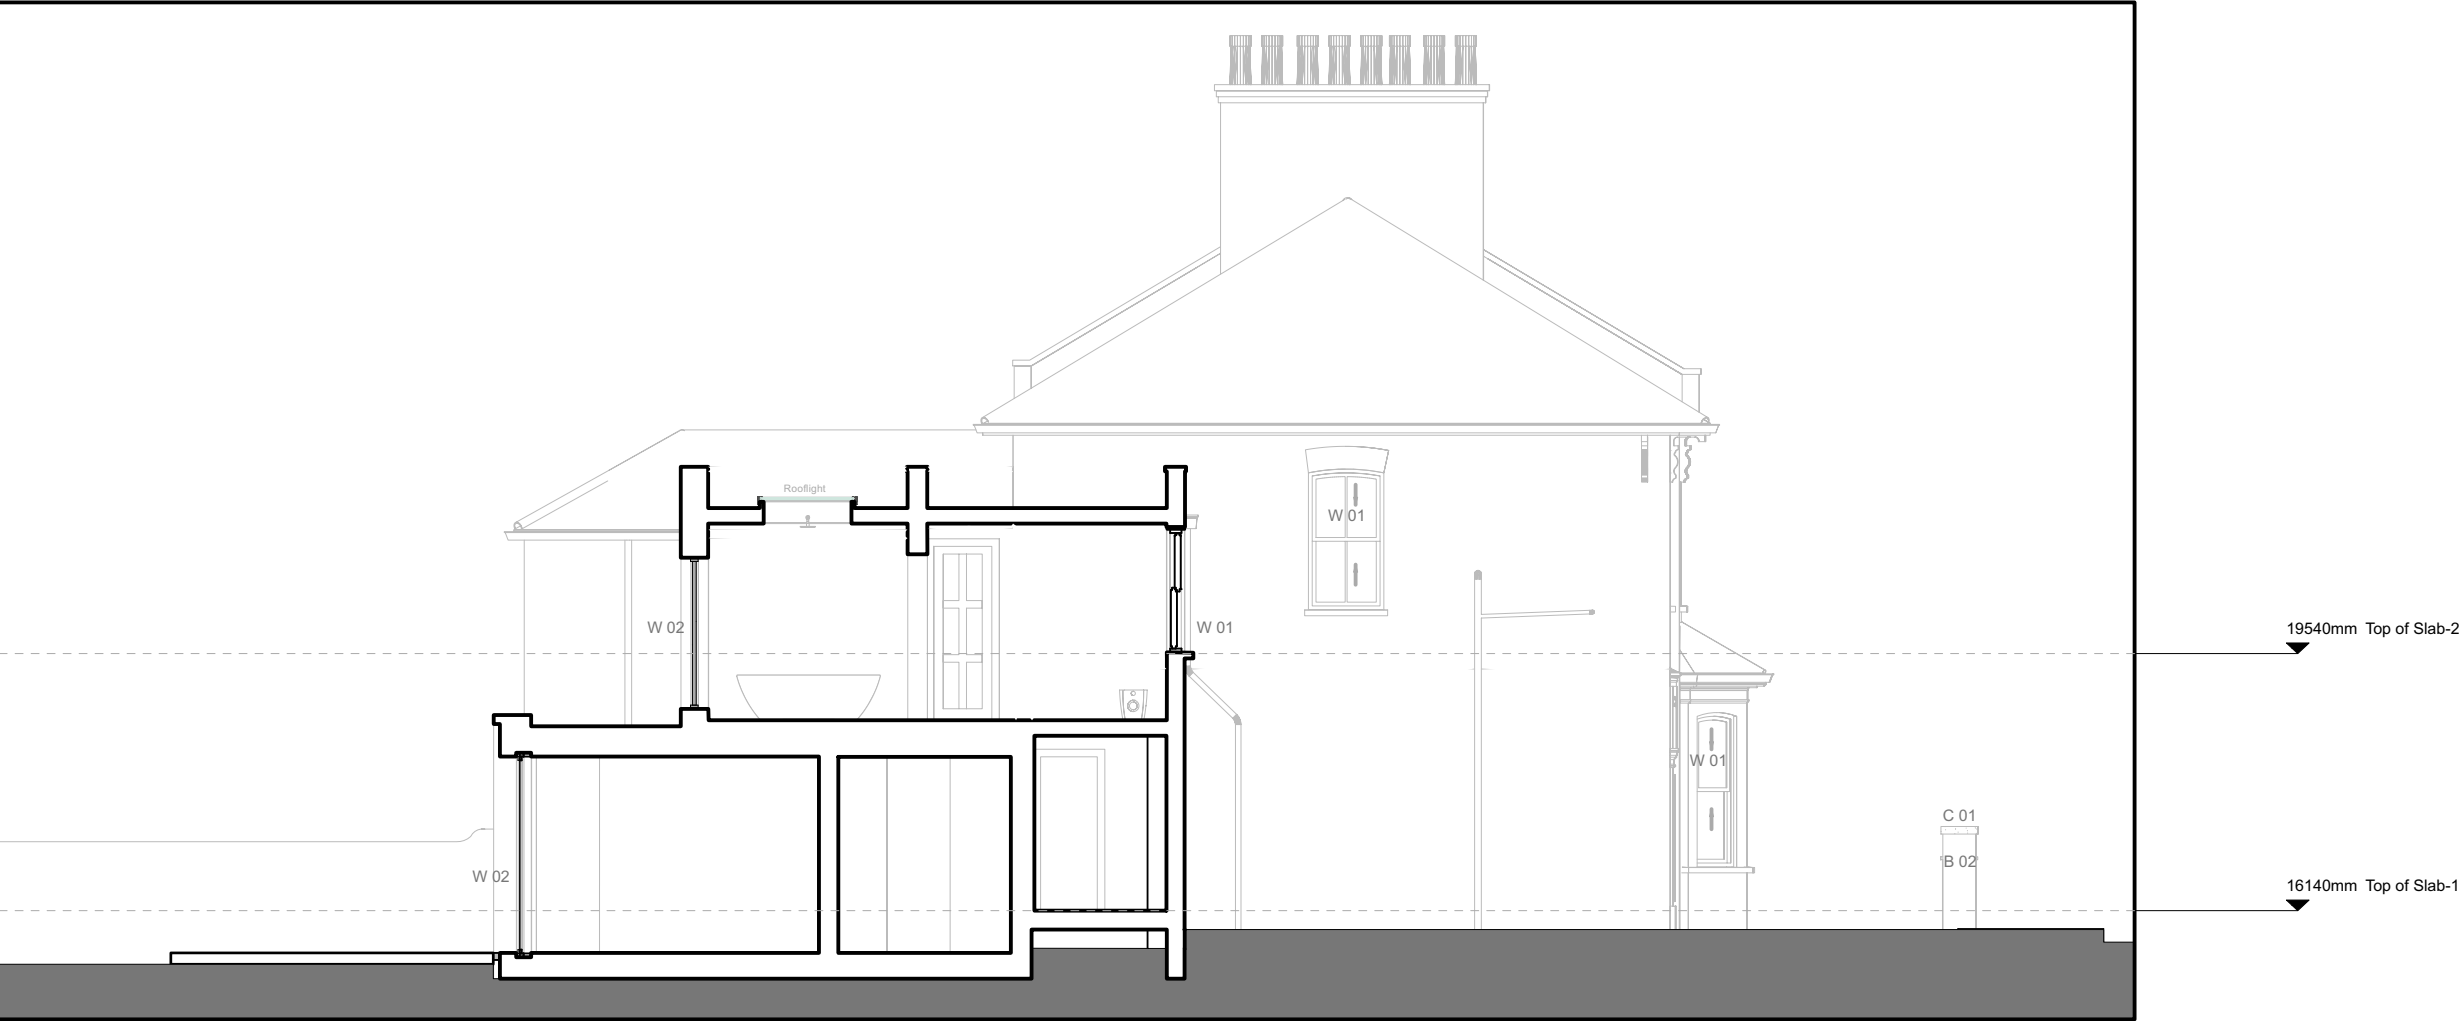

REV	DATE	DESCRIPTION
A	14/12/2023	Additional Information added
NO.	DATE	ISSUE NOTE
Key Plan		
Consultant		
Architect Jan Habel Architects Ltd. 73 The Risings London E173PH M: +44 (0)75 2536 9901 E: jan@janhabel.london		
Project Title 27 Bedford Road 27 Bedford Road, N154HA		
Drawing Title		

Section D-D - Proposed		
First Issue August 2023	Drawn By JH	Reviewed By JH
Project ID 2302	Sheet Scale 1:100	
Drawing No. A3_A304		