



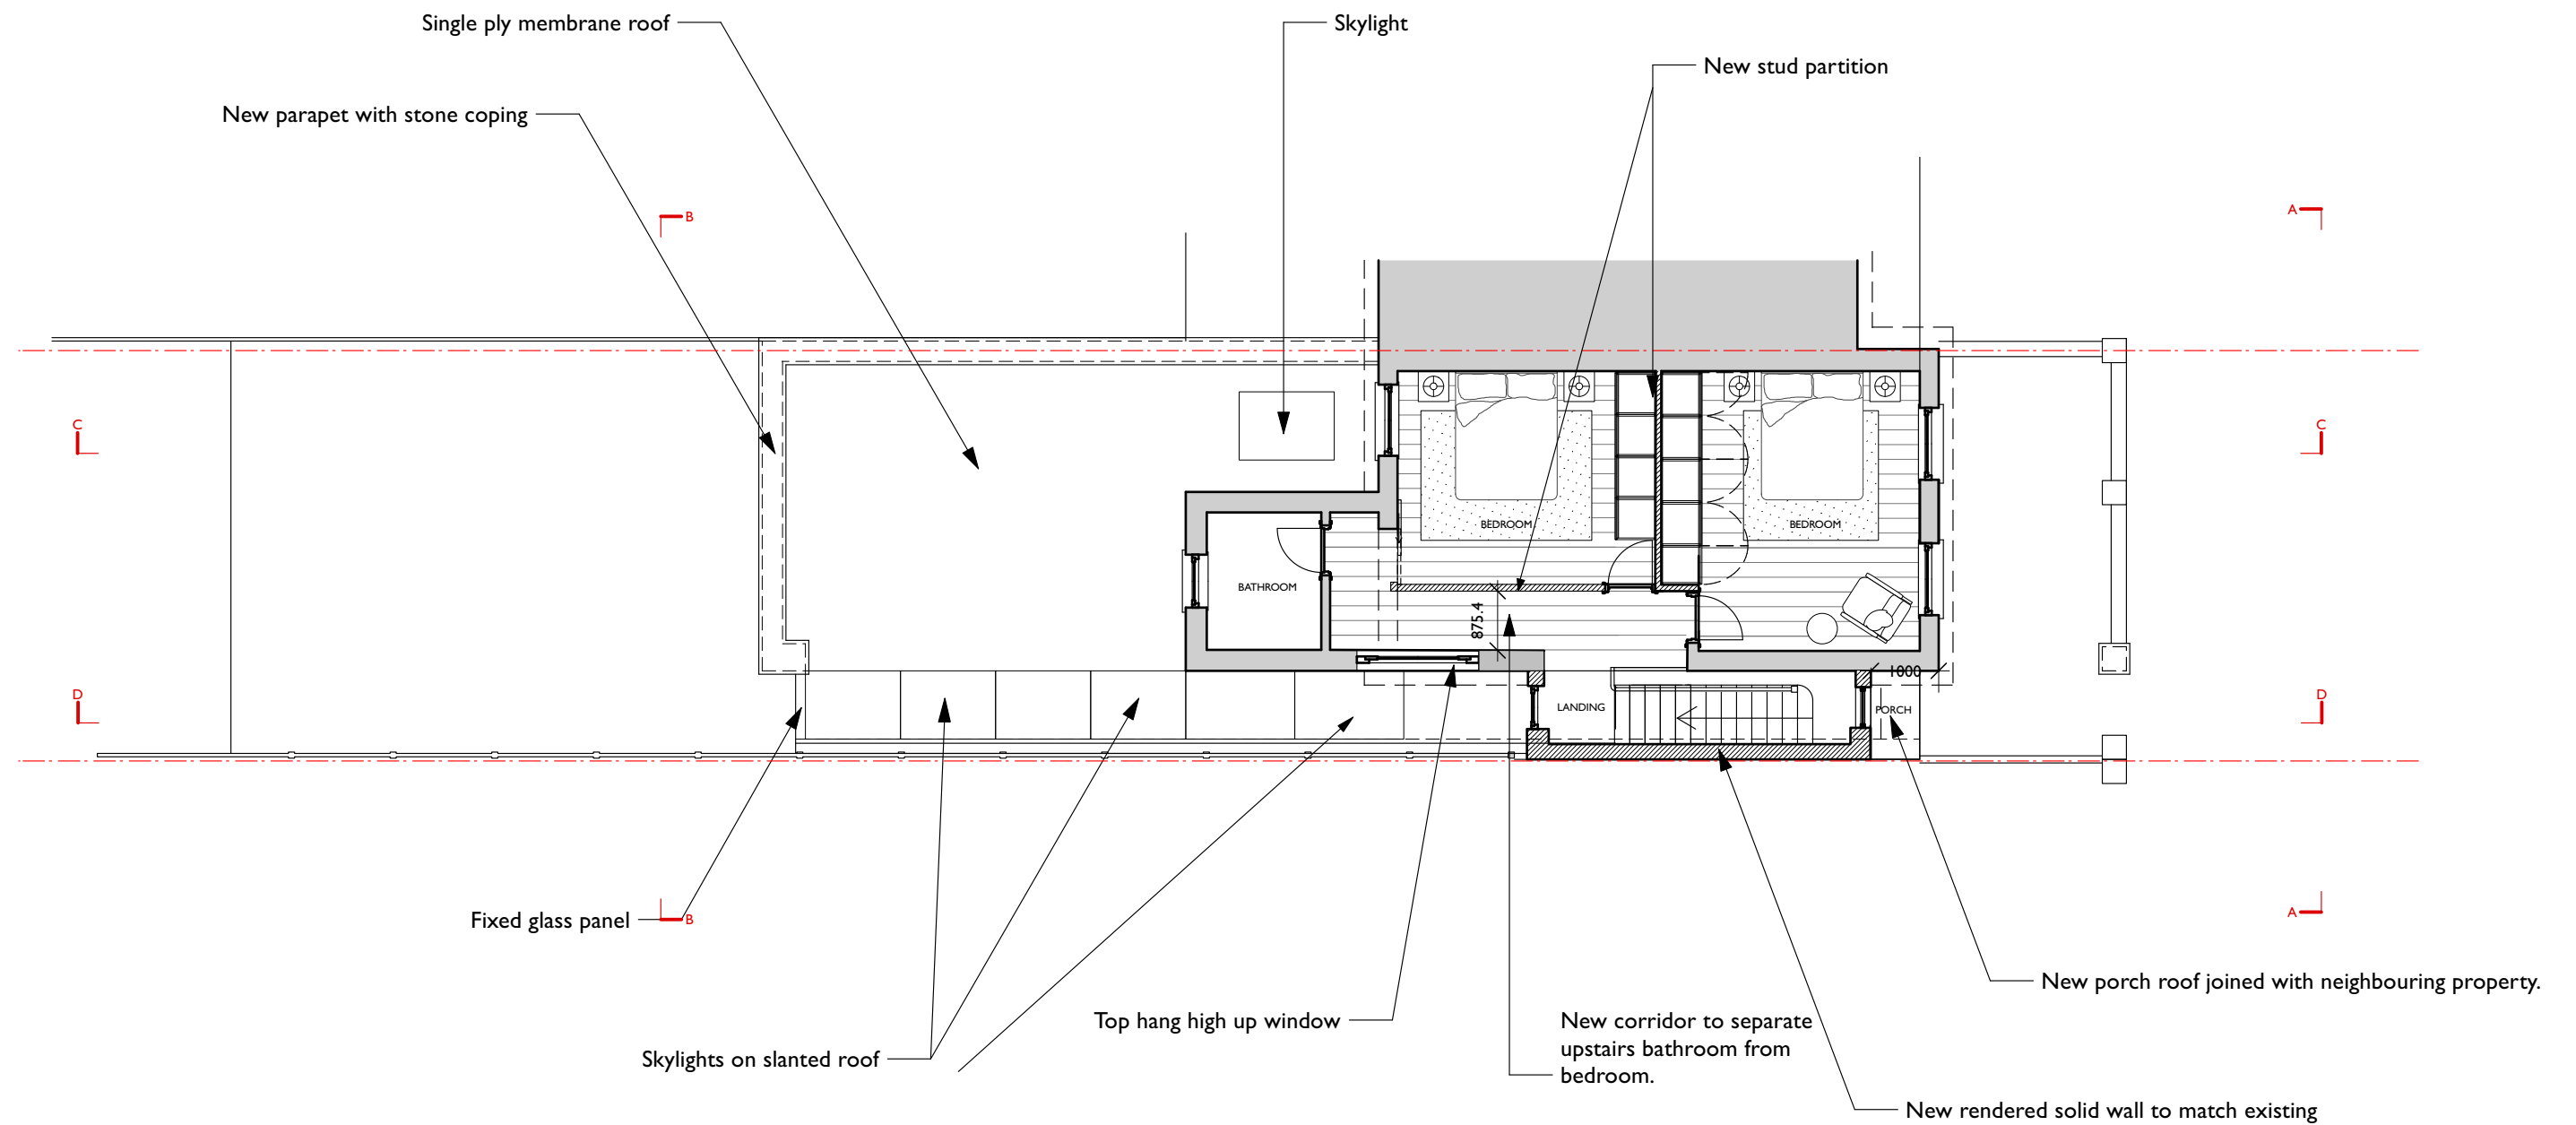

YOUR HOME
YOUR VISION

By: Janeth Bedoya
143 Dowsett Road N17 9DN,
Tel: 07939136836

Scale: 1:100 @ A3

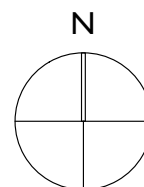

Address: 27 Wycombe Road, London, N17 9XN
Drawing: Proposed First Floor REV B
Ref: 027-001-P07-B
Date: 23.10.23

Note:
1. The design and drawing remains the property of Janeth Bedoya.
2. The client is licensed to use the design and drawing for this project only. This licence is non-transferable. The design and drawings shall not be reproduced, up-loaded to the internet or traced without the permission of Janeth Bedoya.
3. Do not scale off this drawing. Check all dimensions on site and report any discrepancies to janeth2003@hotmail.com- before commencing work.