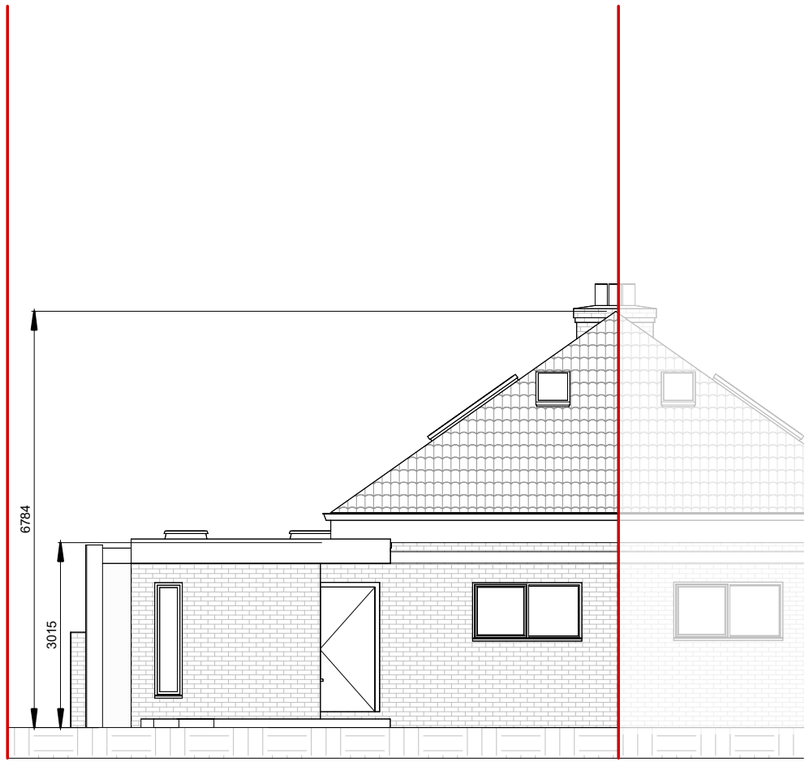

Front

Rear

0 1 2 3 4 5

Scale In Meters

NOTES.
CONTRACTORS MUST VERIFY ALL DIMENIONS AT THE
SITE BEFORE COMENCING ANY WORK.

NO CONSTRUCTION WORK BEFORE BUILDING CONTROL
APPROVEL AND STRUCTURAL ENGINEER CONFIRMATION.

ANY DISCREPANCIES TO BE REPORTED TO GRIDKUNE.
ALL DRAWINGS ARE TO BE READ IN CONJUNCTION WITH
ALL RELEVANT DRAWINGS AND SPECIFICATIONS.

Rev	Description	Date

PROJECT TITLE

7 Craven Park Court. London N15 6AA

DRAWING TITLE

Proposed Front And Rear Elevations

CLIENT

Mrs Sacks

Date	Project number	DRWAING NUMBER	Scale (@ A3)	Drawn by
14/06/2023	7148	PR - E001	1 : 100	Abraham D

PLANNING SERVICES

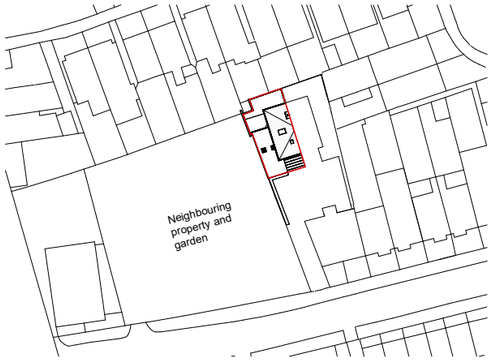

0 10 25 40 50

Scale In Meters

1 : 1250

Boundary Line

Boundary area 131m^2

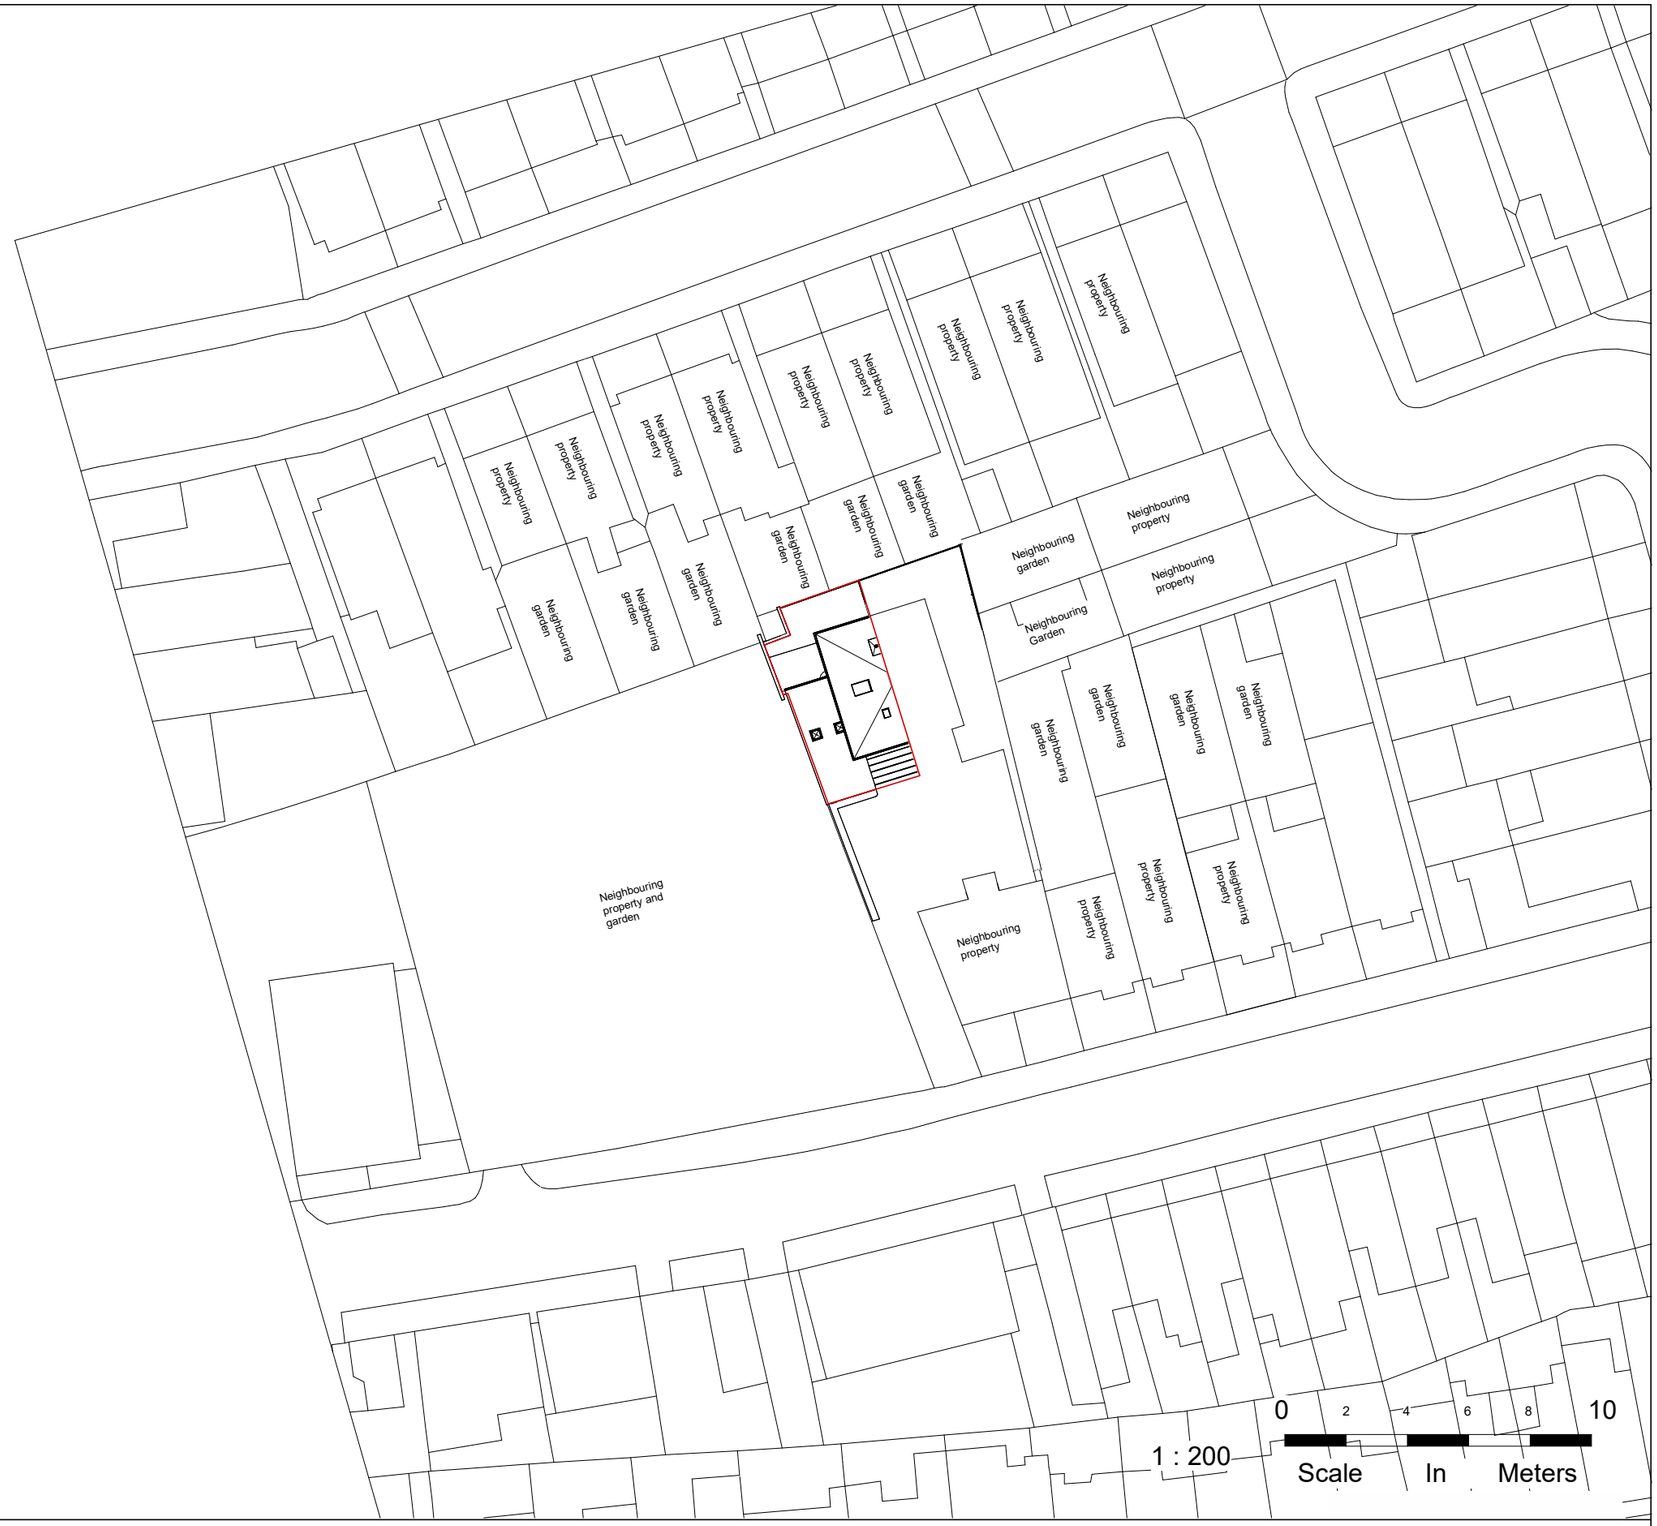

0 2 4 6 8 10

1 : 200

Scale In Meters

N

NOTES.
CONTRACTORS MUST VERIFY ALL DIMENIONS AT THE
SITE BEFORE COMENCING ANY WORK.

NO CONSTRUCTION WORK BEFORE BUILDING CONTROL
APPROVEL AND STRUCTURAL ENGINEER CONFIRMATION.

ANY DISCREPANCIES TO BE REPORTED TO GRIDKUNE.
ALL DRAWINGS ARE TO BE READ IN CONJUNCTION WITH
ALL RELEVANT DRAWINGS AND SPECIFICATIONS.

Rev	Description	Date

PROJECT TITLE

7 Craven Park Court. London N15 6AA

DRAWING TITLE

Proposed Location And Os Plan

CLIENT

Mrs Sacks

Date	Project number	DRWAING NUMBER	Scale (@ A3)	Drawn by
14/06/2023	7148	PR - L001	As indicated	Abraham D

PLANNING SERVICES

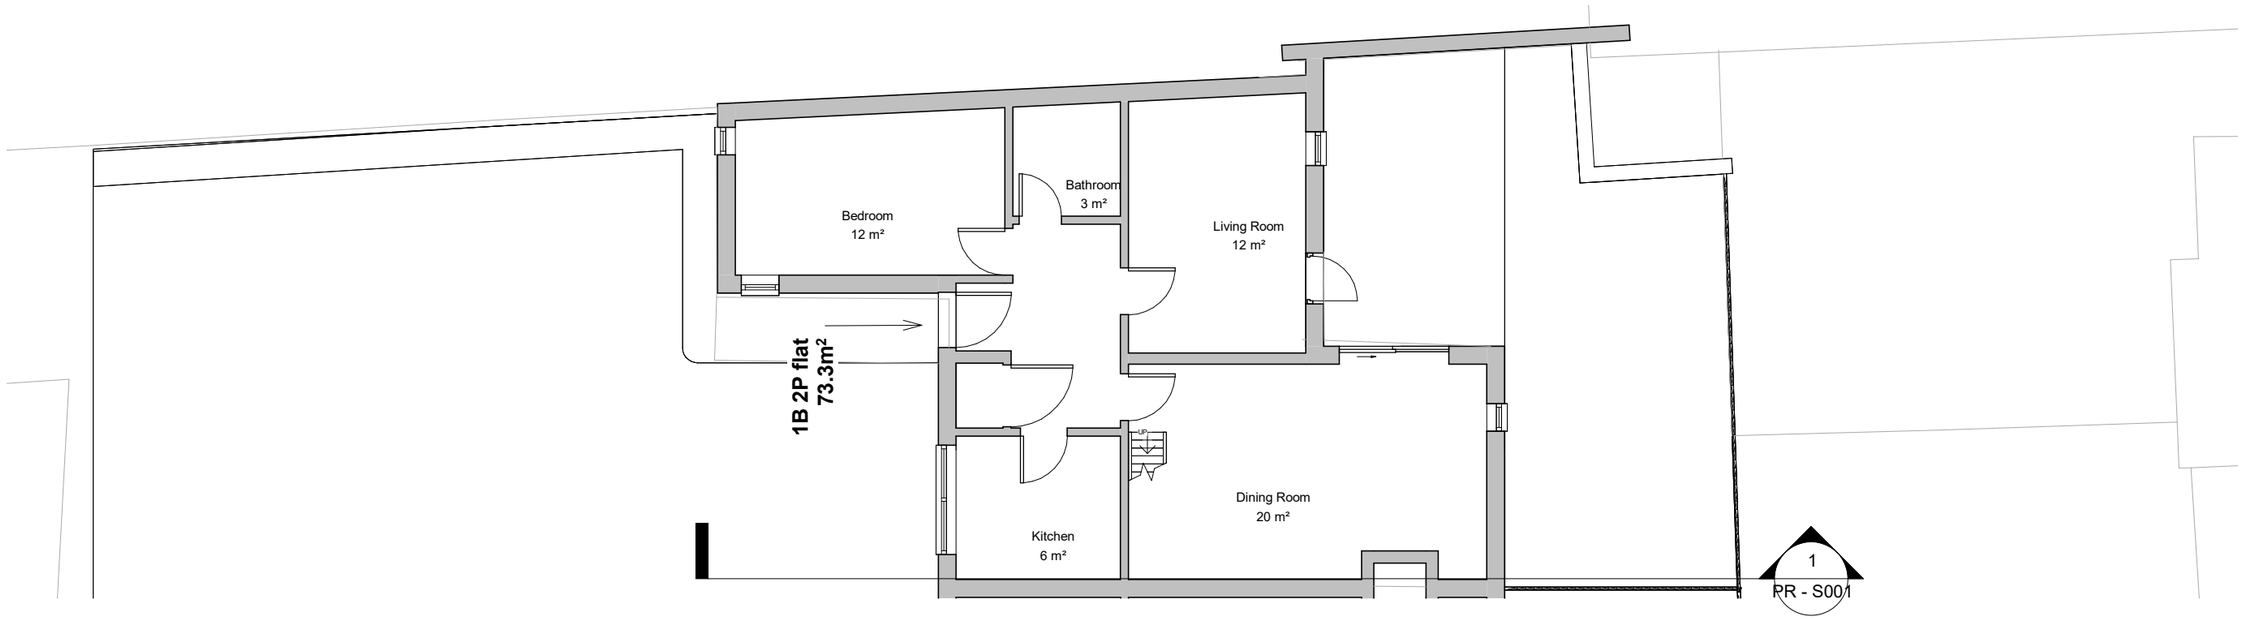

0 1 2 3 4 5

Scale In Meters

N

NOTES.
CONTRACTORS MUST VERIFY ALL DIMENIONS AT THE
SITE BEFORE COMENCING ANY WORK.

NO CONSTRUCTION WORK BEFORE BUILDING CONTROL
APPROVEL AND STRUCTURAL ENGINEER CONFIRMATION.

ANY DISCREPANCIES TO BE REPORTED TO GRIDKUNE.
ALL DRAWINGS ARE TO BE READ IN CONJUNCTION WITH
ALL RELEVANT DRAWINGS AND SPECIFICATIONS.

Rev	Description	Date

PROJECT TITLE

7 Craven Park Court. London N15 6AA

DRAWING TITLE

Proposed Ground Floor

CLIENT

Mrs Sacks

Date	Project number	DRWAING NUMBER	Scale (@ A3)	Drawn by
14/06/2023	7148	PR - P001	1 : 100	Abraham D

PLANNING SERVICES

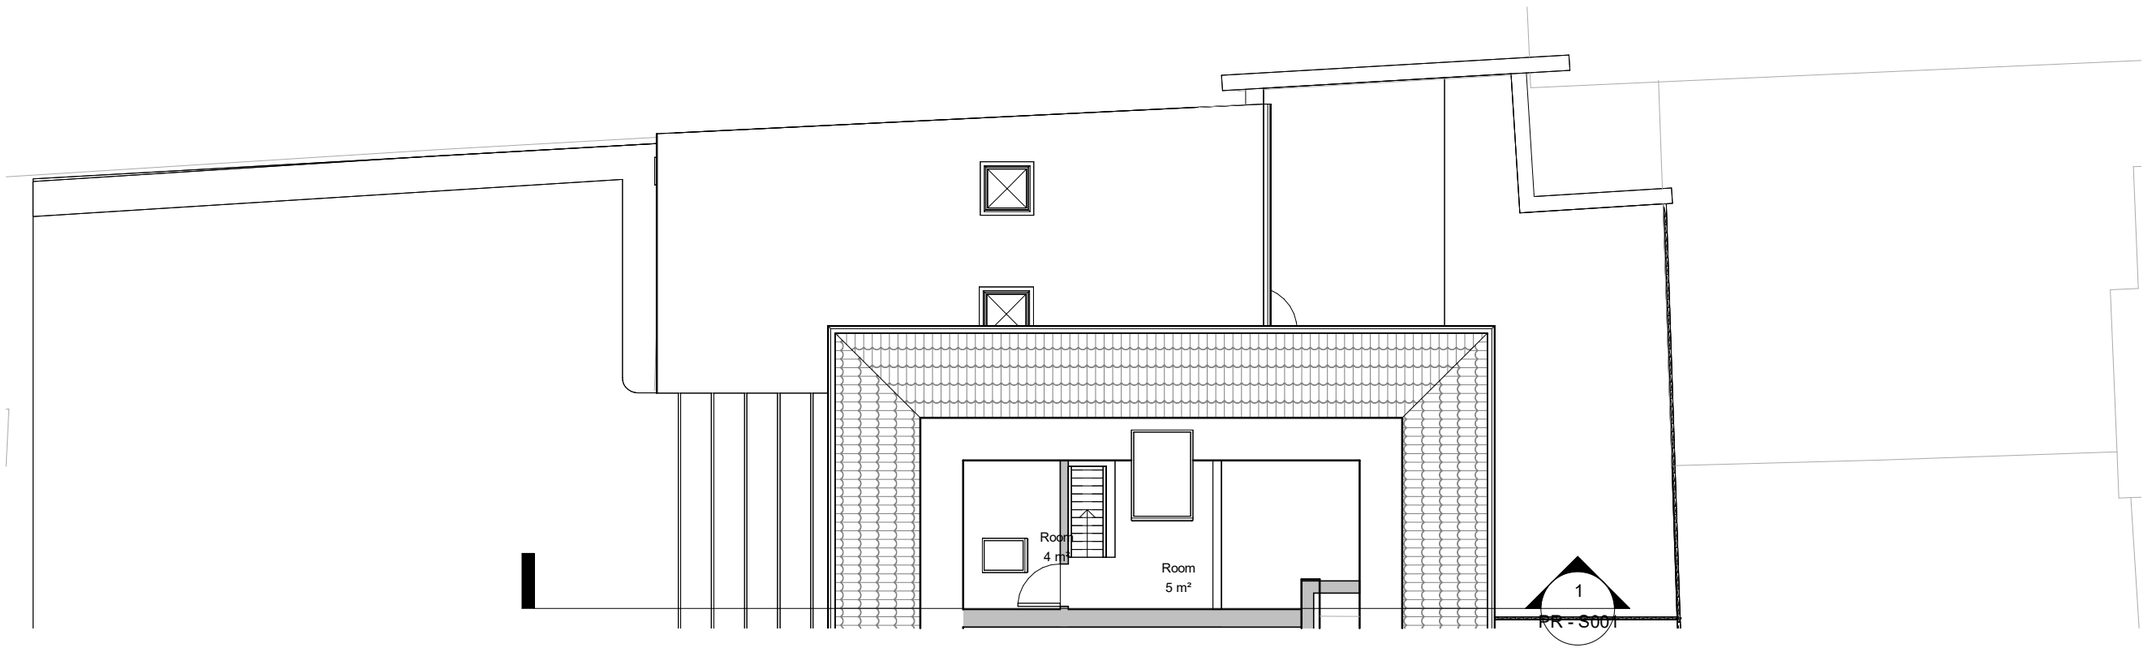

0 1 2 3 4 5

Scale In Meters

N

NOTES.
CONTRACTORS MUST VERIFY ALL DIMENIONS AT THE
SITE BEFORE COMENCING ANY WORK.

NO CONSTRUCTION WORK BEFORE BUILDING CONTROL
APPROVEL AND STRUCTURAL ENGINEER CONFIRMATION.

ANY DISCREPANCIES TO BE REPORTED TO GRIDKUNE.
ALL DRAWINGS ARE TO BE READ IN CONJUNCTION WITH
ALL RELEVANT DRAWINGS AND SPECIFICATIONS.

Rev	Description	Date

PROJECT TITLE

7 Craven Park Court. London N15 6AA

DRAWING TITLE

Proposed First Floor

CLIENT

Mrs Sacks

Date	Project number	DRWAING NUMBER	Scale (@ A3)	Drawn by
14/06/2023	7148	PR - P002	1 : 100	Abraham D

PLANNING SERVICES

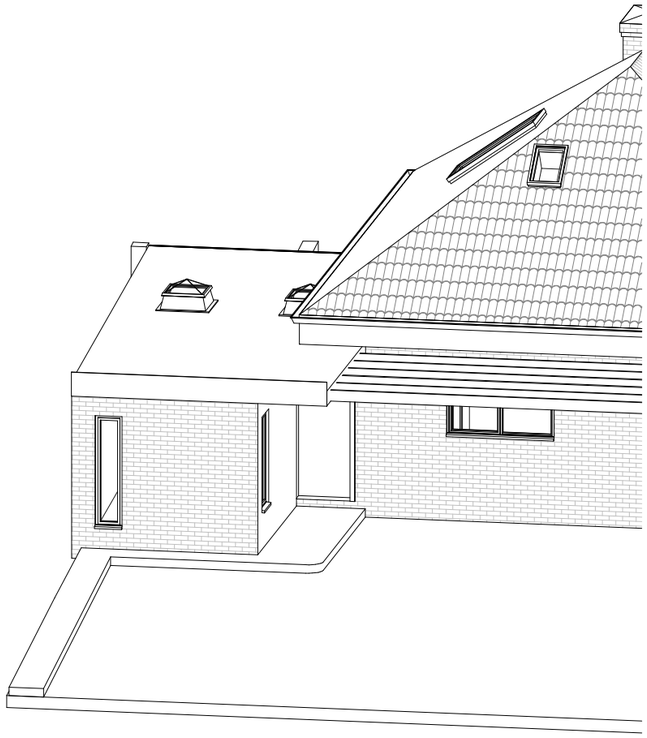

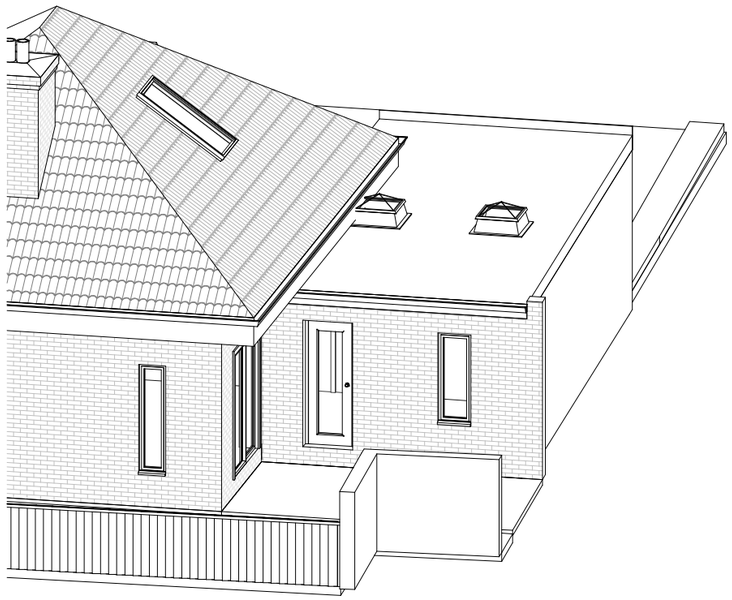

NOTES.
CONTRACTORS MUST VERIFY ALL DIMENIONS AT THE
SITE BEFORE COMENCING ANY WORK.

NO CONSTRUCTION WORK BEFORE BUILDING CONTROL
APPROVEL AND STRUCTURAL ENGINEER CONFIRMATION.

ANY DISCREPANCIES TO BE REPORTED TO GRIDKUNE.
ALL DRAWINGS ARE TO BE READ IN CONJUNCTION WITH
ALL RELEVANT DRAWINGS AND SPECIFICATIONS.

Rev	Description	Date

PROJECT TITLE

7 Craven Park Court. London N15 6AA

DRAWING TITLE

Proposed Perspective Views

CLIENT

Mrs Sacks

Date	Project number	DRWAING NUMBER	Scale (@ A3)	Drawn by
14/06/2023	7148	PR - PR001		Abraham D

PLANNING SERVICES

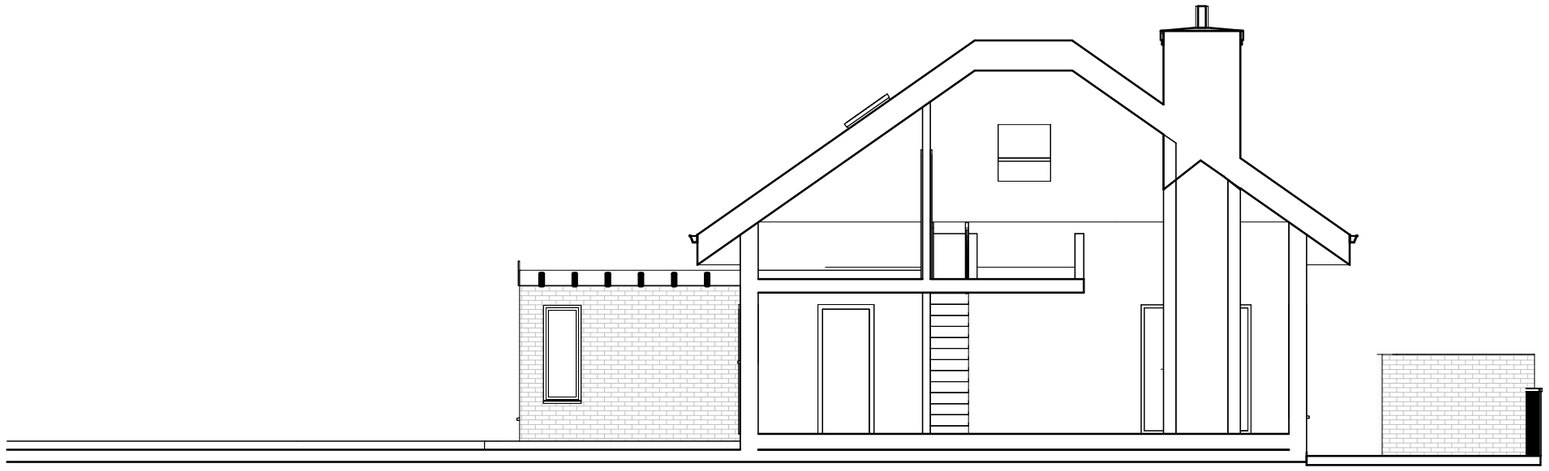

0 1 2 3 4 5

Scale In Meters

NOTES.
CONTRACTORS MUST VERIFY ALL DIMENIONS AT THE
SITE BEFORE COMENCING ANY WORK.

NO CONSTRUCTION WORK BEFORE BUILDING CONTROL
APPROVEL AND STRUCTURAL ENGINEER CONFIRMATION.

ANY DISCREPANCIES TO BE REPORTED TO GRIDKUNE.
ALL DRAWINGS ARE TO BE READ IN CONJUNCTION WITH
ALL RELEVANT DRAWINGS AND SPECIFICATIONS.

Rev	Description	Date

PROJECT TITLE

7 Craven Park Court. London N15 6AA

DRAWING TITLE

Proposed Sections

CLIENT

Mrs Sacks

Date	Project number	DRWAING NUMBER	Scale (@ A3)	Drawn by
14/06/2023	7148	PR - S001	1 : 100	Abraham D

PLANNING SERVICES

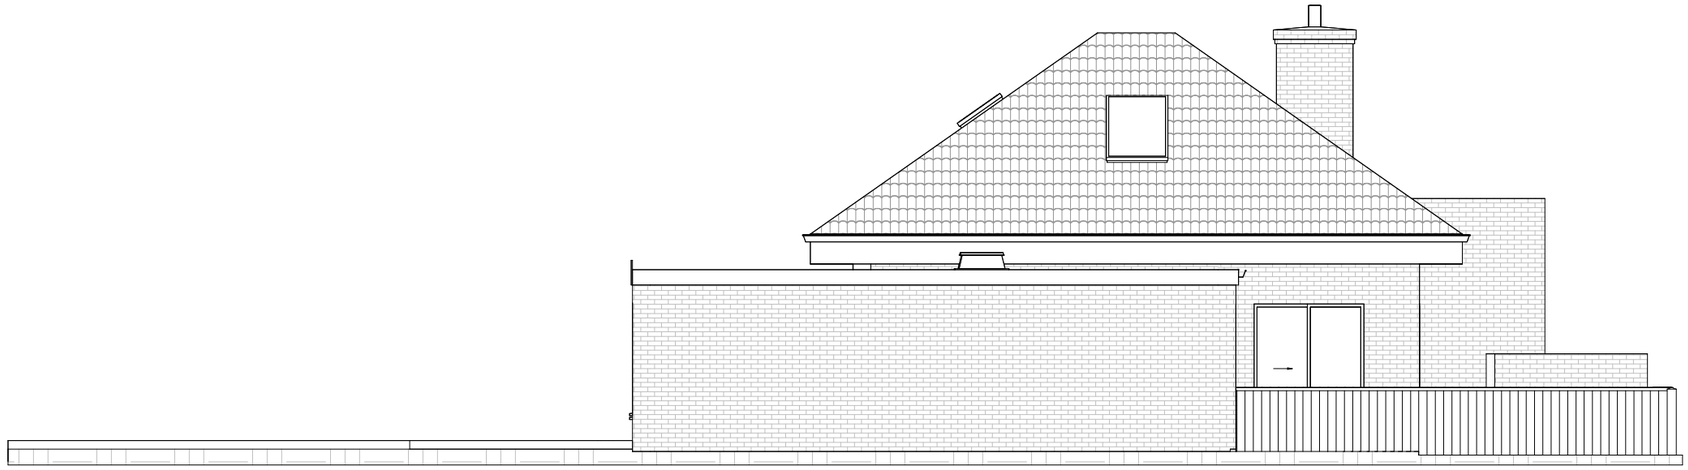

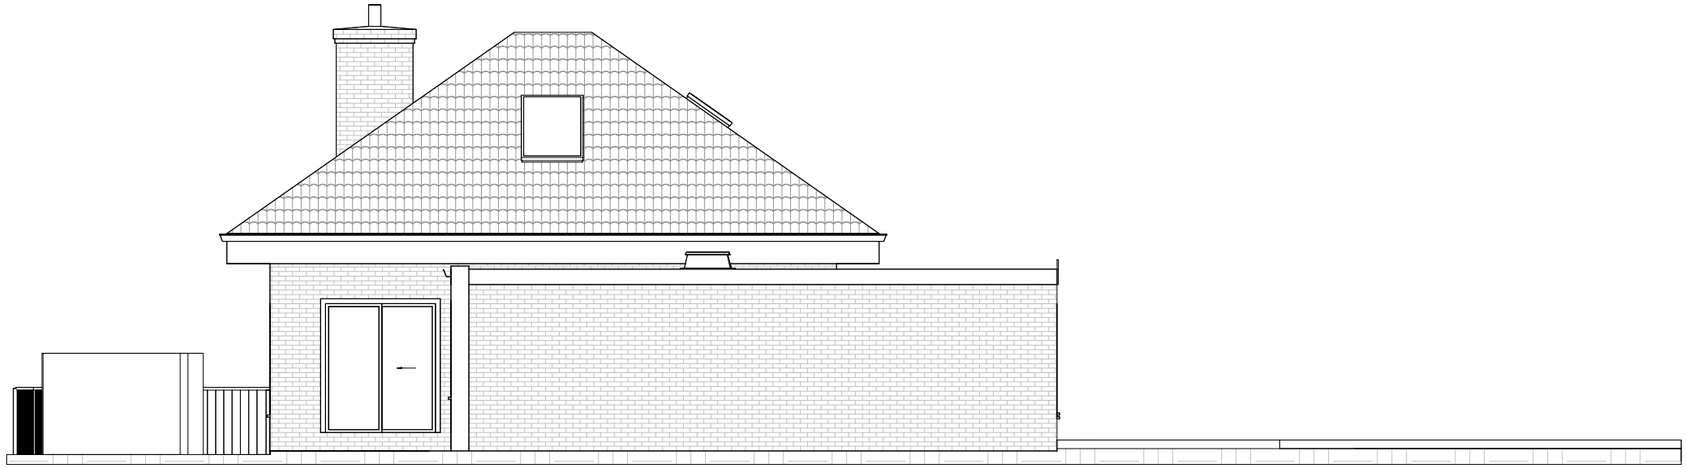

0 1 2 3 4 5

Scale In Meters

NOTES.
CONTRACTORS MUST VERIFY ALL DIMENIONS AT THE
SITE BEFORE COMENCING ANY WORK.

NO CONSTRUCTION WORK BEFORE BUILDING CONTROL
APPROVEL AND STRUCTURAL ENGINEER CONFIRMATION.

ANY DISCREPANCIES TO BE REPORTED TO GRIDKUNE.
ALL DRAWINGS ARE TO BE READ IN CONJUNCTION WITH
ALL RELEVANT DRAWINGS AND SPECIFICATIONS.

Rev	Description	Date

PROJECT TITLE

7 Craven Park Court. London N15 6AA

DRAWING TITLE

Proposed Side Elevations

CLIENT

Mrs Sacks

Date	Project number	DRWAING NUMBER	Scale (@ A3)	Drawn by
14/06/2023	7148	PR E002	1 : 100	Abraham D

PLANNING SERVICES

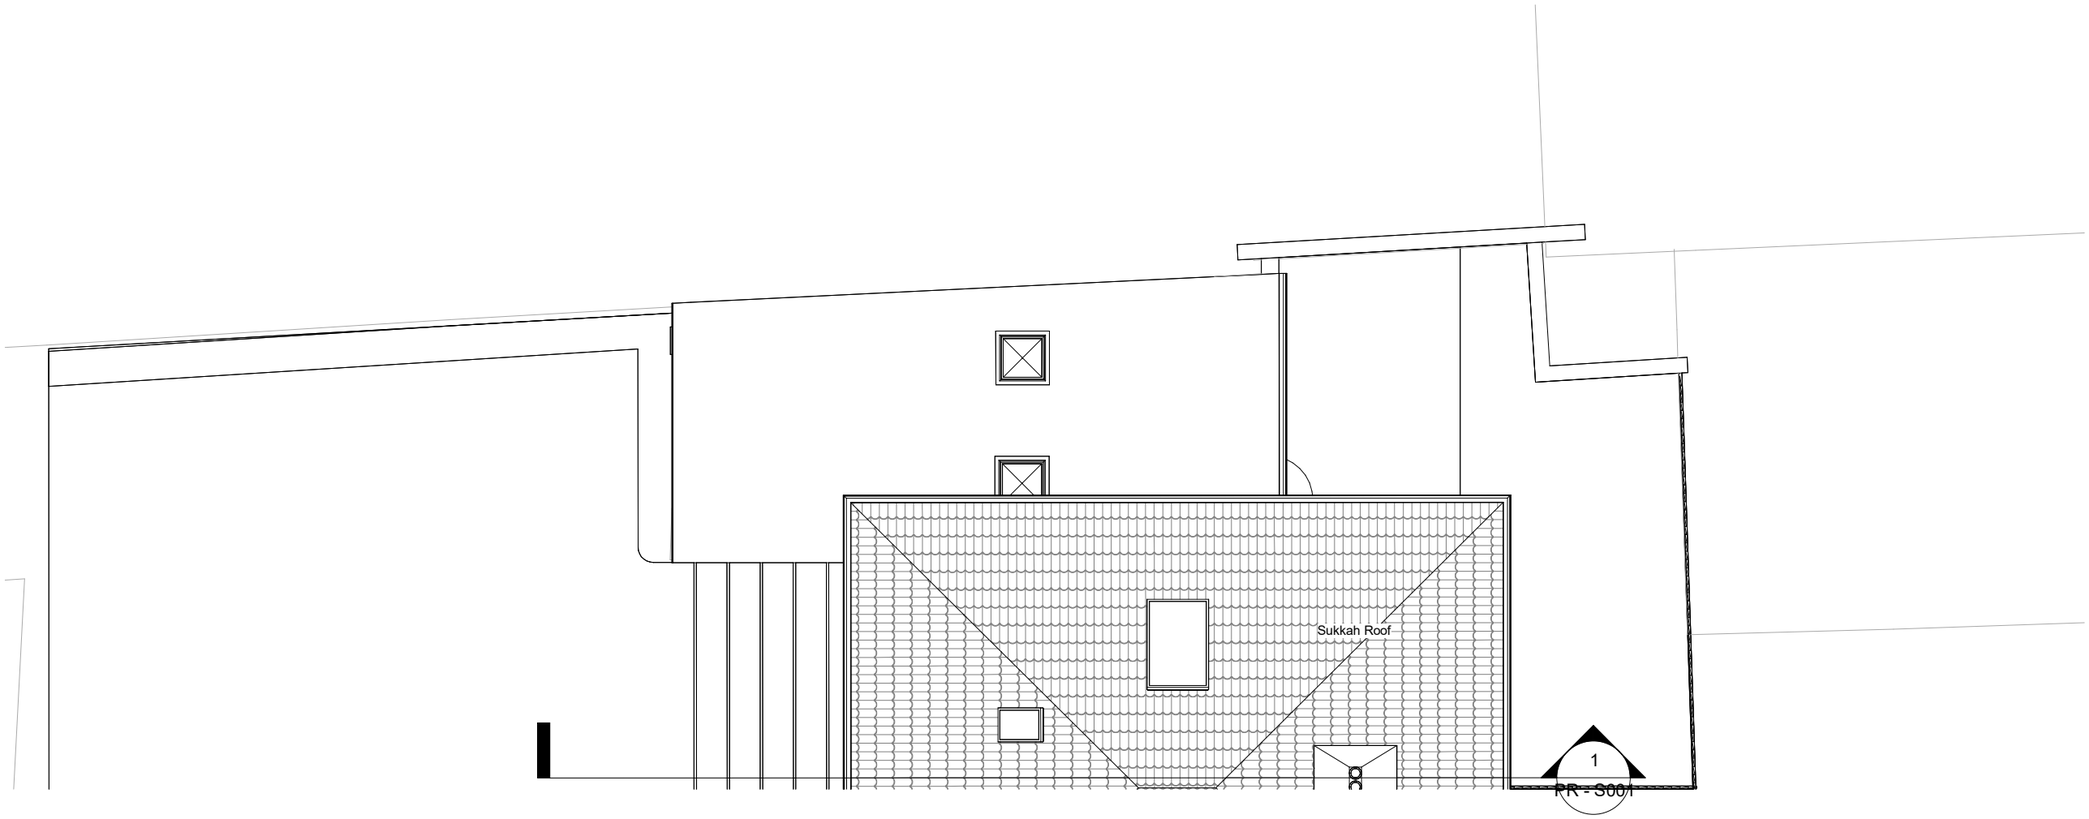

0 1 2 3 4 5

Scale In Meters

N

NOTES.
CONTRACTORS MUST VERIFY ALL DIMENIONS AT THE
SITE BEFORE COMENCING ANY WORK.

NO CONSTRUCTION WORK BEFORE BUILDING CONTROL
APPROVEL AND STRUCTURAL ENGINEER CONFIRMATION.

ANY DISCREPANCIES TO BE REPORTED TO GRIDKUNE.
ALL DRAWINGS ARE TO BE READ IN CONJUNCTION WITH
ALL RELEVANT DRAWINGS AND SPECIFICATIONS.

Rev	Description	Date

PROJECT TITLE

7 Craven Park Court. London N15 6AA

DRAWING TITLE

Proposed Roof Plan

CLIENT

Mrs Sacks

Date	Project number	DRWAING NUMBER	Scale (@ A3)	Drawn by
14/06/2023	7148	PR P003	1 : 100	Abraham D

PLANNING SERVICES