DO NOT SCALE

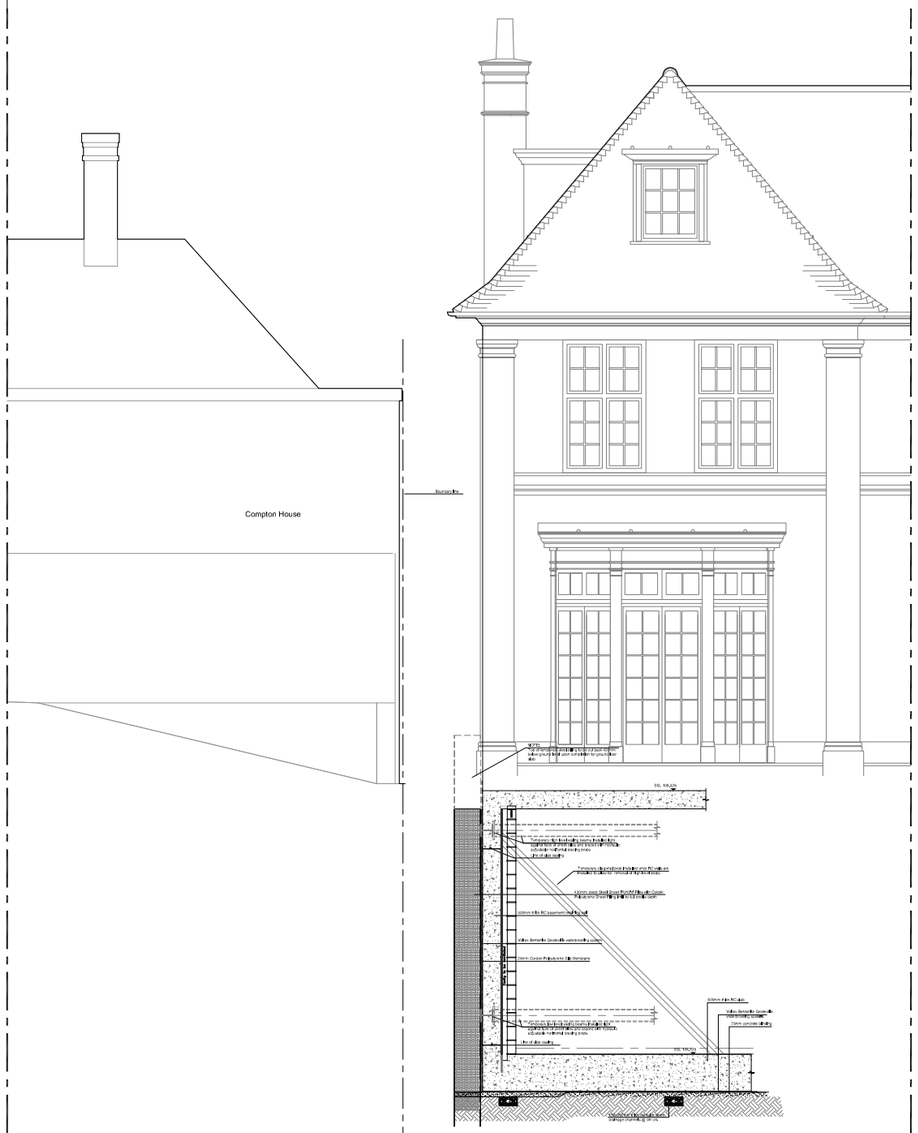

SECTION 4 - 4
(SCALE 1:50)

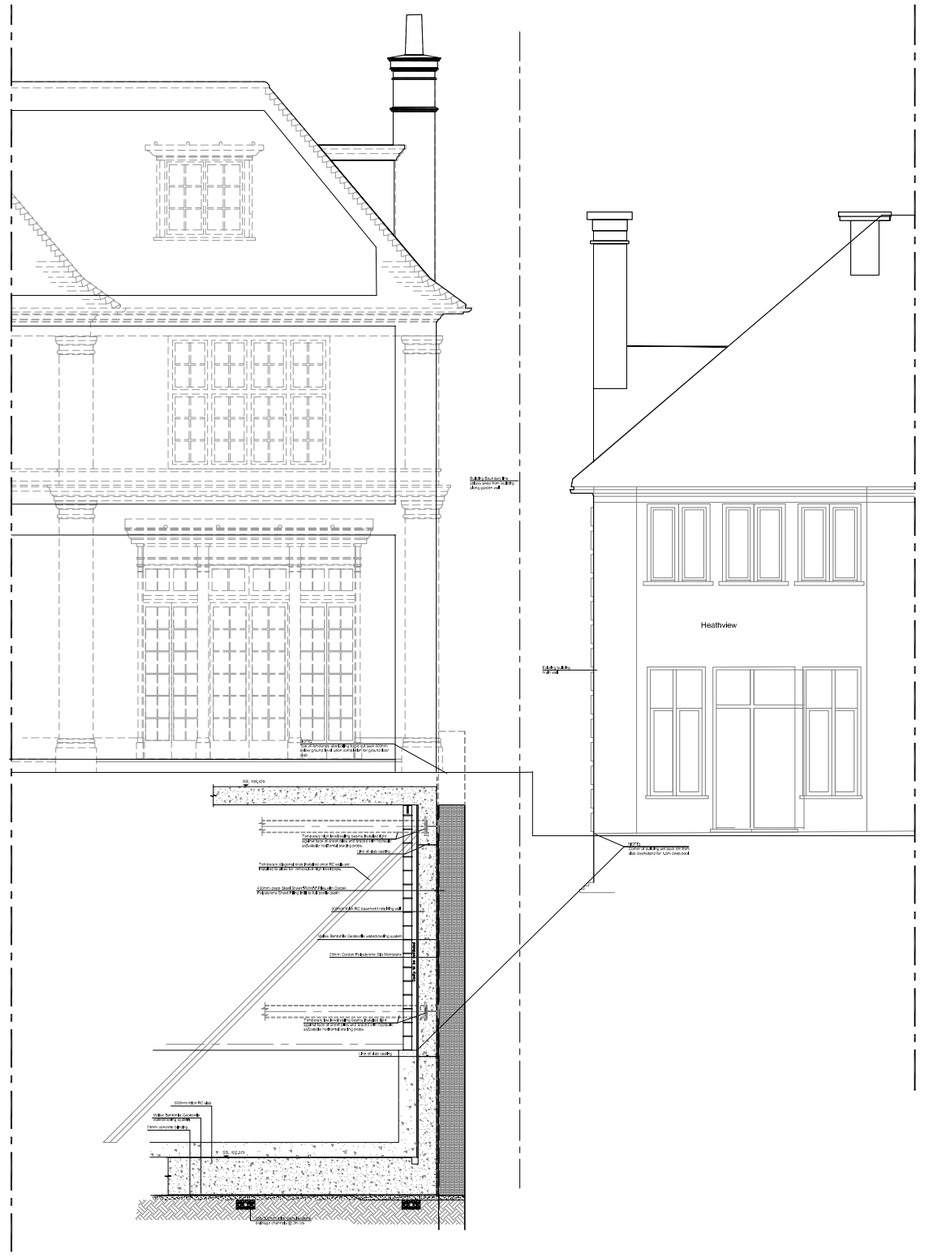

SECTION 5 - 5
(SCALE 1:50)

NOTES:

1. THIS DRAWING IS TO BE READ IN CONJUNCTION WITH ALL RELEVANT ARCHITECTS, ENGINEER'S & SUB-CONTRACTORS DRAWINGS AND DETAILS AND THE PROJECT SPECIFICATION. WHERE ANY DISCREPANCY MAY EXIST BETWEEN THESE NOTES & THE SPECIFICATION, THE SPECIFICATION SHALL PREVAIL.
2. ALL SETTING-OUT TO BE CHECKED AGAINST ARCHITECT'S LATEST SETTING OUT DRAWING.
3. NO DIMENSIONS ARE TO BE SCALED FROM THIS DRAWING.
4. NO DEVIATION MAY BE MADE FROM THE DETAILS SHOWN ON THIS DRAWING WITHOUT PRIOR AGREEMENT OF THE ENGINEERS.
5. ANY DISCREPANCY BETWEEN THIS DRAWING AND ANY OTHER DOCUMENT SHOULD BE REFERRED IMMEDIATELY TO THE ENGINEER.
6. ALL WORKMANSHIP, MATERIALS AND LOADINGS TO BE IN STRICT ACCORDANCE WITH THE LATEST EDITIONS OF:
   - EC0 - BASIC STRUCTURAL DESIGN
   - EC1 - ACTIONS ON STRUCTURES
   - EC2 - DESIGN OF CONCRETE STRUCTURES
   - EC3 - DESIGN OF STEEL STRUCTURES
   - EC7 - GEOTECHNICAL DESIGN
   - THE BUILDING REGULATIONS, MANUFACTURER'S SPECIFICATIONS AND RECOMMENDATIONS.

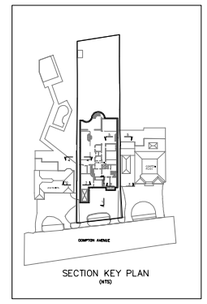

SECTION KEY PLAN
(NTS)

SAMPLE PICTURE OF BASEMENT WORKS DESIGNED BY SIMPSONTWS AT WEST HEATH ROAD, HAMPSTEAD, NW3
(NTS)

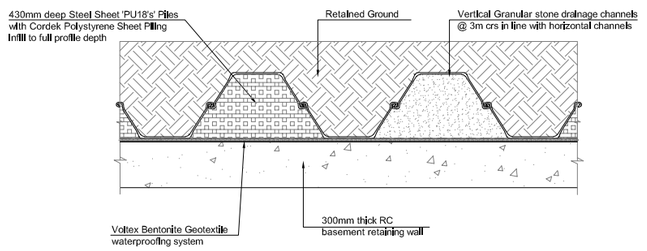

PLAN SECTION ON EXTERNAL BASEMENT WALL SHOWING SHEET PILING BUILDUP
(SCALE 1:25)

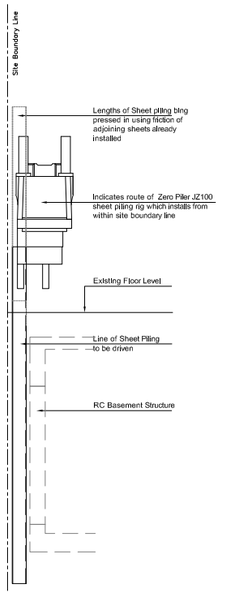

SECTION INDICATE SHEET PILING INSTALLATIC ADJACENT BOUNDARY LINE
(SCALE 1:50)

MK	REVISION	BY	DATE
-	-	-	-

DRAWING STATUS

PLANNING STAGE

DRAWING TITLE

SECTION 4 _ 4 - Adjacent Compton House Rear Boundary
SECTION 5 _ 5 - Adjacent Heathview Rear Boundary

PROJECT

OAKLAWN,
COMPTON AVENUE,
HIGHGATE,
LONDON, N6 4LB,

simpson | tws
Studio 1.08,
60 Grays Inn Road,
London, WC1X 8LU,
T: 020 7253 2626
E: mail@slmpsoneng.com
W: www.slmpsoneng.com
London, Henley-on Thames and Gloucester

Drawn	Ch'kd	Scales	Date
GB	-	1:25	04.12.23

Purpose of Issue

ISSUED FOR PLANNING

Project Number	Drawing Number	Revision
P23-1102	SK05	P1

A1