

KEY

Existing Site Area - 1871m²




Existing Building
(306m²)



Existing Block Paved Area
(305m²)



Existing Landscaped Area
(1260m²)

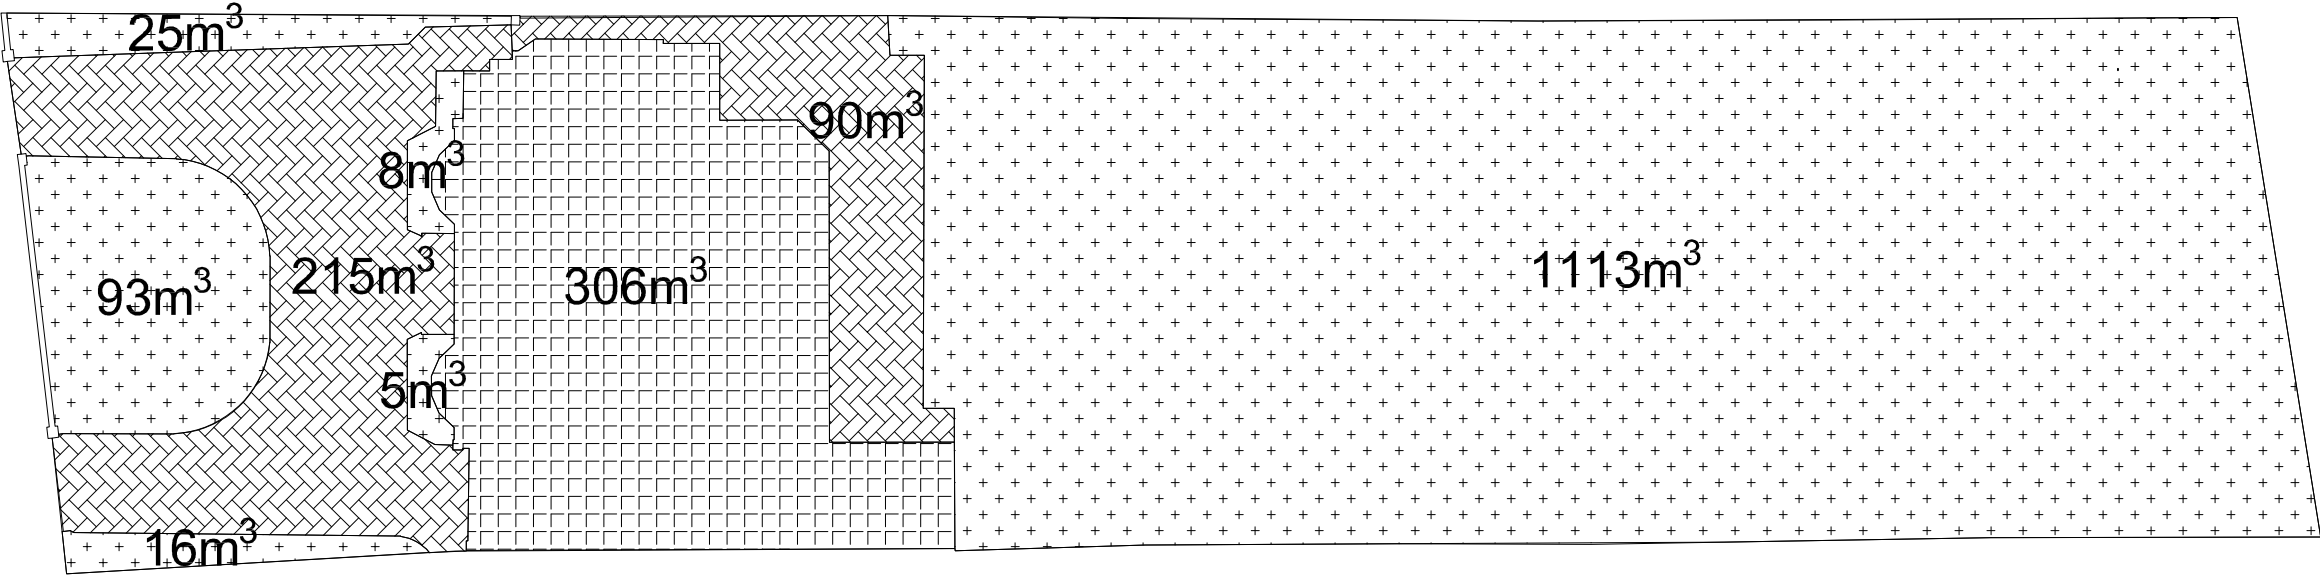

EXISTING SITE HARD AND SOFT AREAS

KEY

Proposed Site Area (1871m²)



Proposed Building
(426m²)




Proposed Block Paved Area
(414m²)



Proposed Landscaped Area
(869m²)



Proposed Hard standing that drains to SUDS
(162m²)

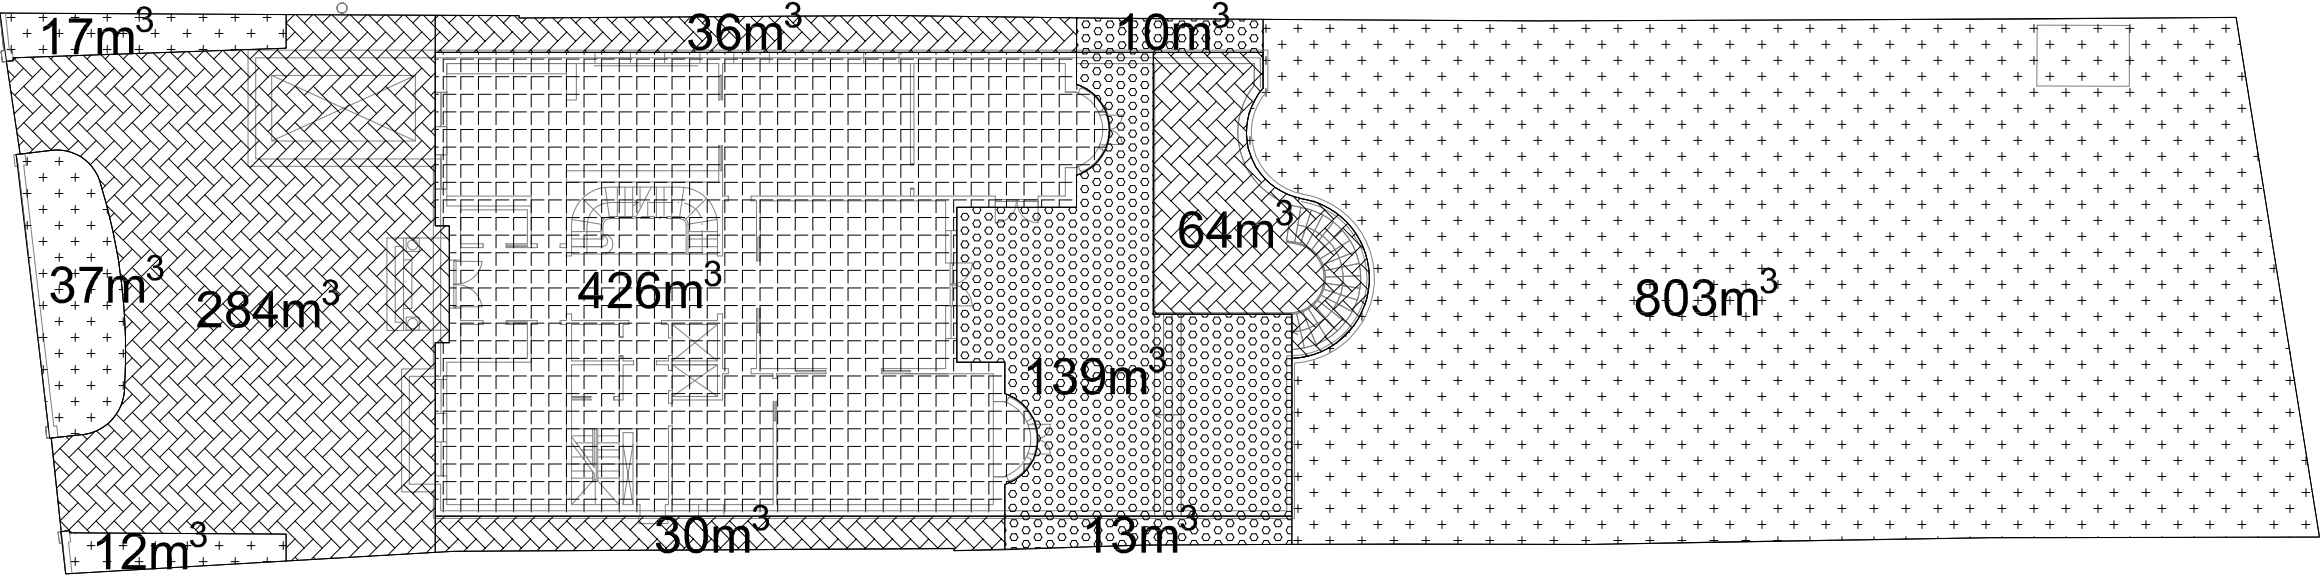

PROPOSED SITE HARD AND SOFT AREAS

 Studio 1.08, 60 Grays Inn Road, London, WC1X 8LU, T: 020 7253 2626 E: mail@simpsoneng.com W: www.simpsoneng.com 	Project OAKLAWN, COMPTON AVENUE, HIGHGATE, LONDON, N6 4LB,	Title COMPARISON OF AREAS FOR EXISTING AND PROPOSED SITE HARD AND SOFT LANDSCAPING	Scale at A3 1:300 Project Number. P23-1102	P1 MK ISSUED FOR PLANNING REVISION	GB 07.12.23 DATE
				Date 04.12.23	Drawn By GB
				Drawing No. SK07	Rev P1