

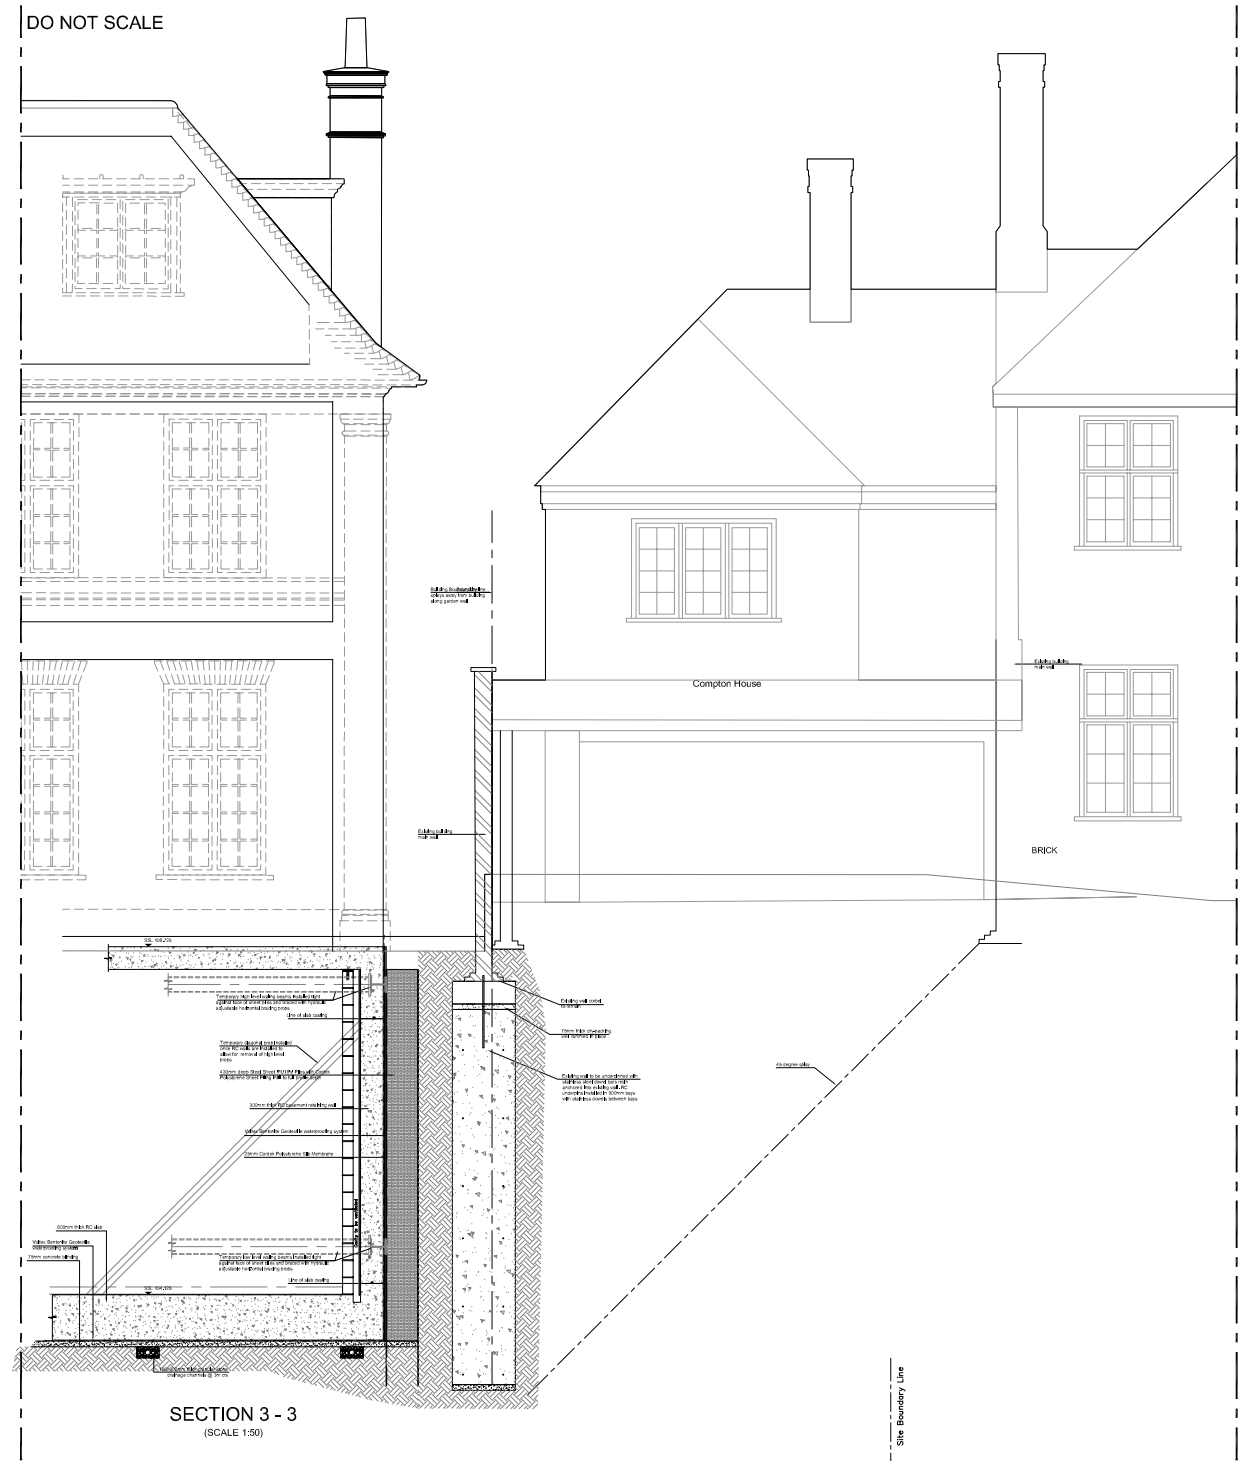
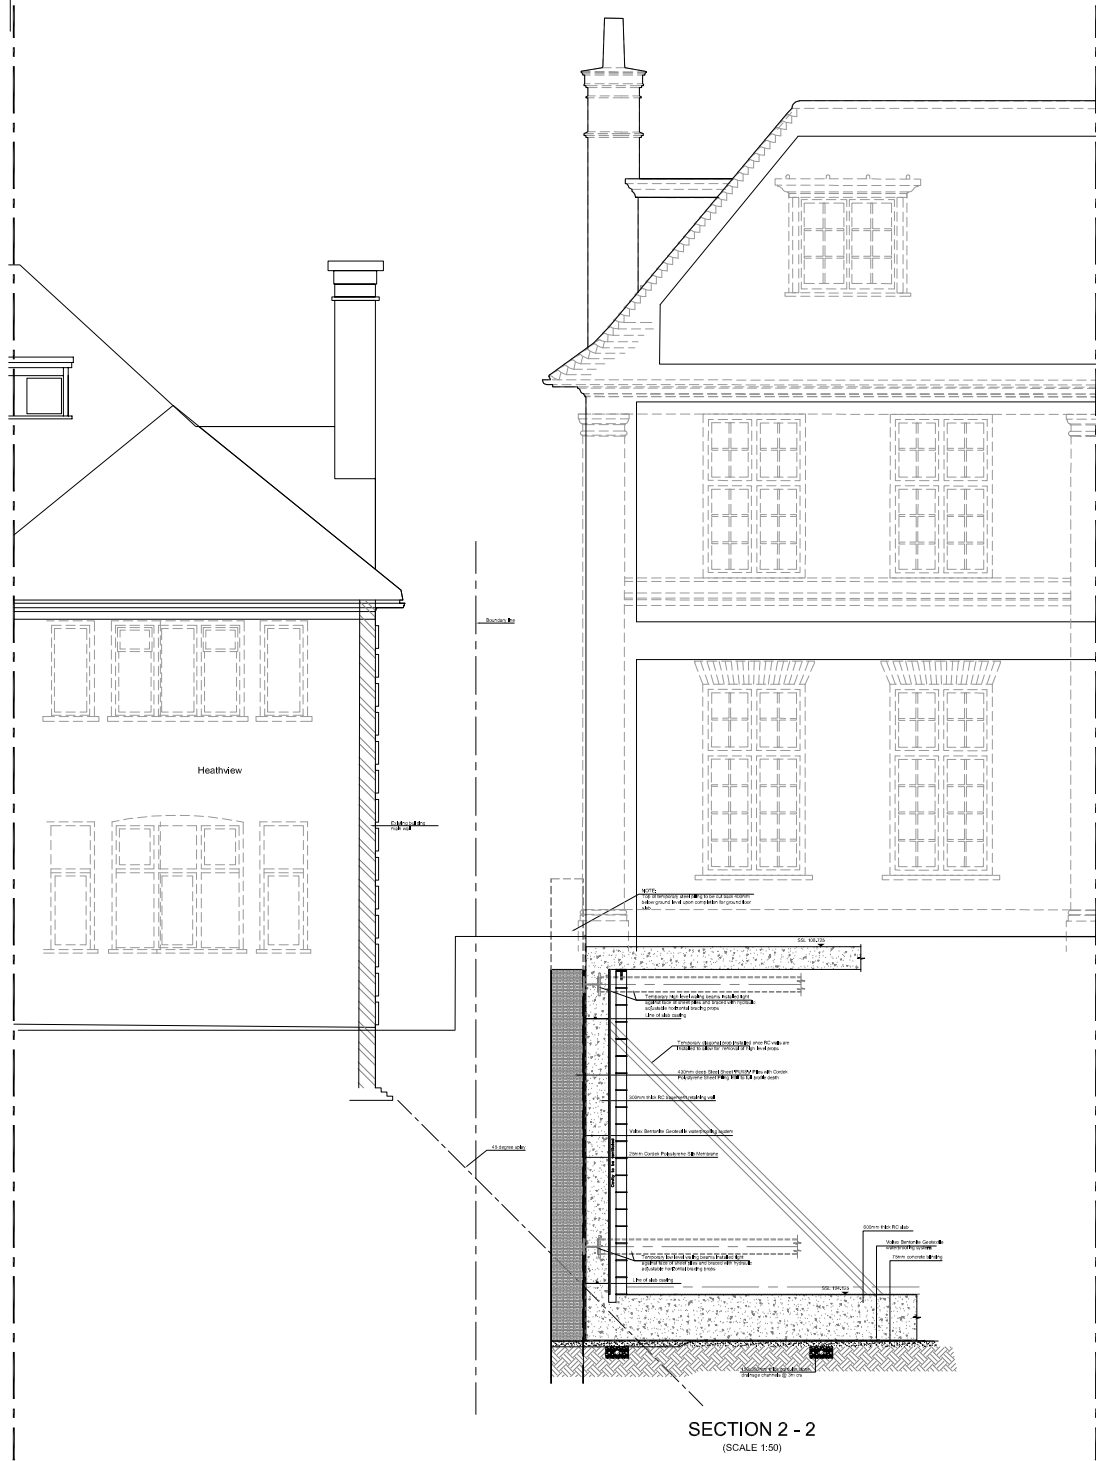
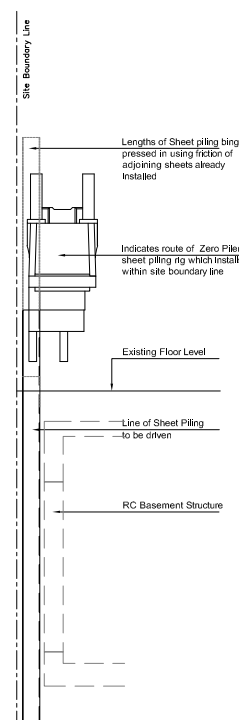
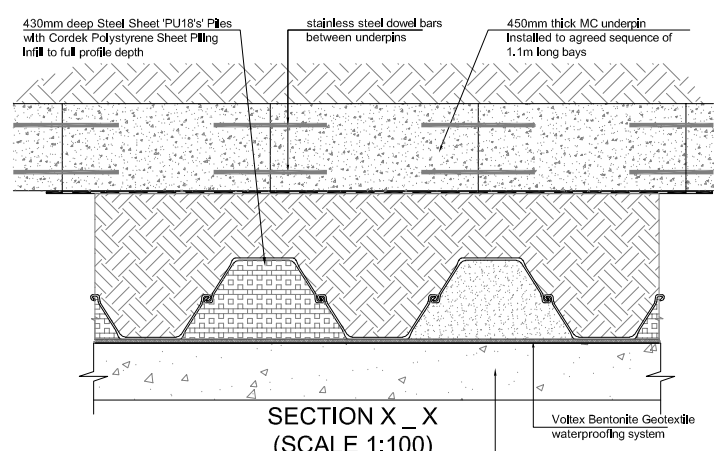


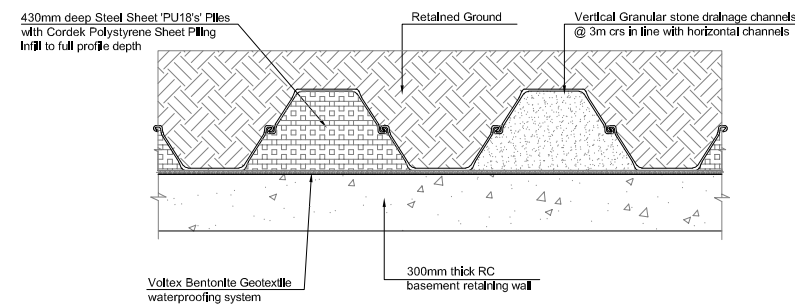

- NOTES:
1. THIS DRAWING IS TO BE READ IN CONJUNCTION WITH ALL RELEVANT ARCHITECTS, ENGINEERS & SUB-CONTRACTORS DRAWINGS AND DETAILS AND THE PROJECT SPECIFICATION. WHERE ANY DISCREPANCY MAY EXIST BETWEEN THESE NOTES & THE SPECIFICATION, THE SPECIFICATION SHALL PREVAIL.
 2. ALL SETTING-OUT TO BE CHECKED AGAINST ARCHITECTS LATEST SETTING OUT DRAWINGS.
 3. NO DIMENSIONS ARE TO BE SCALED FROM THIS DRAWING.
 4. NO DEVIATION MAY BE MADE FROM THE DETAILS SHOWN ON THIS DRAWING WITHOUT PRIOR AGREEMENT OF THE ENGINEERS.
 5. ANY DISCREPANCY BETWEEN THIS DRAWING AND ANY OTHER DOCUMENT SHOULD BE REFERRED IMMEDIATELY TO THE ENGINEER.
 6. ALL WORKMANSHIP, MATERIALS AND LOADINGS TO BE IN STRICT ACCORDANCE WITH THE LATEST EDITIONS OF:
 - ECD - BASIC STRUCTURAL DESIGN
 - EC1 - ACTIONS ON STRUCTURES
 - EC2 - DESIGN OF CONCRETE STRUCTURES
 - EC3 - DESIGN OF STEEL STRUCTURES
 - EC7 - GEOTECHNICAL DESIGN
 - THE BUILDING REGULATIONS, MANUFACTURERS' SPECIFICATIONS AND RECOMMENDATIONS.

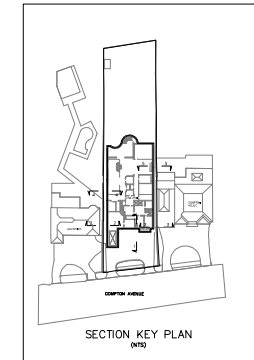

DRAWING STATUS			
PLANNING STAGE			
DRAWING TITLE			
SECTION 2_2 - Adjacent Heathview Front Boundary			
SECTION 3_3 - Adjacent Compton House Front boundary			
PROJECT			
OAKLAWN, COMPTON AVENUE, HIGHGATE, LONDON, N6 4LB,			
London, Henley-on Thames and Gloucester			
Drawn GB	Chkd -	Scales 1:25	Date 04.12.23
Purpose of Issue			
ISSUED FOR PLANNING			
Project Number P23-1102	Drawing Number SK04	Revision P1	