




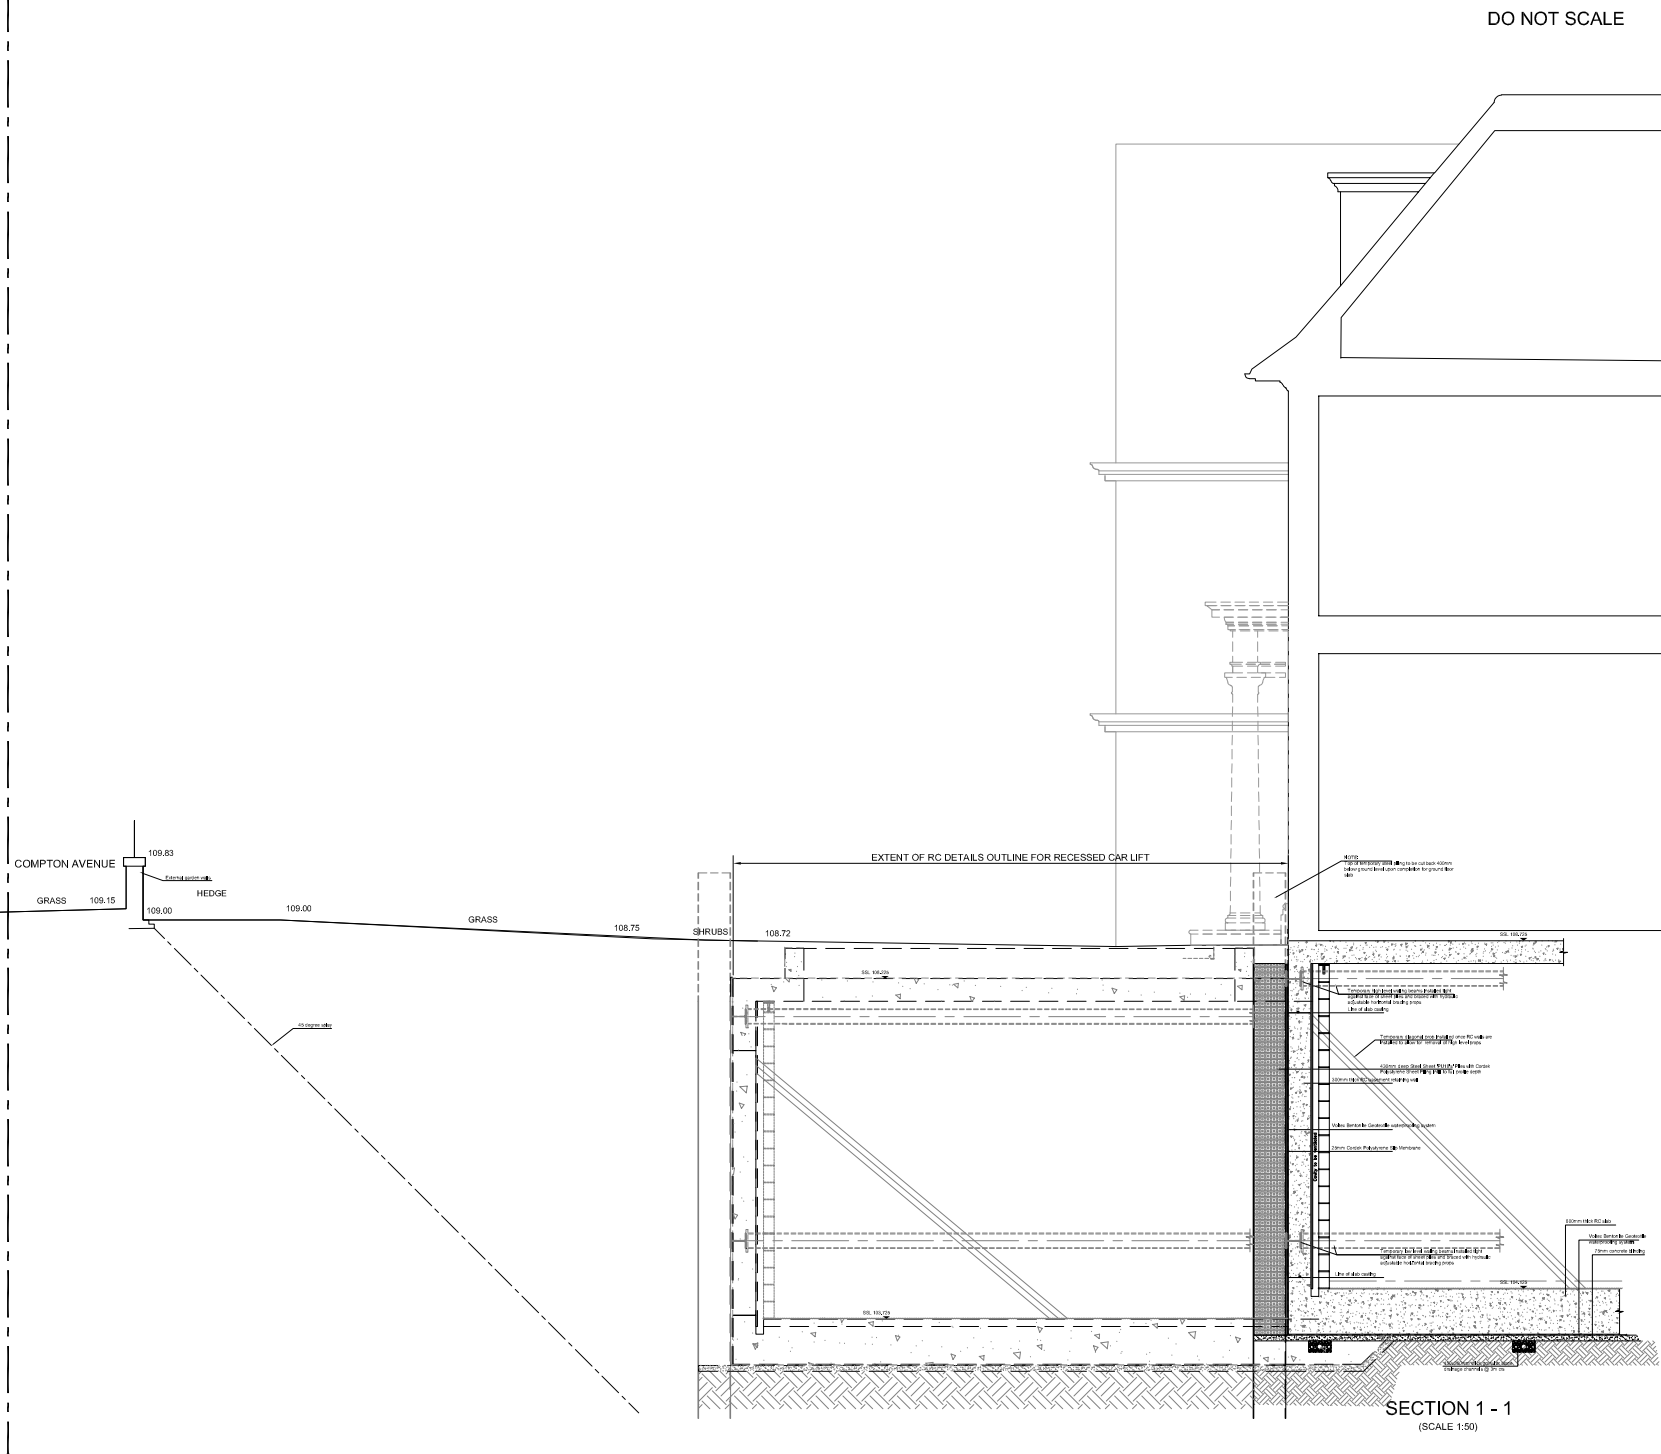

SAMPLE PICTURE OF BASEMENT WORKS DESIGNED BY SIMPSONTWS AT WEST HEATH ROAD, HAMPSTEAD, NW3 (08/18)

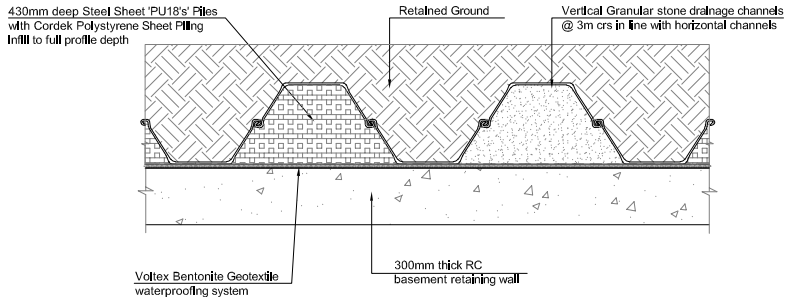


PLAN SECTION ON EXTERNAL BASEMENT WALL SHOWING SHEET PILING BUILDUP (SCALE 1:25)

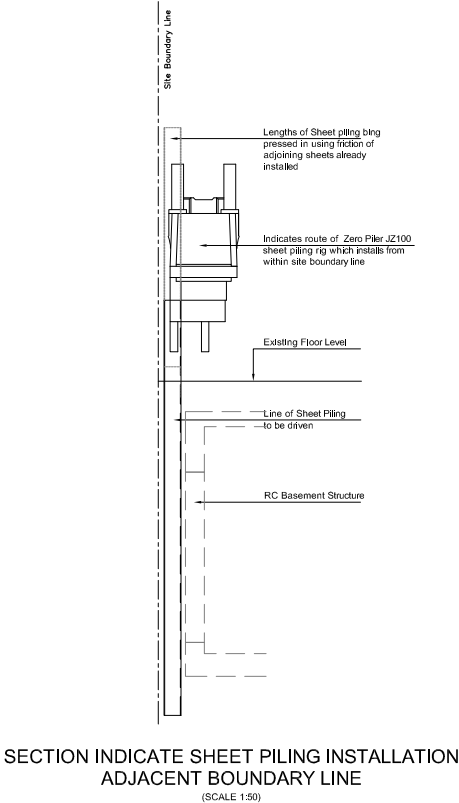

SECTION INDICATE SHEET PILING INSTALLATION ADJACENT BOUNDARY LINE (SCALE 1:50)

- NOTES:**
1. THIS DRAWING IS TO BE READ IN CONJUNCTION WITH ALL RELEVANT ARCHITECTS, ENGINEERS & SUB-CONTRACTORS DRAWINGS AND DETAILS AND THE PROJECT SPECIFICATION. WHERE ANY DISCREPANCY MAY EXIST BETWEEN THESE NOTES & THE SPECIFICATION, THE SPECIFICATION SHALL PREVAIL.
 2. ALL SETTING-OUT TO BE CHECKED AGAINST ARCHITECT'S LATEST SETTING OUT DRAWING.
 3. NO DIMENSIONS ARE TO BE SCALED FROM THIS DRAWING.
 4. NO DEVIATION MAY BE MADE FROM THE DETAILS SHOWN ON THIS DRAWING WITHOUT PRIOR AGREEMENT OF THE ENGINEERS.
 5. ANY DISCREPANCY BETWEEN THIS DRAWING AND ANY OTHER DOCUMENT SHOULD BE REFERRED IMMEDIATELY TO THE ENGINEER.
 6. ALL WORKMANSHIP, MATERIALS AND LOADINGS TO BE IN STRICT ACCORDANCE WITH THE LATEST EDITIONS OF:
 - EC0 - BASIC STRUCTURAL DESIGN
 - EC1 - ACTIONS ON STRUCTURES
 - EC2 - DESIGN OF CONCRETE STRUCTURES
 - EC3 - DESIGN OF STEEL STRUCTURES
 - EC7 - GEOTECHNICAL DESIGN
 - THE BUILDING REGULATIONS, MANUFACTURER'S SPECIFICATIONS AND RECOMMENDATIONS.

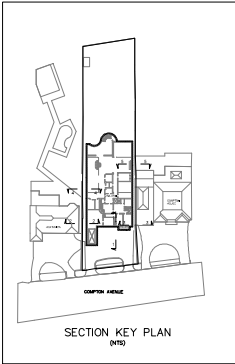

NO.	REVISION	BY	DATE

DRAWING STATUS
PLANNING STAGE

DRAWING TITLE
SECTION 1 _ 1
Adjacent Compton Avenue Boundary

PROJECT
OAKLAWN,
COMPTON AVENUE,
HIGHGATE,
LONDON, N6 4LB,

 Studio 1.08, 60 Grays Inn Road, London, WC1X 8LU, T: 020 7253 2626 E: mail@simpsoneng.com W: www.simpsoneng.com			
London, Hertley-on Thames and Gloucester			
Drawn GB	Chkd -	Scales 1:25	Date 04.12.23
Purpose of Issue ISSUED FOR PLANNING			
Project Number P23-1102	Drawing Number SK03	Revision P1	