




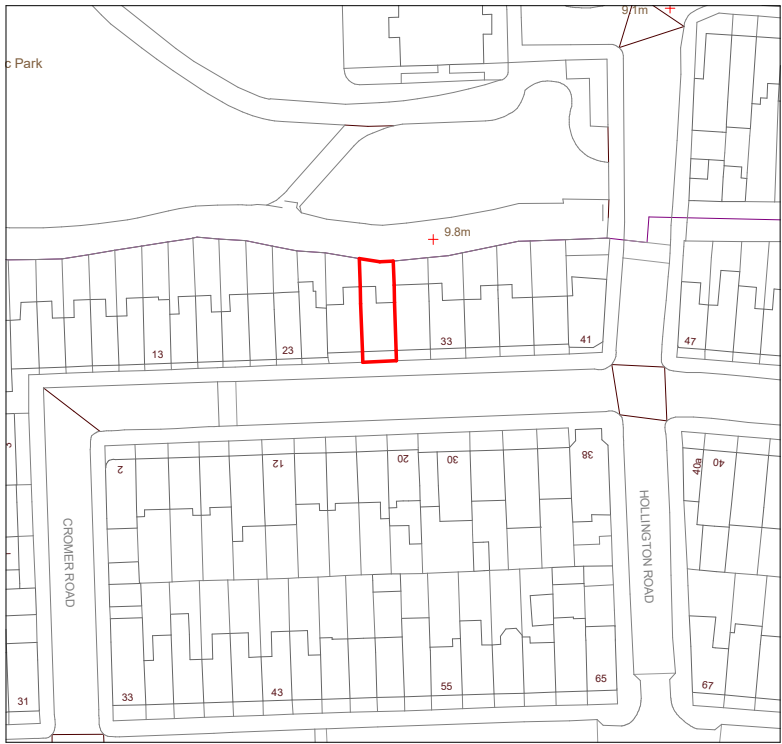


Location Map
1 : 1250

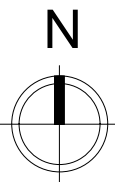


Block Plan
1 : 500

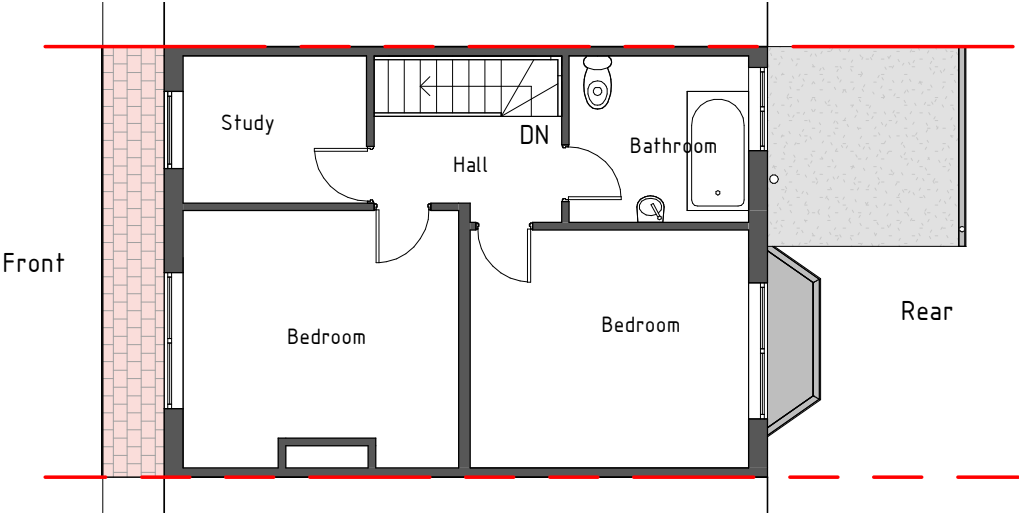


Existing First Floor
1 : 100

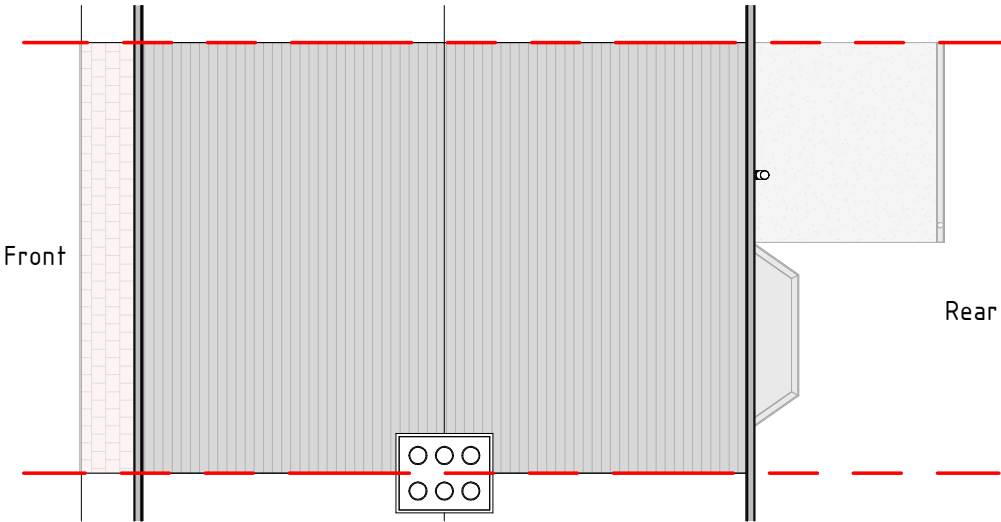

Existing Roof Plan
1 : 100

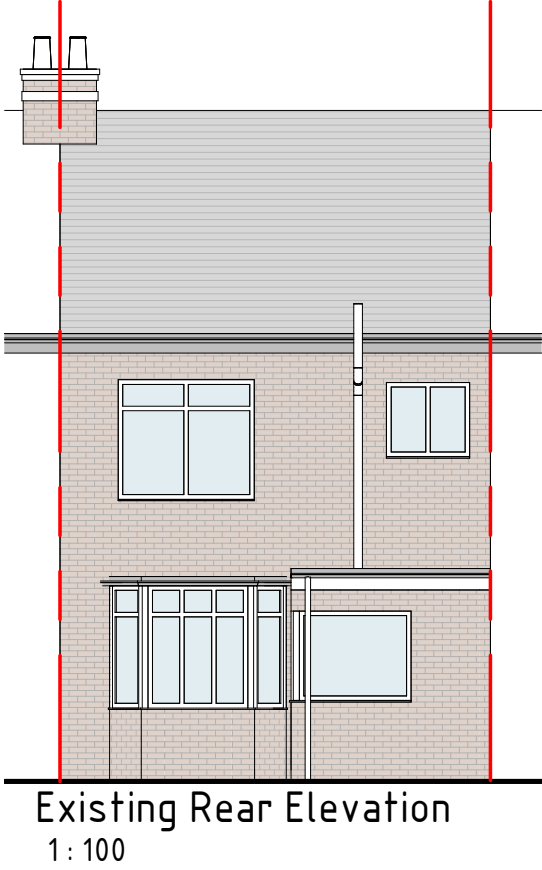

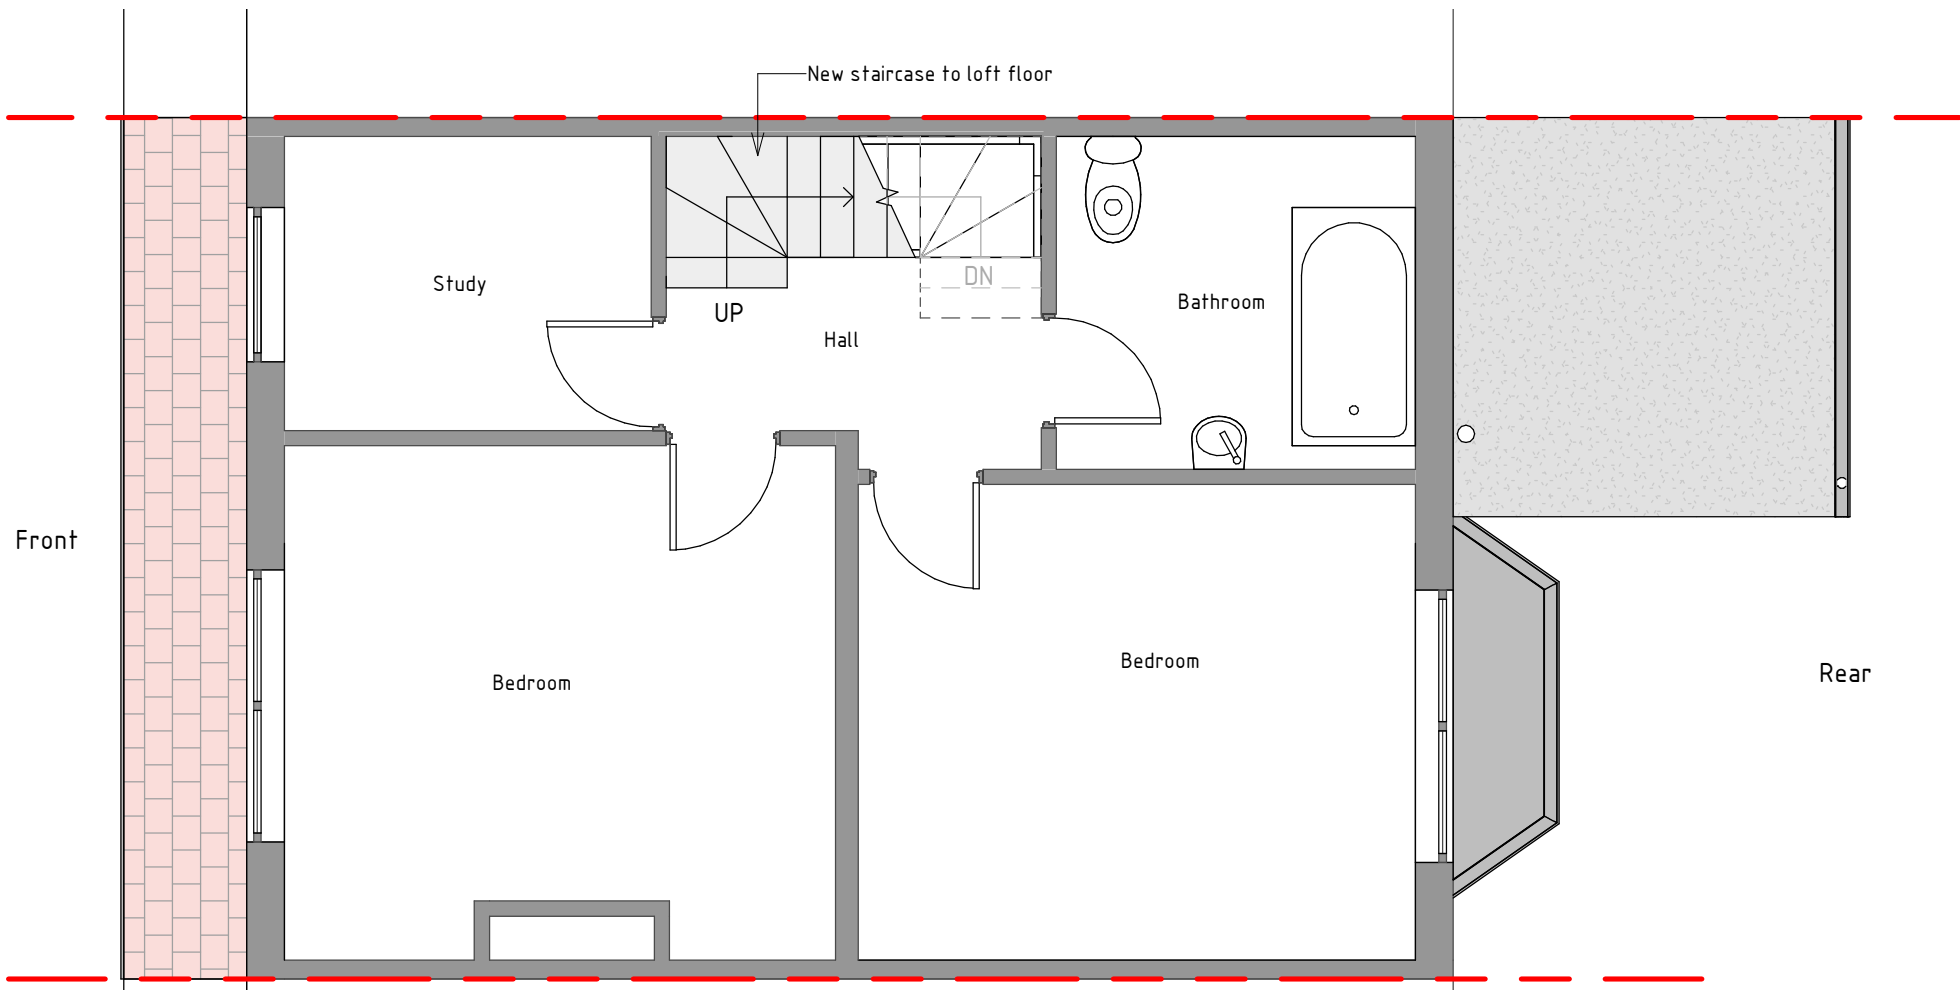


Proposed First Floor
1: 50



Drawings to be read in conjunction with all relevant documentation. Do not scale from this drawing. All written dimensions to be checked on site before work commences. Discrepancies, where identified, must be reported to Divi-Design.

This drawing may be copied by an authorised officer of the Local Authority with the sole purpose to assist in the determination of Planning or Building Regulations application and may not be used for any other purpose unless otherwise agreed in writing.

Purpose: Planning	Description	Sheet Name	Project No:	Sheet No:	Contact info:
Scale: 1 : 50 @A3 Date: Nov 2023	Proposed rear dormer loft extension at 29 Rosebery Avenue, N17 9RY	Proposed Plan	23539	PL04	e-mail: info@divi-design.co.uk tel: 0203 488 2828 web: www.divi-design.co.uk 124 City Road London, EC1V 2NX

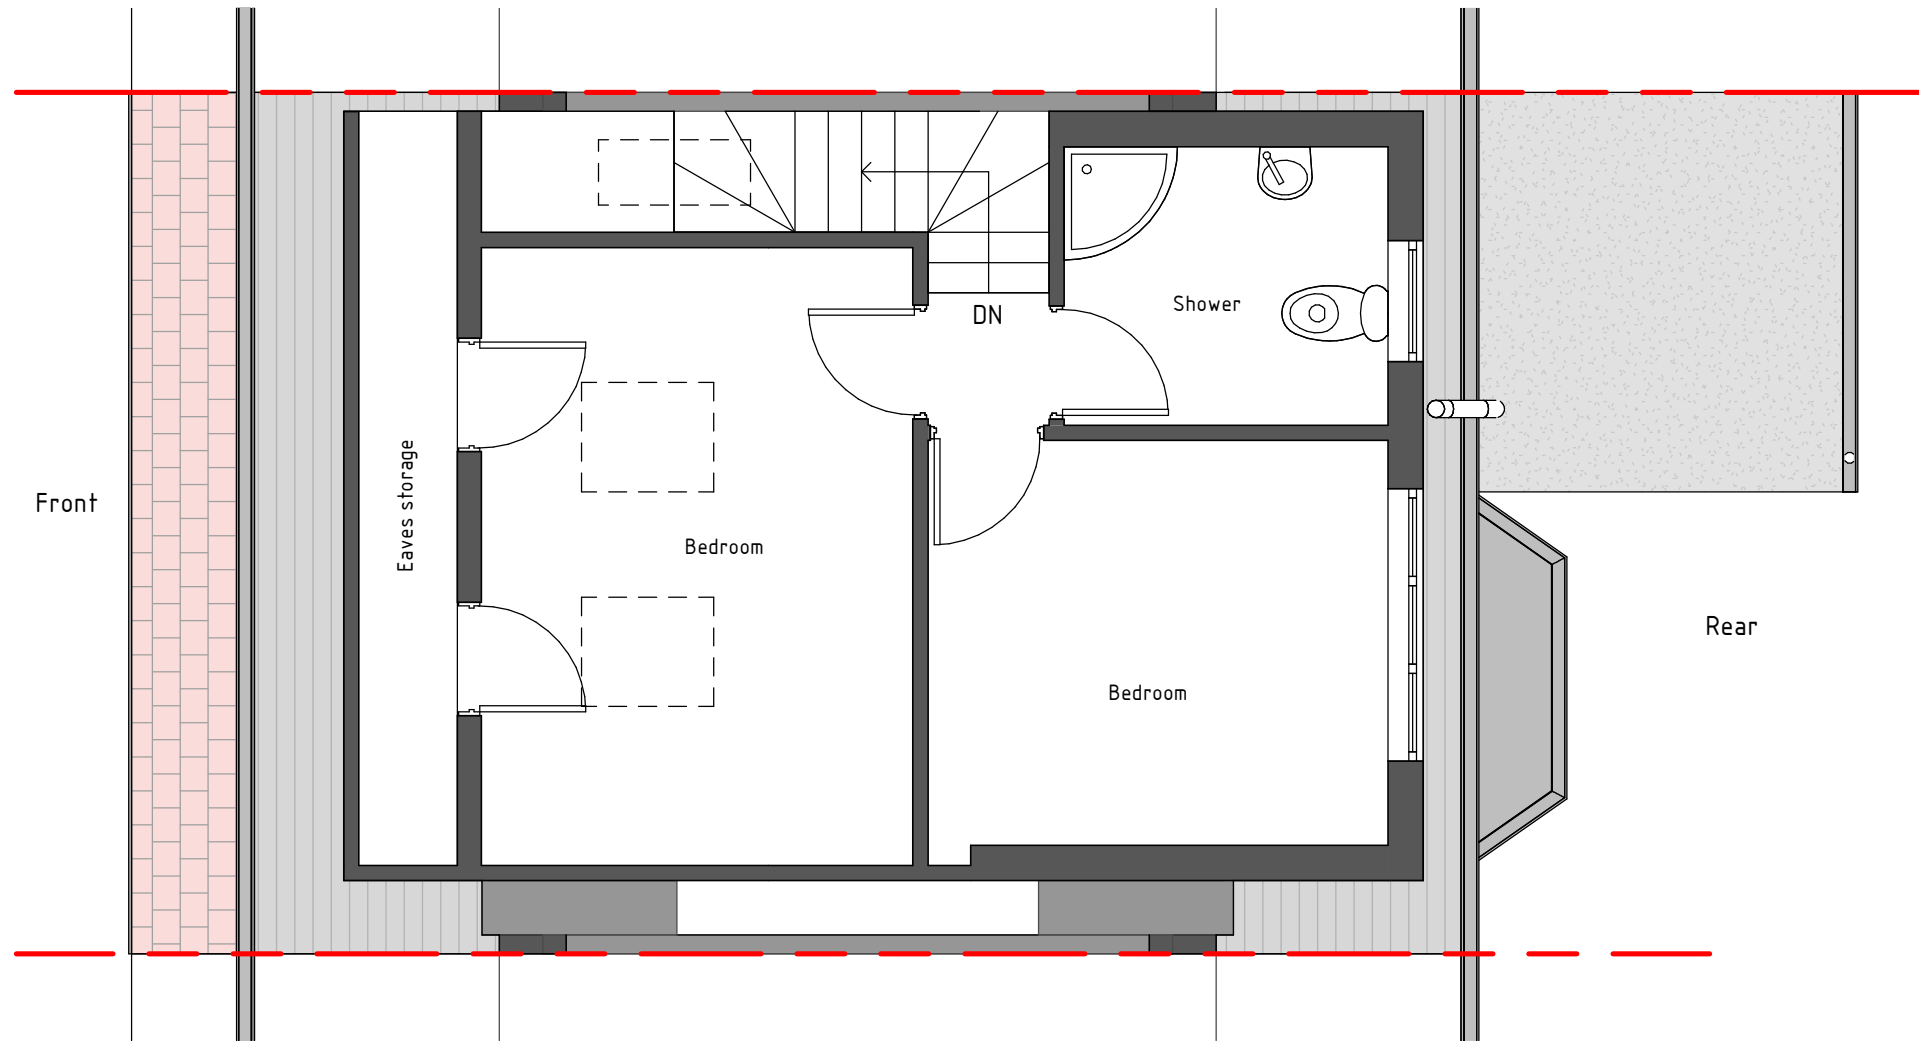


Proposed Second Floor
1: 50





Proposed Side Elevation
1 : 100

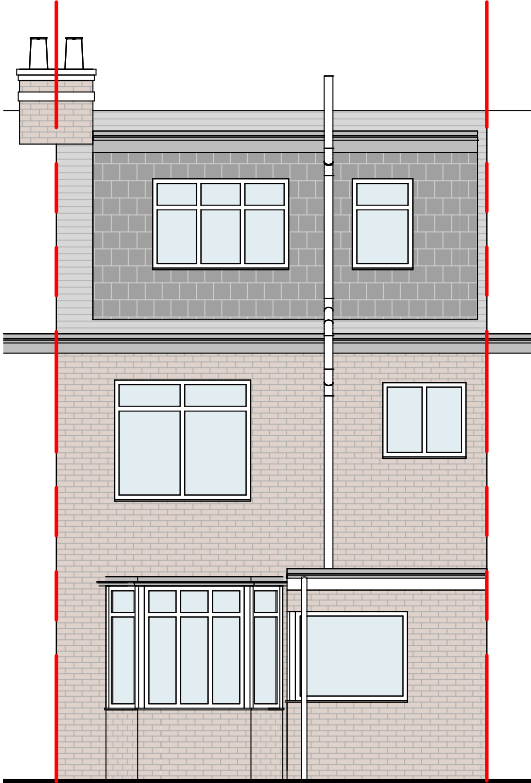

Proposed Rear Elevation
1 : 100