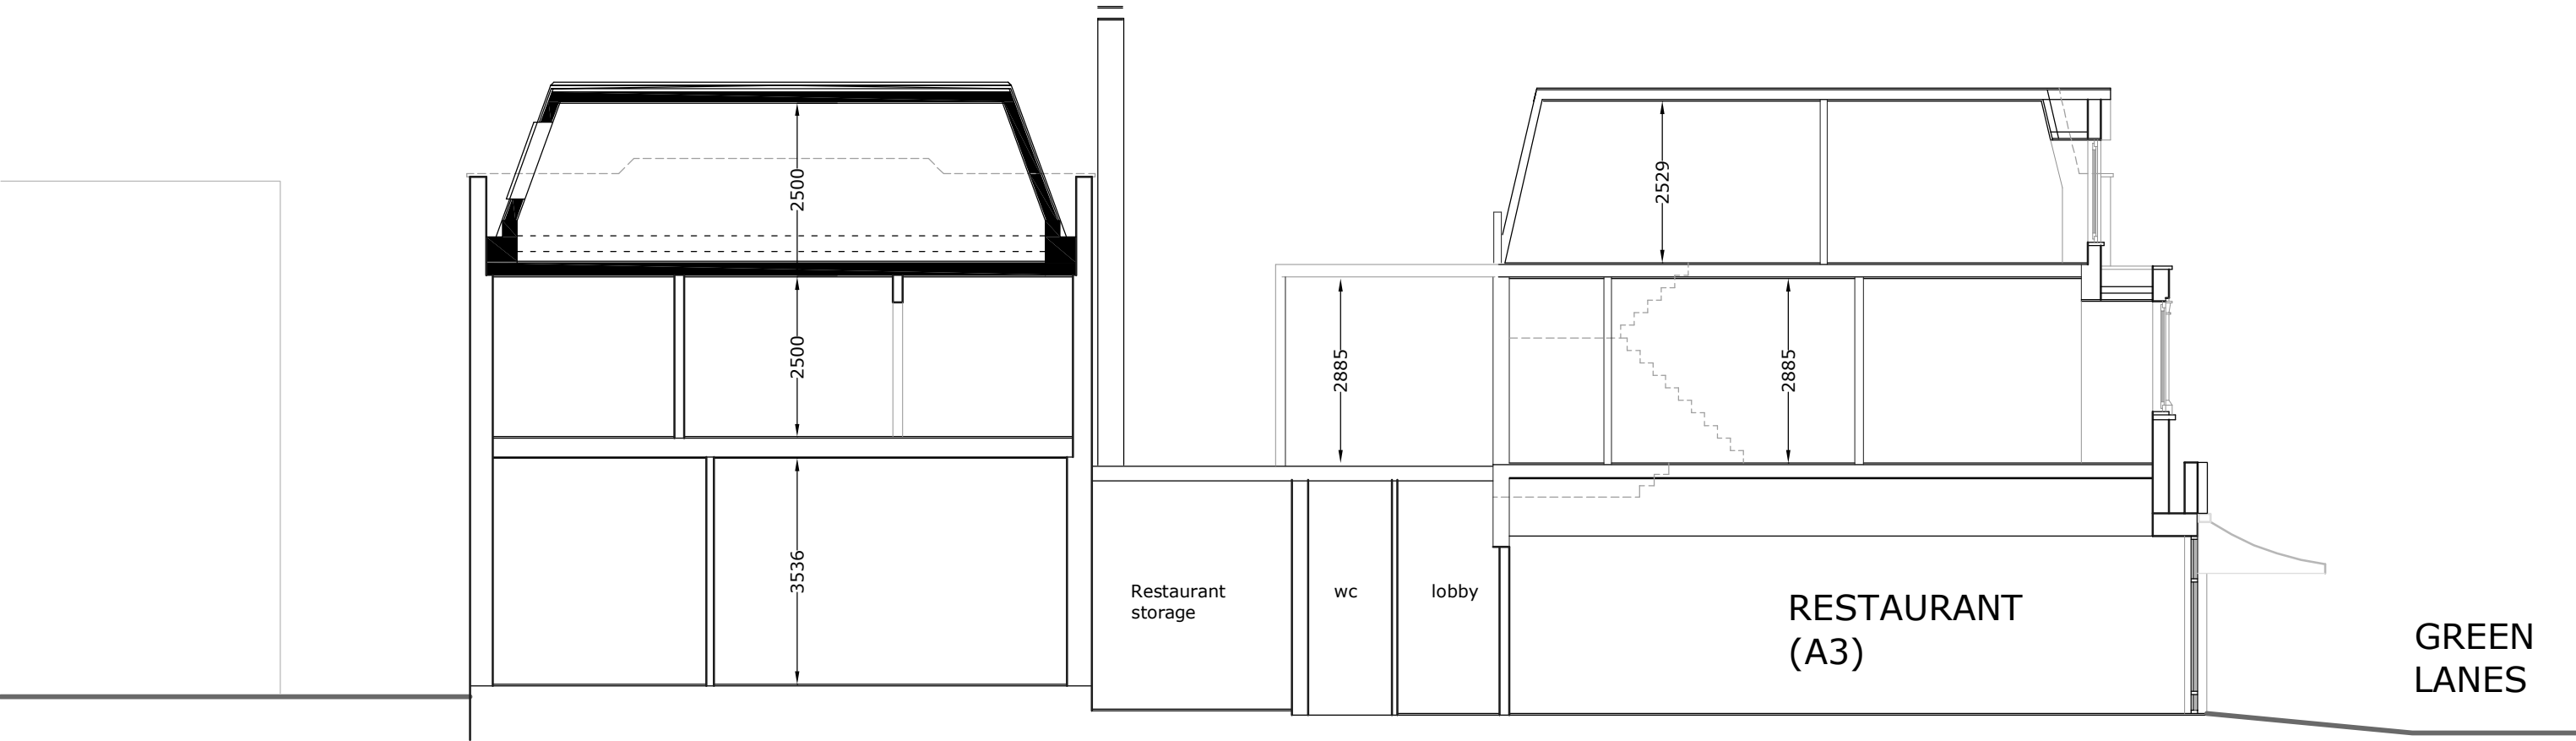


Paragon Design & Build Limited Registered Address: 55 Oakdale Southgate N14 5RG London United Kingdom	Project Site: 595 -597 Green Lanes, London, N8 0RE Drawing: Proposed Section Scale: 1/100 @ A3 Drawing No: MD15-03	
--	--	--