



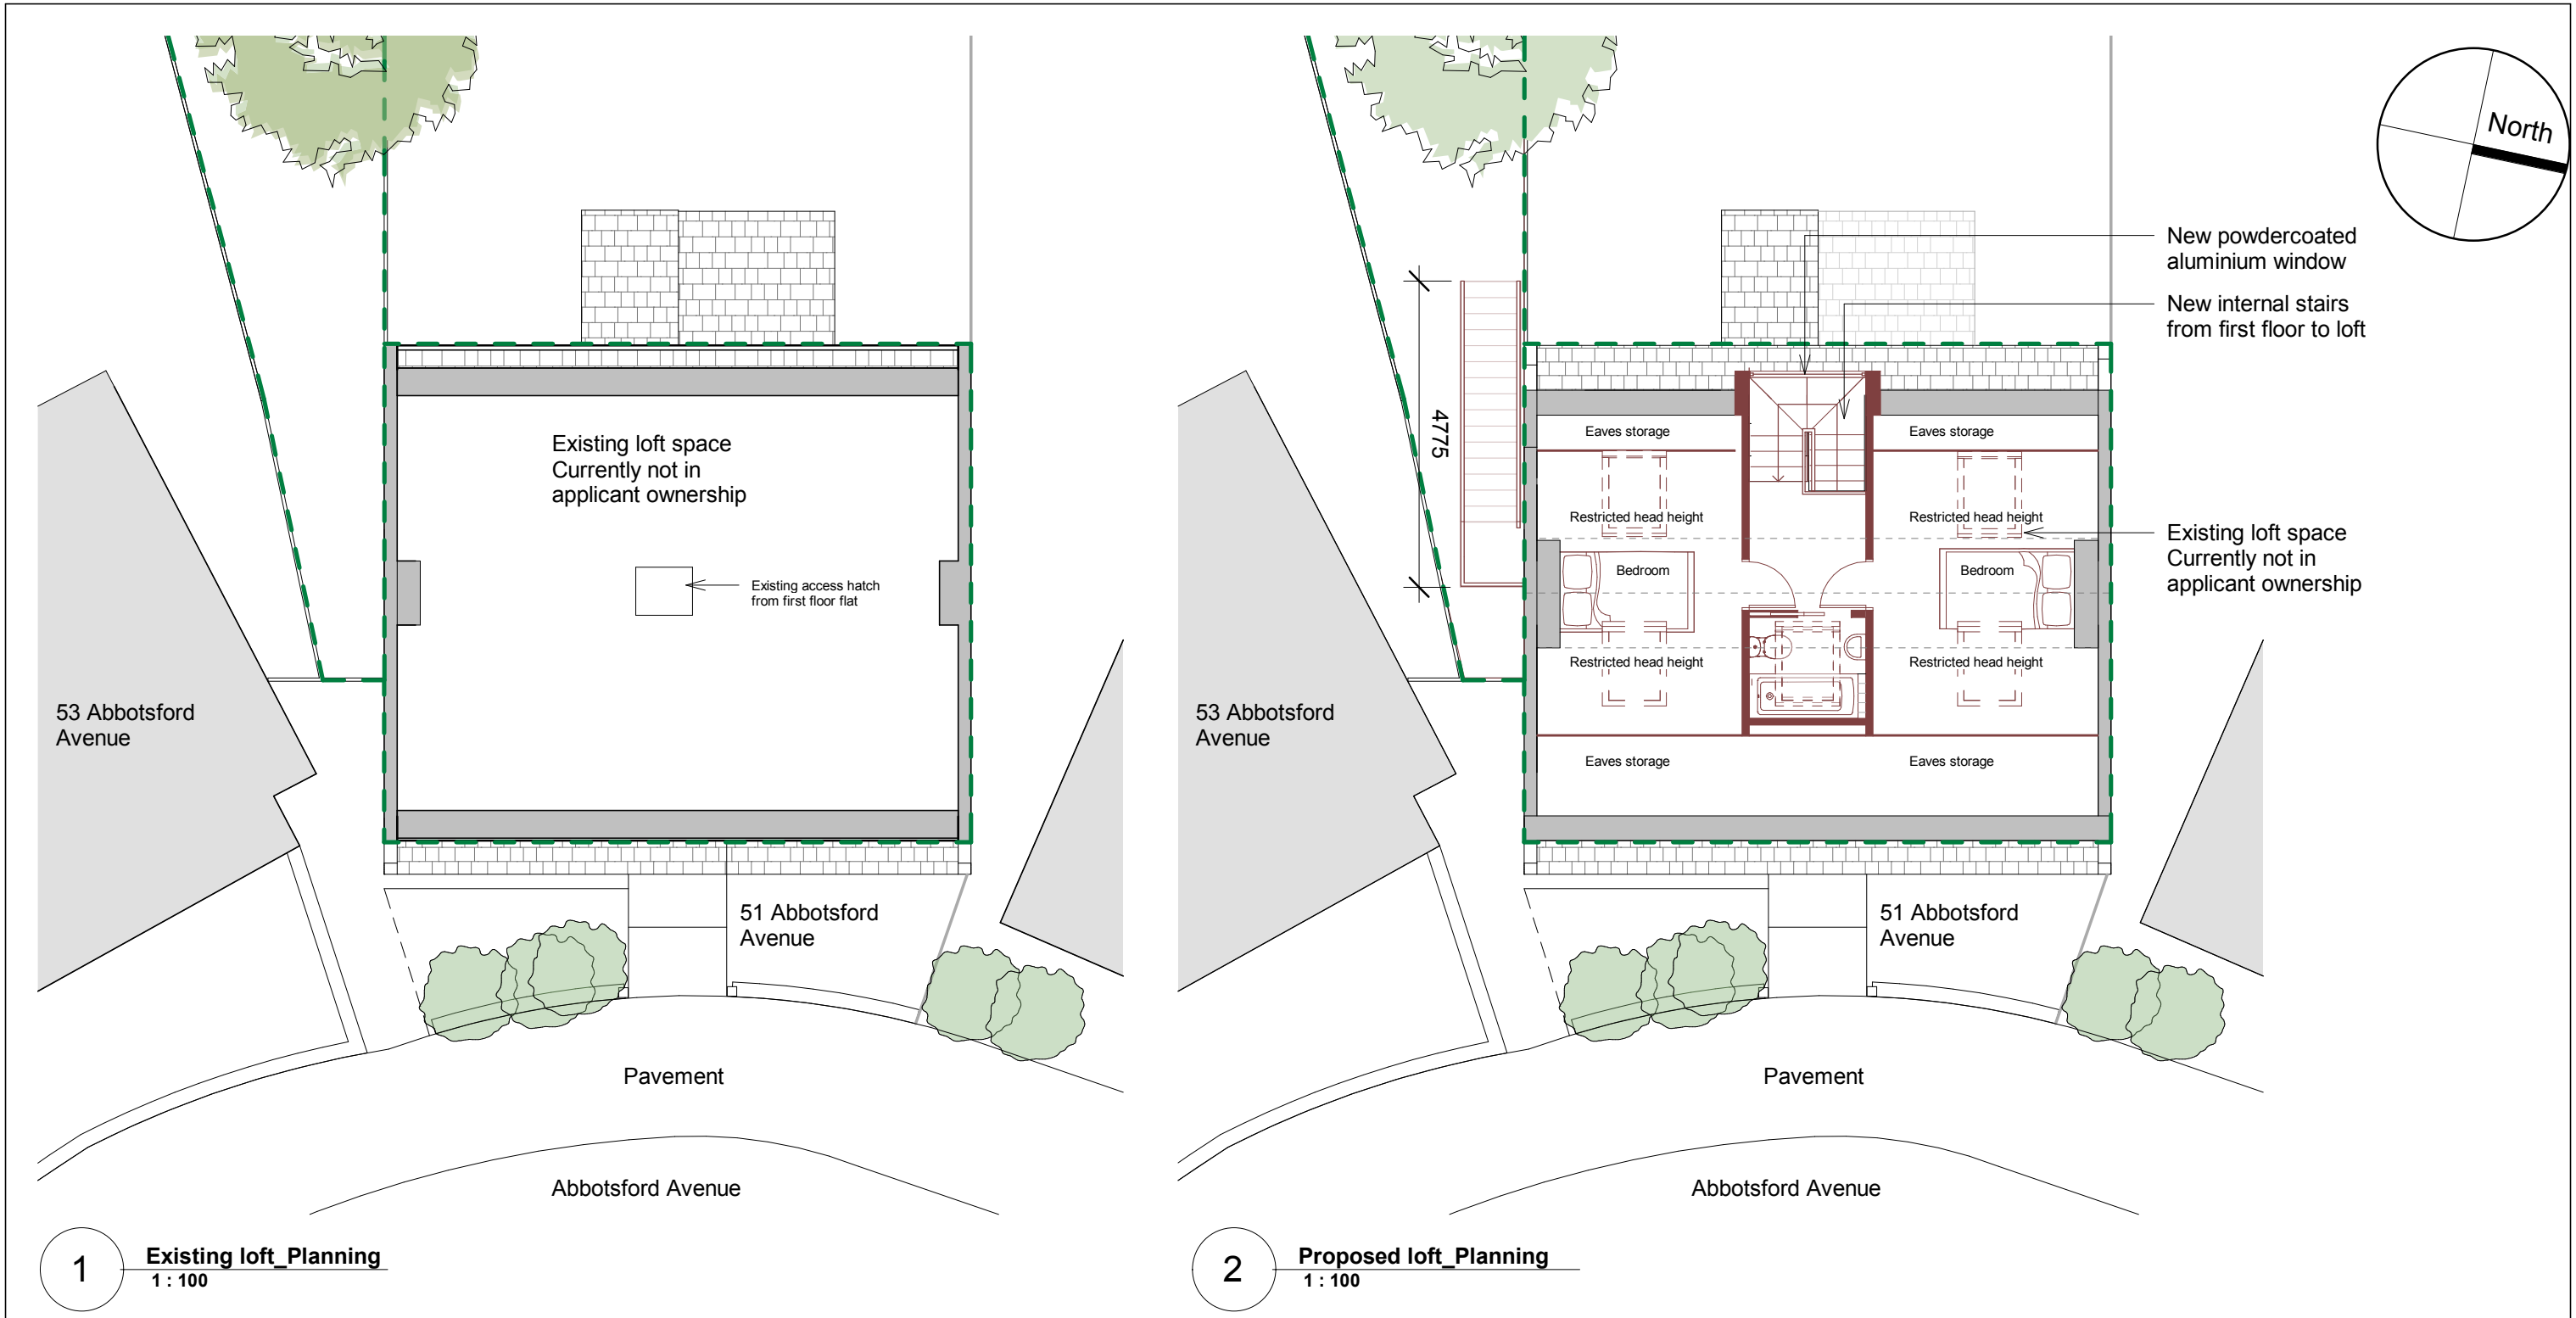

NOTES:

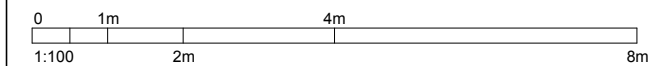

LEGEND

- Area of proposal
- Existing structure
- Proposed elements

Significant dimension located at proposed external stairs

01	First Issue	17/12/2023
Rev. No.	Revision Description	Date
Revisions		

Issue Status			
Planning			
Project			
First Floor Flat 51 Abbotsford Avenue			
Drawing Title			
Existing and Proposed Loft Plan			
Drawn	Date	Scale @ A3	Project No.
SC	22/10/2023	1 : 100	C1015
Drawing No.			Rev.
51ABT-SC-DR-A-1004			P01