Site Block Plan

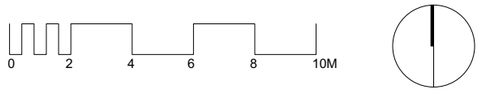

Proposed

942.230.A

111 Chesterfield Gardens

111 Chesterfield Gardens, London,

Drawn By	LJH
Scale	1:200@A3
Status	Planning
Project Stage	Scheme

Issue	Notes	Date
A	For planning application	20/12/2023

Paul Archer Design Ltd

Unit D204 Lana House 116 Commercial Street London E1 6NF Tel. 020 3668 2668

www.paularcherdesign.co.uk

New side wall to be extended on boundary line

New extension to be extended by 1.9m

1900mm

113 Chesterfield Gardens (not surveyed)

assumed boundary line

Side Elevation 02

Side Elevation 02

Hallway

Kitchen

Utility

W/C

Living room

A

A

skylight above

skylight above

Side Elevation 01

Side Elevation 01

Existing side wall to be extended on boundary line

Roof above

109 Chesterfield Gardens (not surveyed)

assumed boundary line

Ground Floor Plan

0 1 2 3 4 5 M

Proposed

942.231.A

111 Chesterfield Gardens

111 Chesterfield Gardens, London,

Drawn By	LJH
Scale	1:50@A3
Status	Planning
Project Stage	Scheme

Issue	Notes	Date
A	For planning application	20/12/2023

Paul Archer Design Ltd

Unit D204 Lana House 116 Commercial Street London E1 6NF Tel. 020 3668 2668

www.paularcherdesign.co.uk

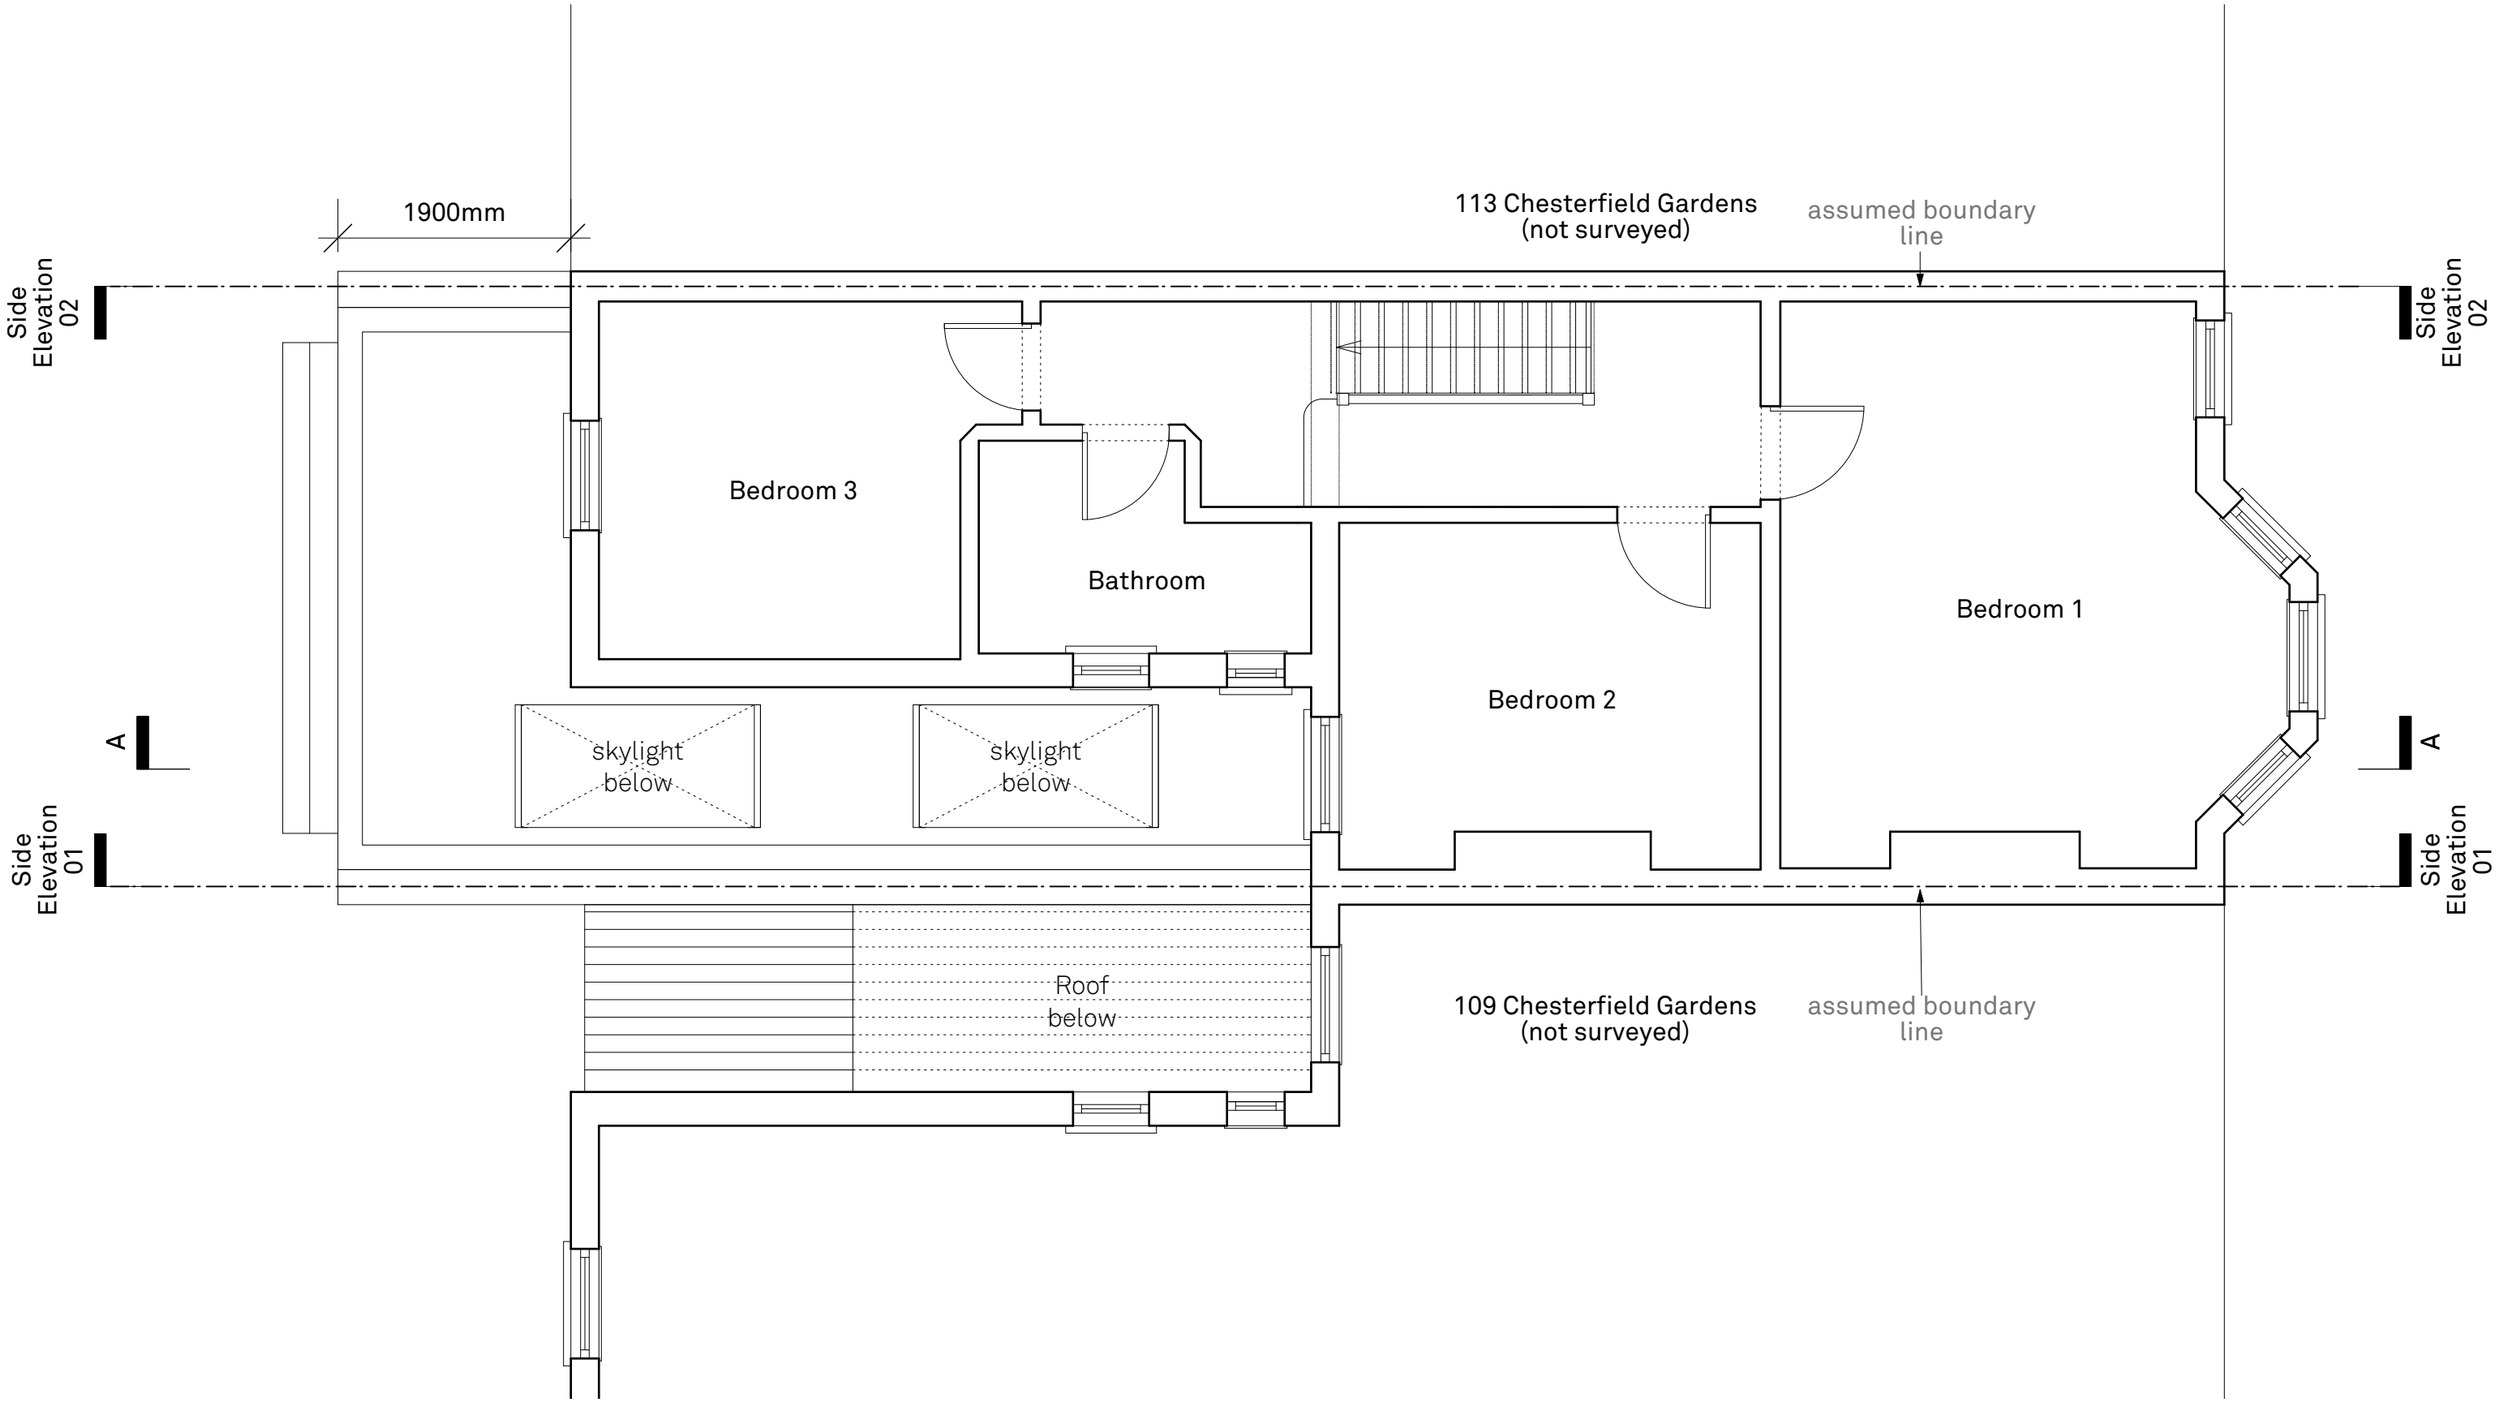

First Floor Plan

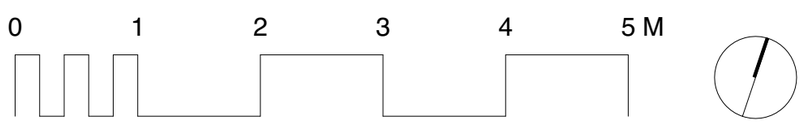

Proposed

111 Chesterfield Gardens

111 Chesterfield Gardens, London,

Drawn By	LJH
Scale	1:50@A3
Status	Planning
Project Stage	Scheme

Issue	Notes	Date
A	For planning application	20/12/2023

942.232.A

Paul Archer Design Ltd

Unit D204 Lana House 116 Commercial Street London E1 6NF Tel. 020 3668 2668

www.paularcherdesign.co.uk

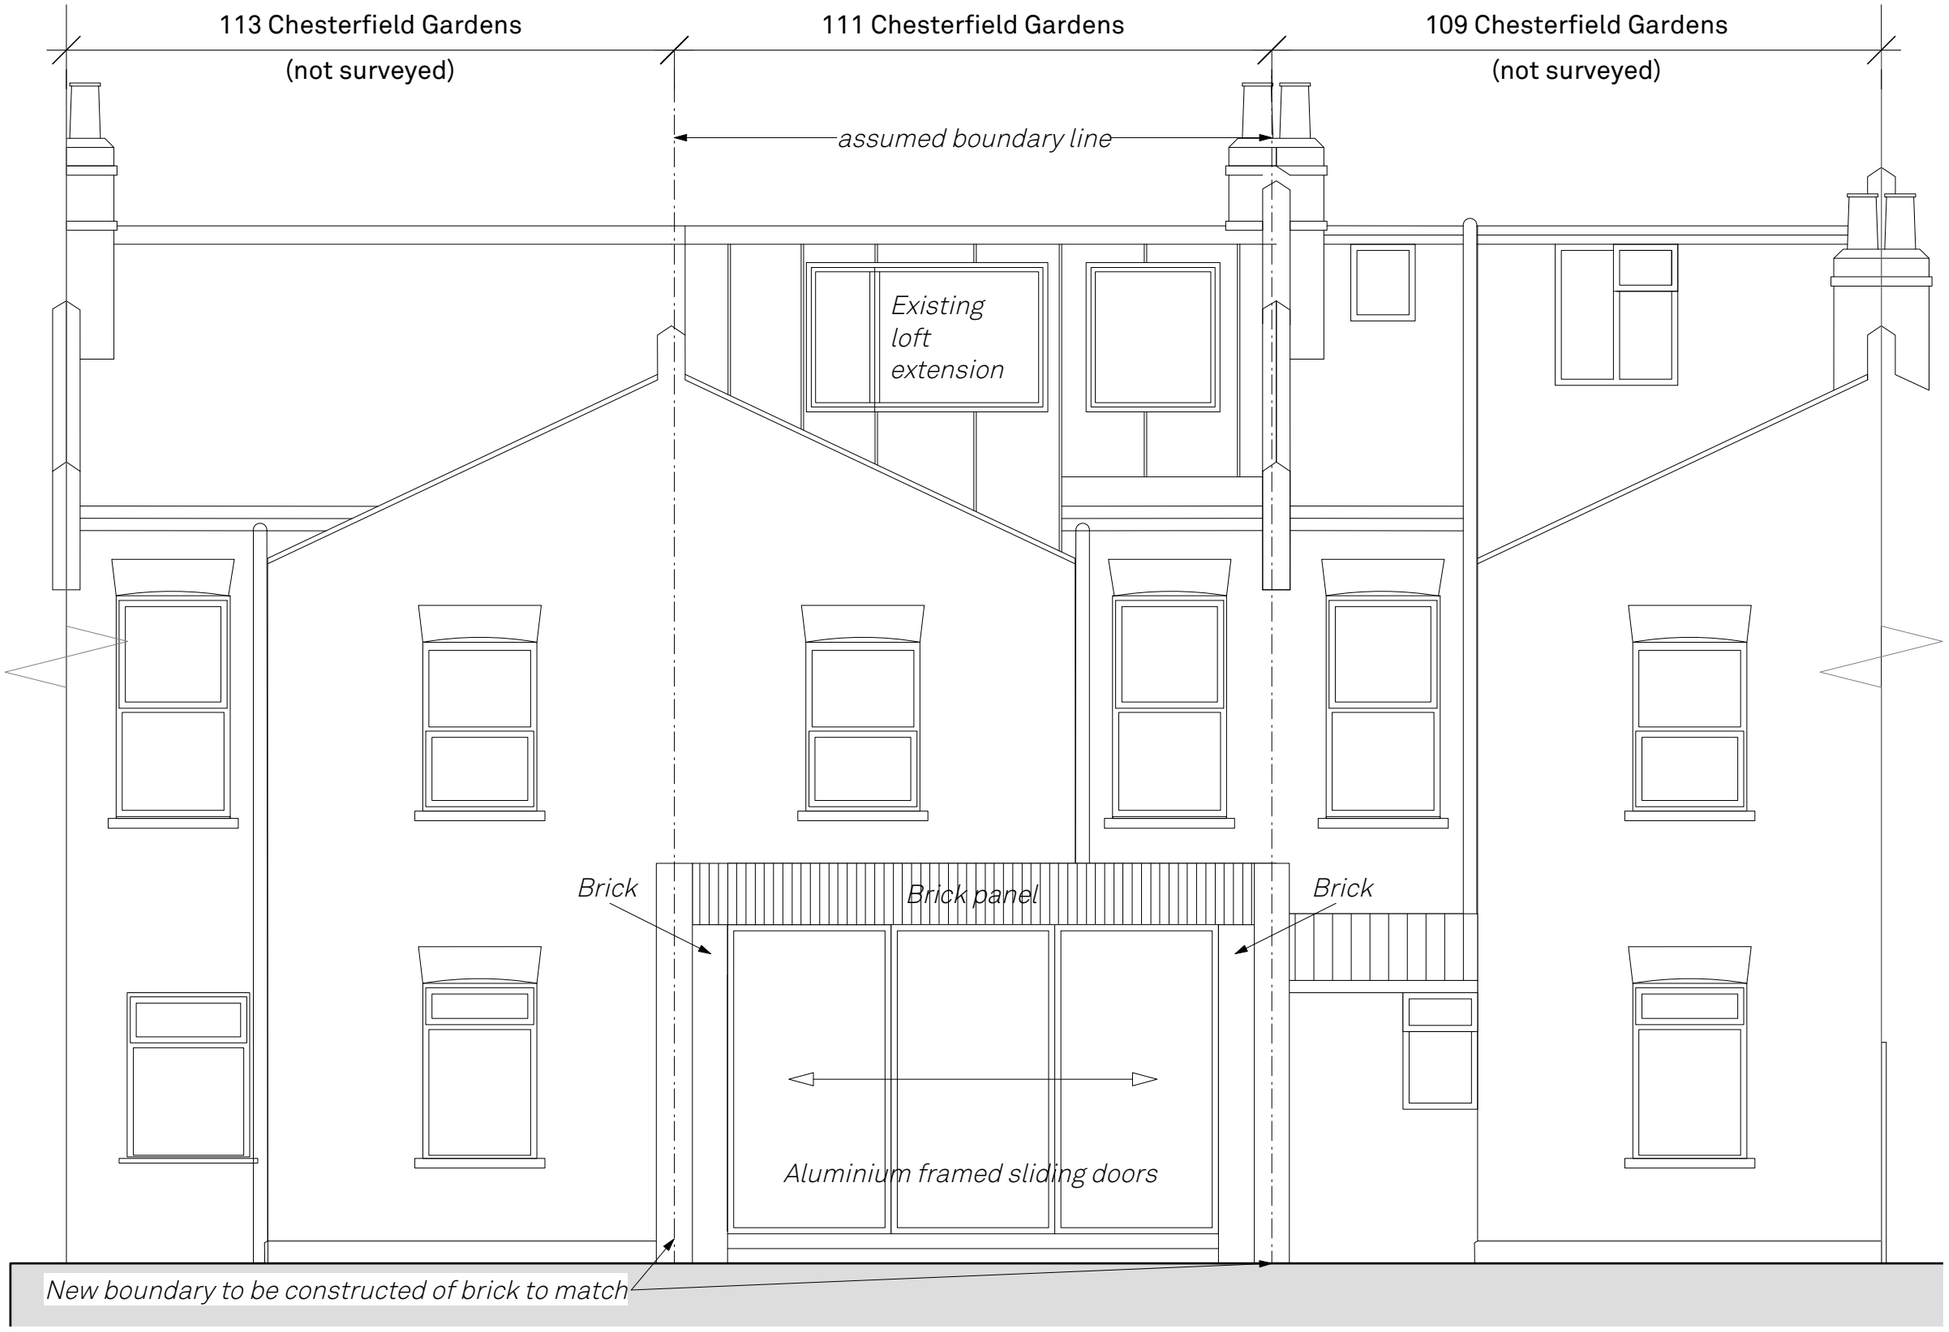

Rear Elevation

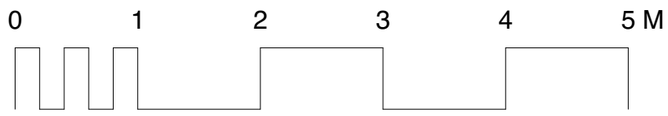

Proposed

111 Chesterfield Gardens

111 Chesterfield Gardens, London,

Drawn By	LJH
Scale	1:50@A3
Status	Planning
Project Stage	Scheme

Issue	Notes	Date
A	For planning application	20/12/2023

942.235.A

Paul Archer Design Ltd

Unit D204 Lana House 116 Commercial Street London E1 6NF Tel. 020 3668 2668

www.paularcherdesign.co.uk

Side Elevation 01

0 1 2 3 4 5 M

Proposed

111 Chesterfield Gardens

111 Chesterfield Gardens, London,

Drawn By	LJH
Scale	1:50@A3
Status	Planning
Project Stage	Scheme

Issue	Notes	Date
A	For planning application	20/12/2023

942.237.A

Paul Archer Design Ltd

Unit D204 Lana House 116 Commercial Street London E1 6NF Tel. 020 3668 2668

www.paularcherdesign.co.uk

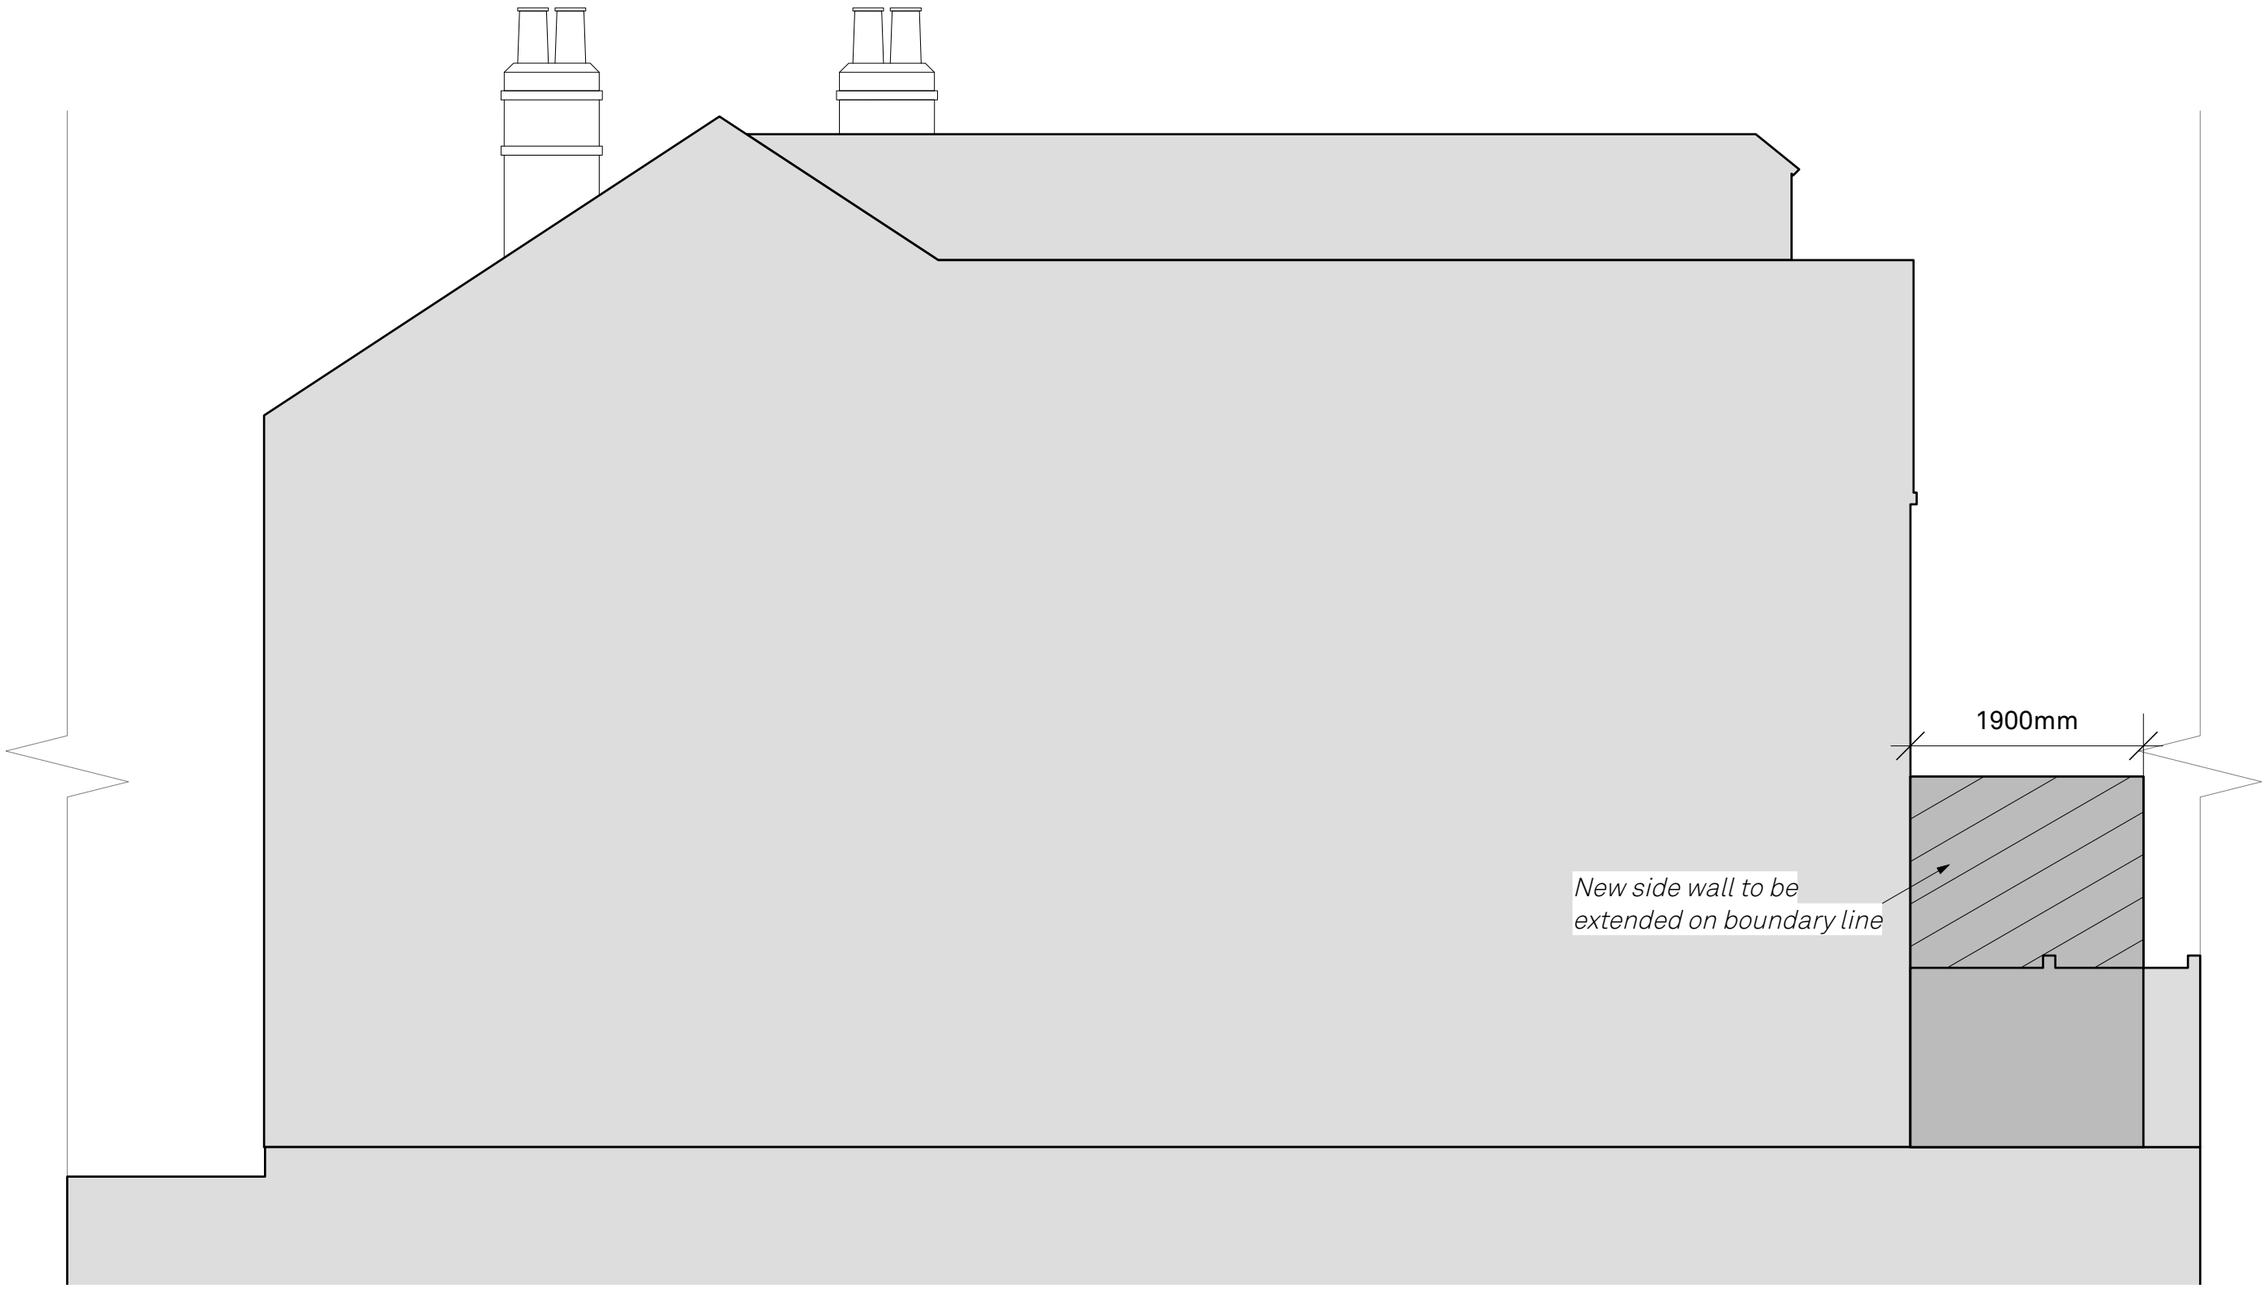

Side Elevation 02

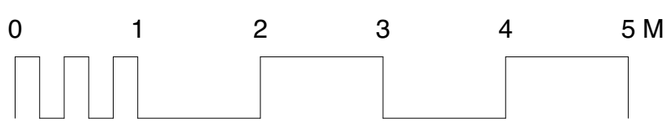

Proposed

111 Chesterfield Gardens

111 Chesterfield Gardens, London,

Drawn By	LJH
Scale	1:50@A3
Status	Planning
Project Stage	Scheme

Issue	Notes	Date
A	For planning application	20/12/2023

942.238.A

Paul Archer Design Ltd

Unit D204 Lana House 116 Commercial Street London E1 6NF Tel. 020 3668 2668

www.paularcherdesign.co.uk

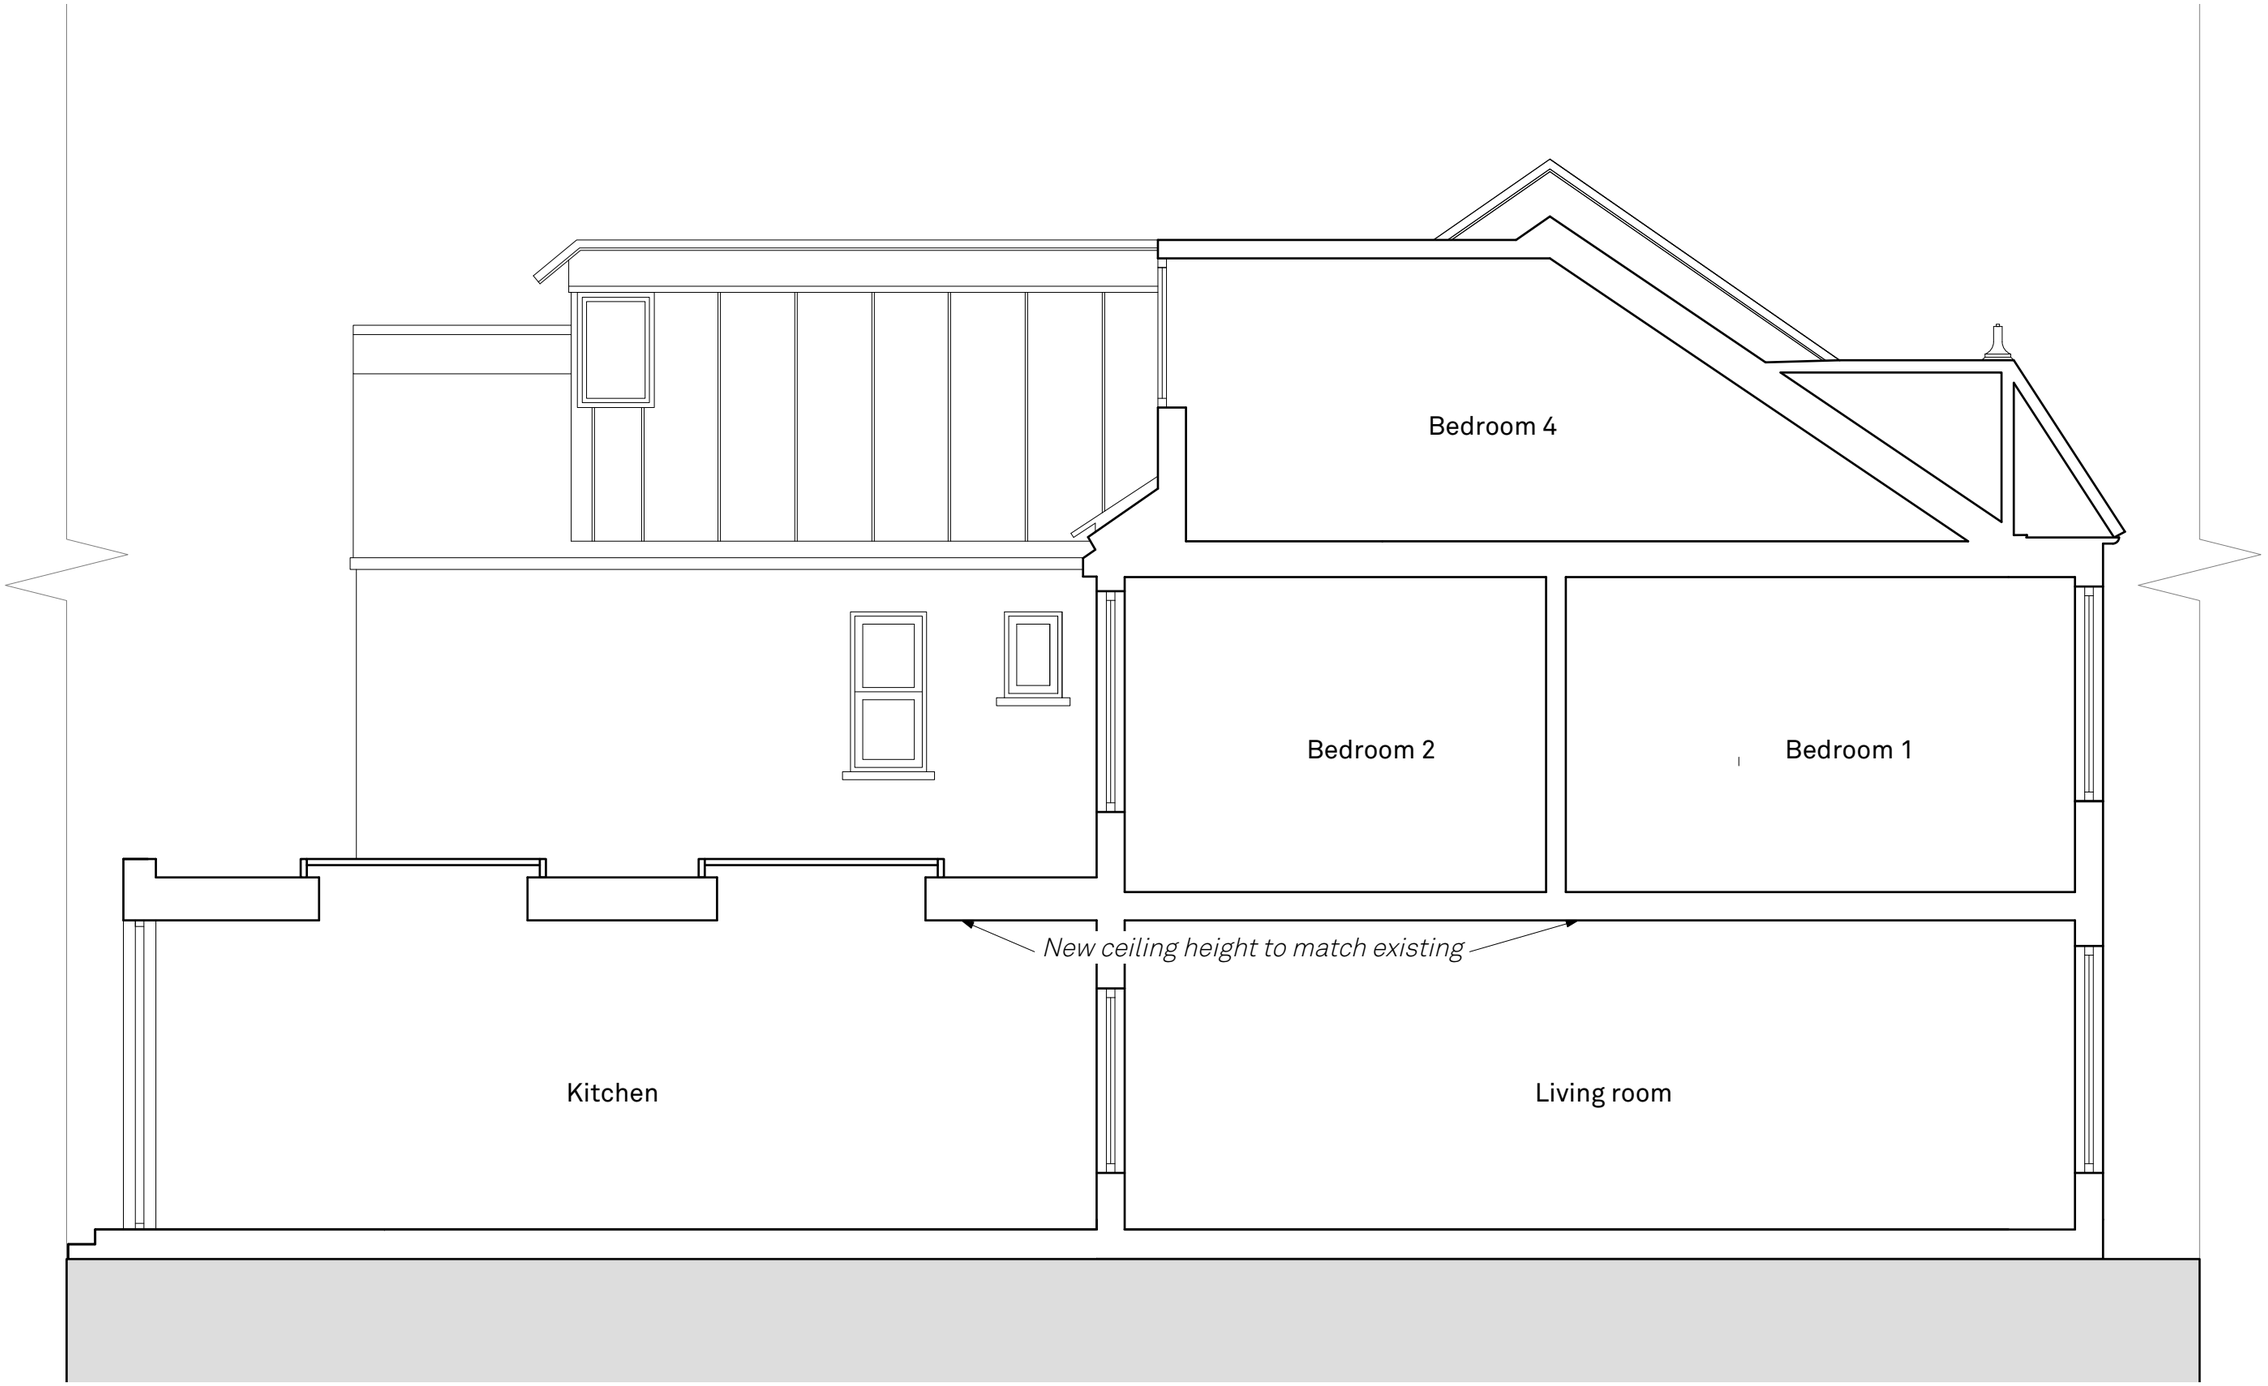

Section A-A

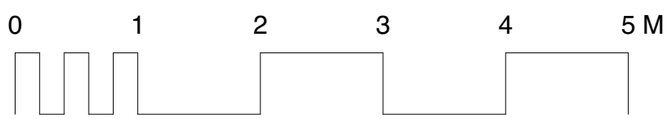

Proposed

111 Chesterfield Gardens

111 Chesterfield Gardens, London,

Drawn By	LJH
Scale	1:50@A3
Status	Planning
Project Stage	Scheme

Issue	Notes	Date
A	For planning application	20/12/2023

942.239.A

Paul Archer Design Ltd

Unit D204 Lana House 116 Commercial Street London E1 6NF Tel. 020 3668 2668

www.paularcherdesign.co.uk