
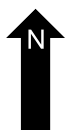
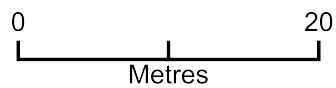


1 drylands road N8 9HN

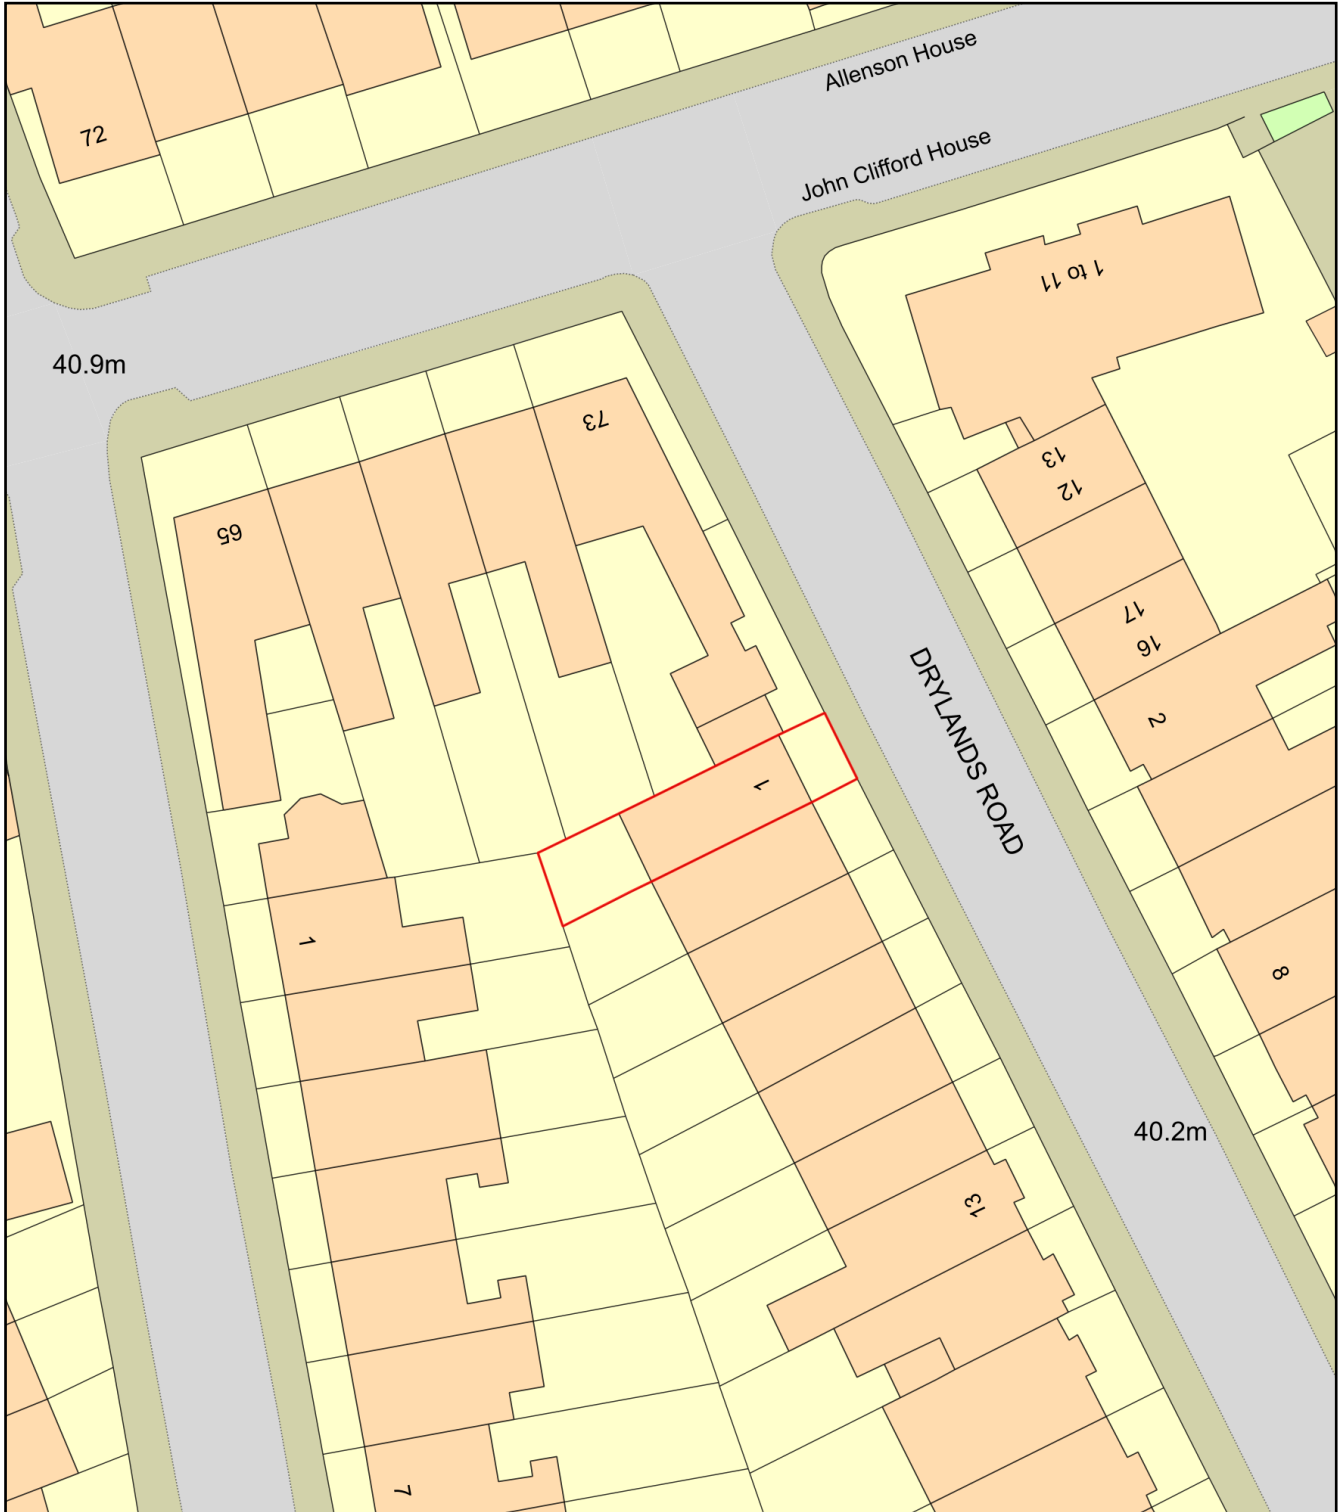

Plan Produced for: Matthew Cumming - Agent

Date Produced: 20 Dec 2023

Plan Reference Number: TQRQM23354114143500

Scale: 1:500 @ A4