


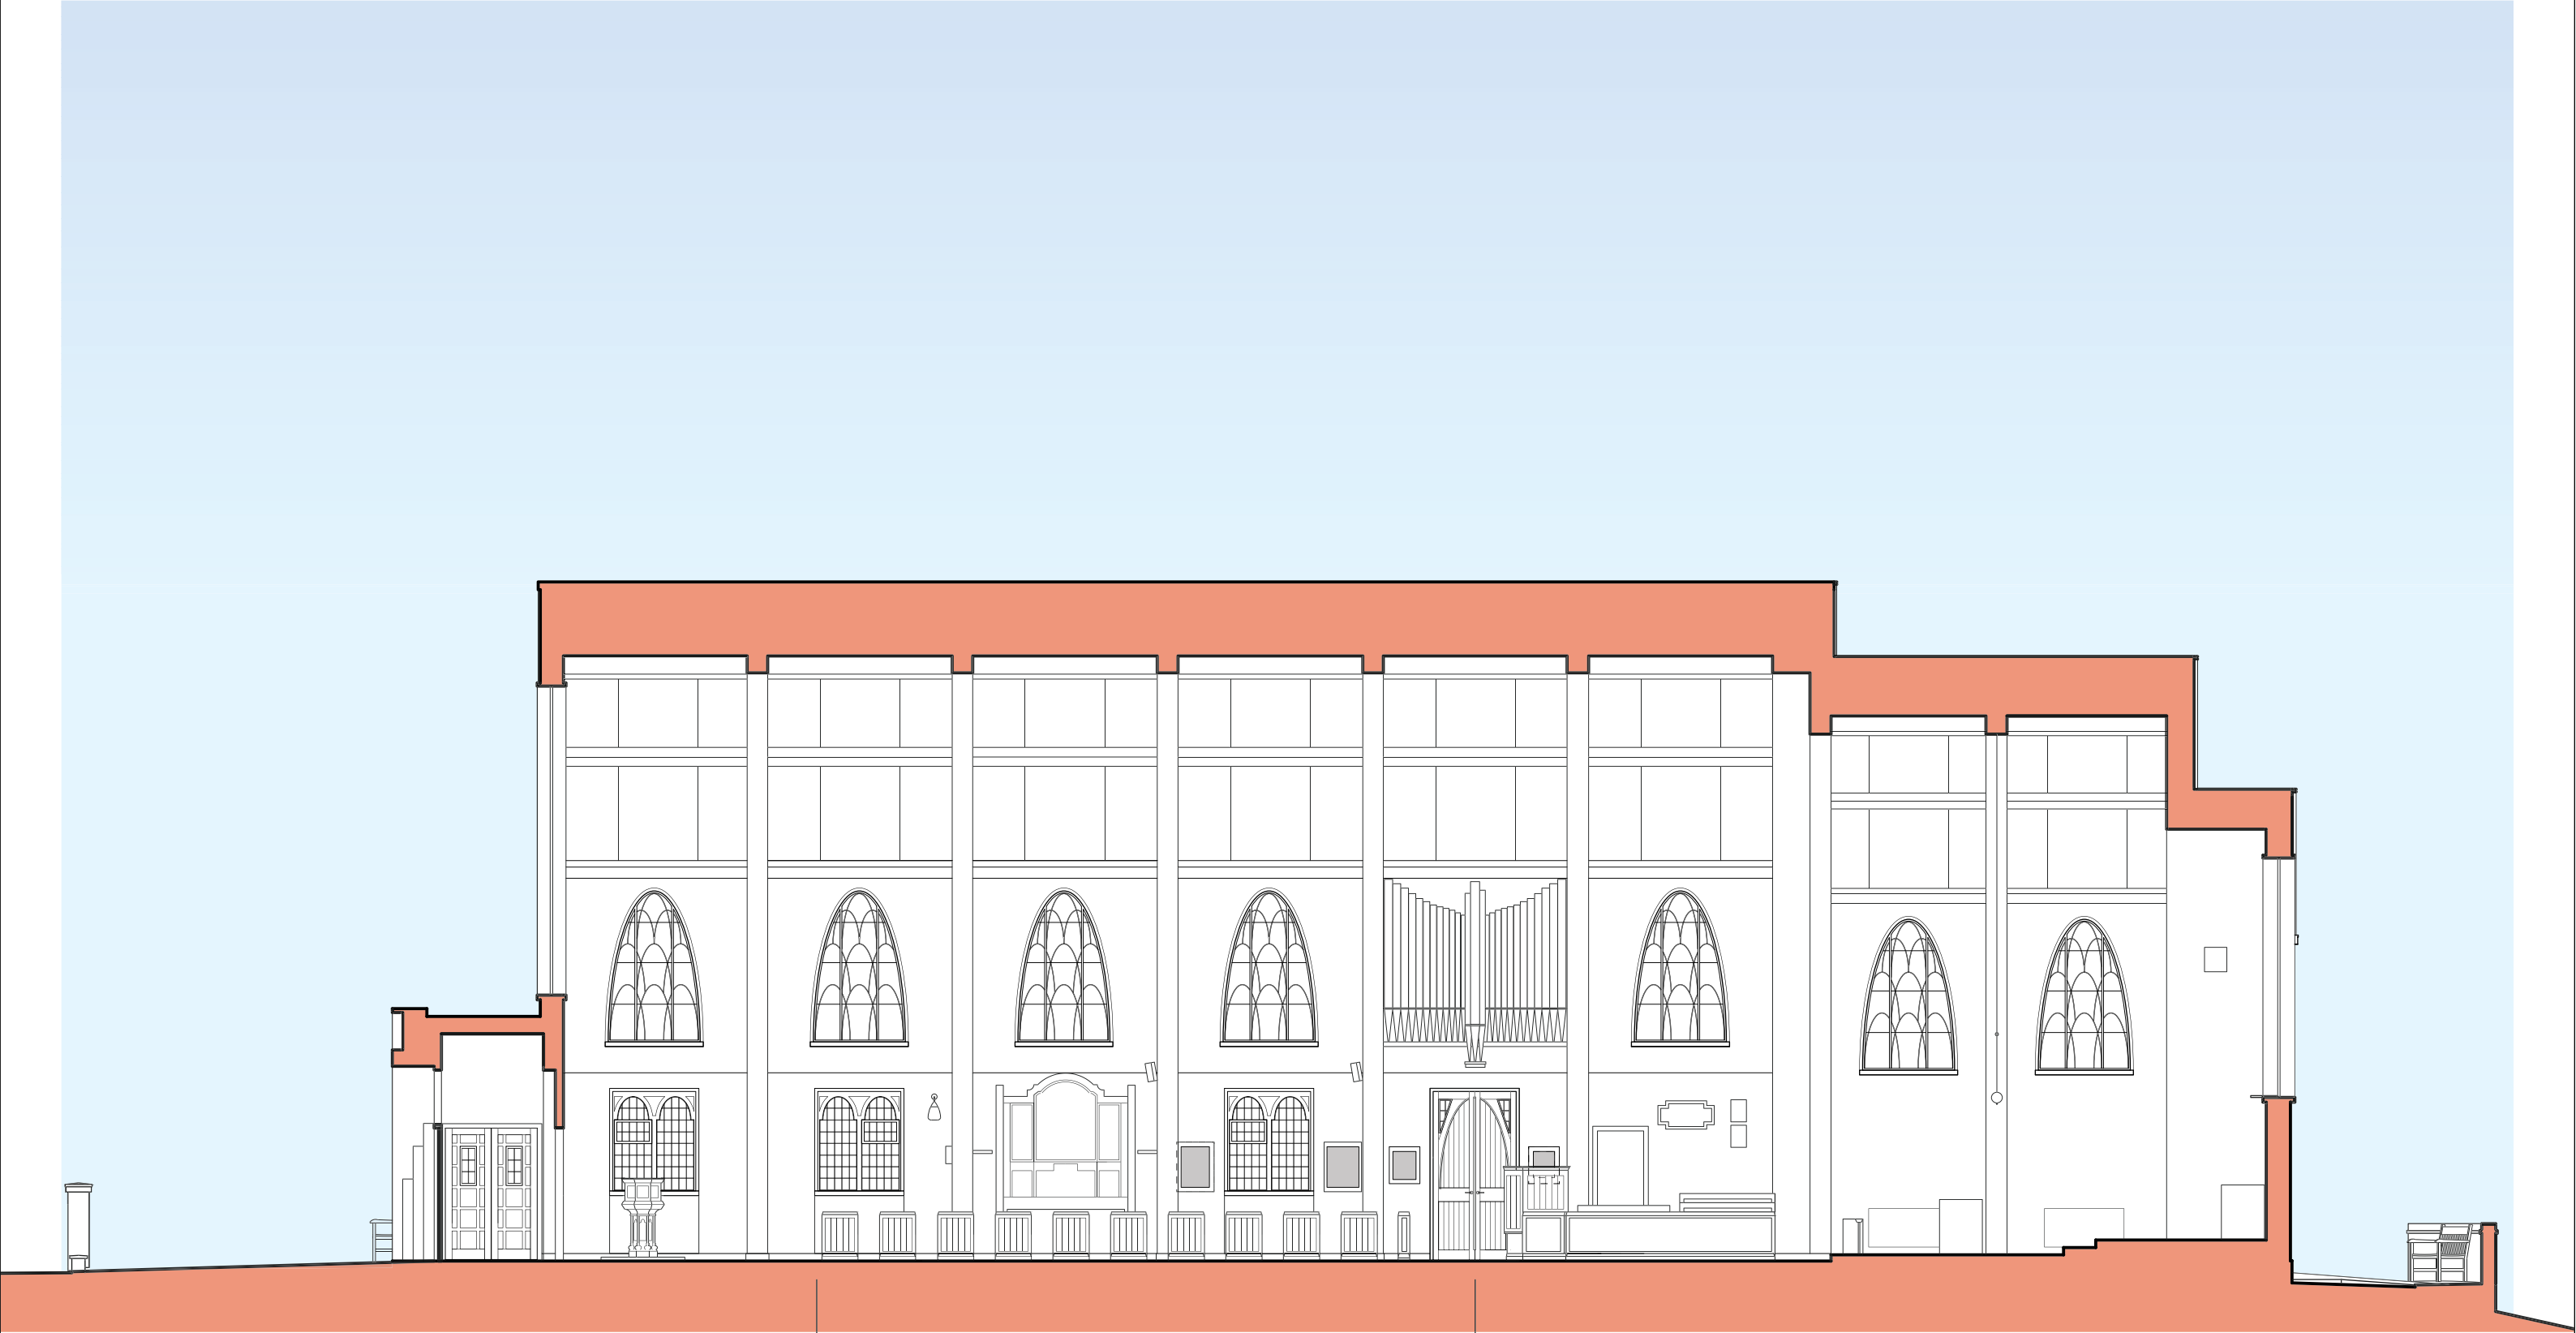

Section B

*Existing memorials
set in shallow lined
recesses within in-
sulated dry-lining*

Section C

*Window removed and new
2-leaf inward-opening doors
inserted to access gardens*