



Brick on edge coping detail

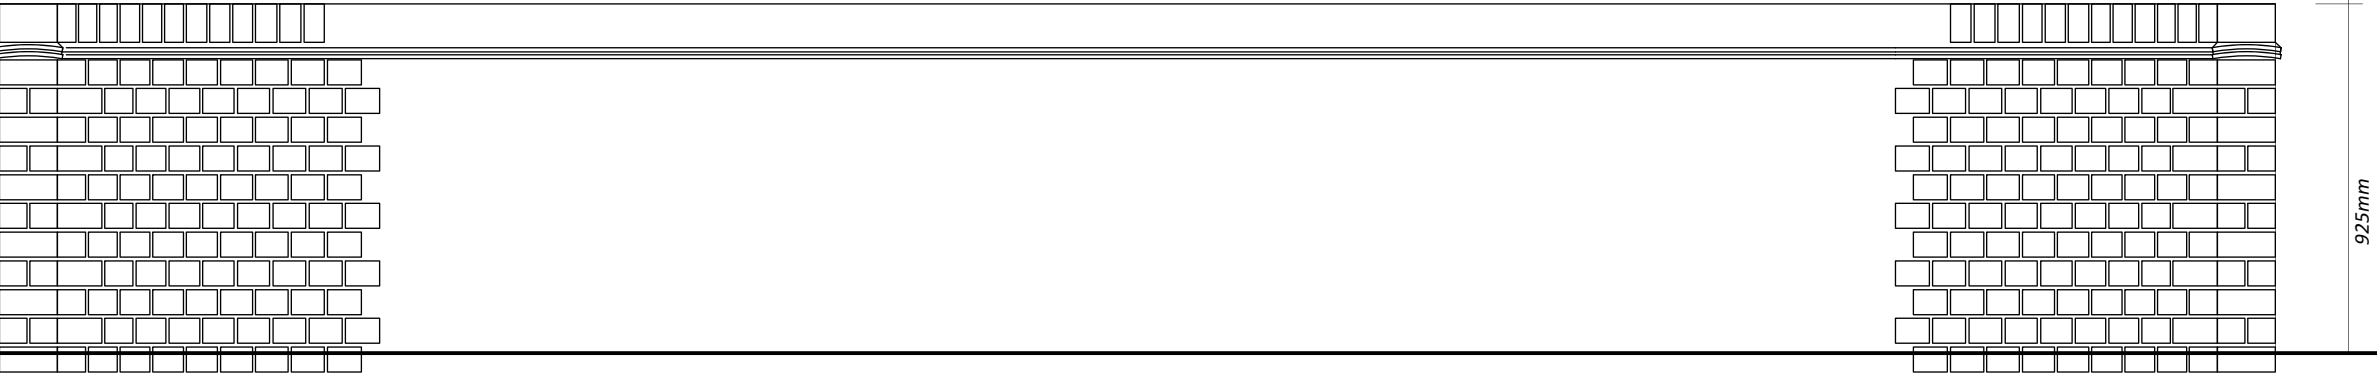

Bricks and pointing chosen to match existing red-brick of the chancel

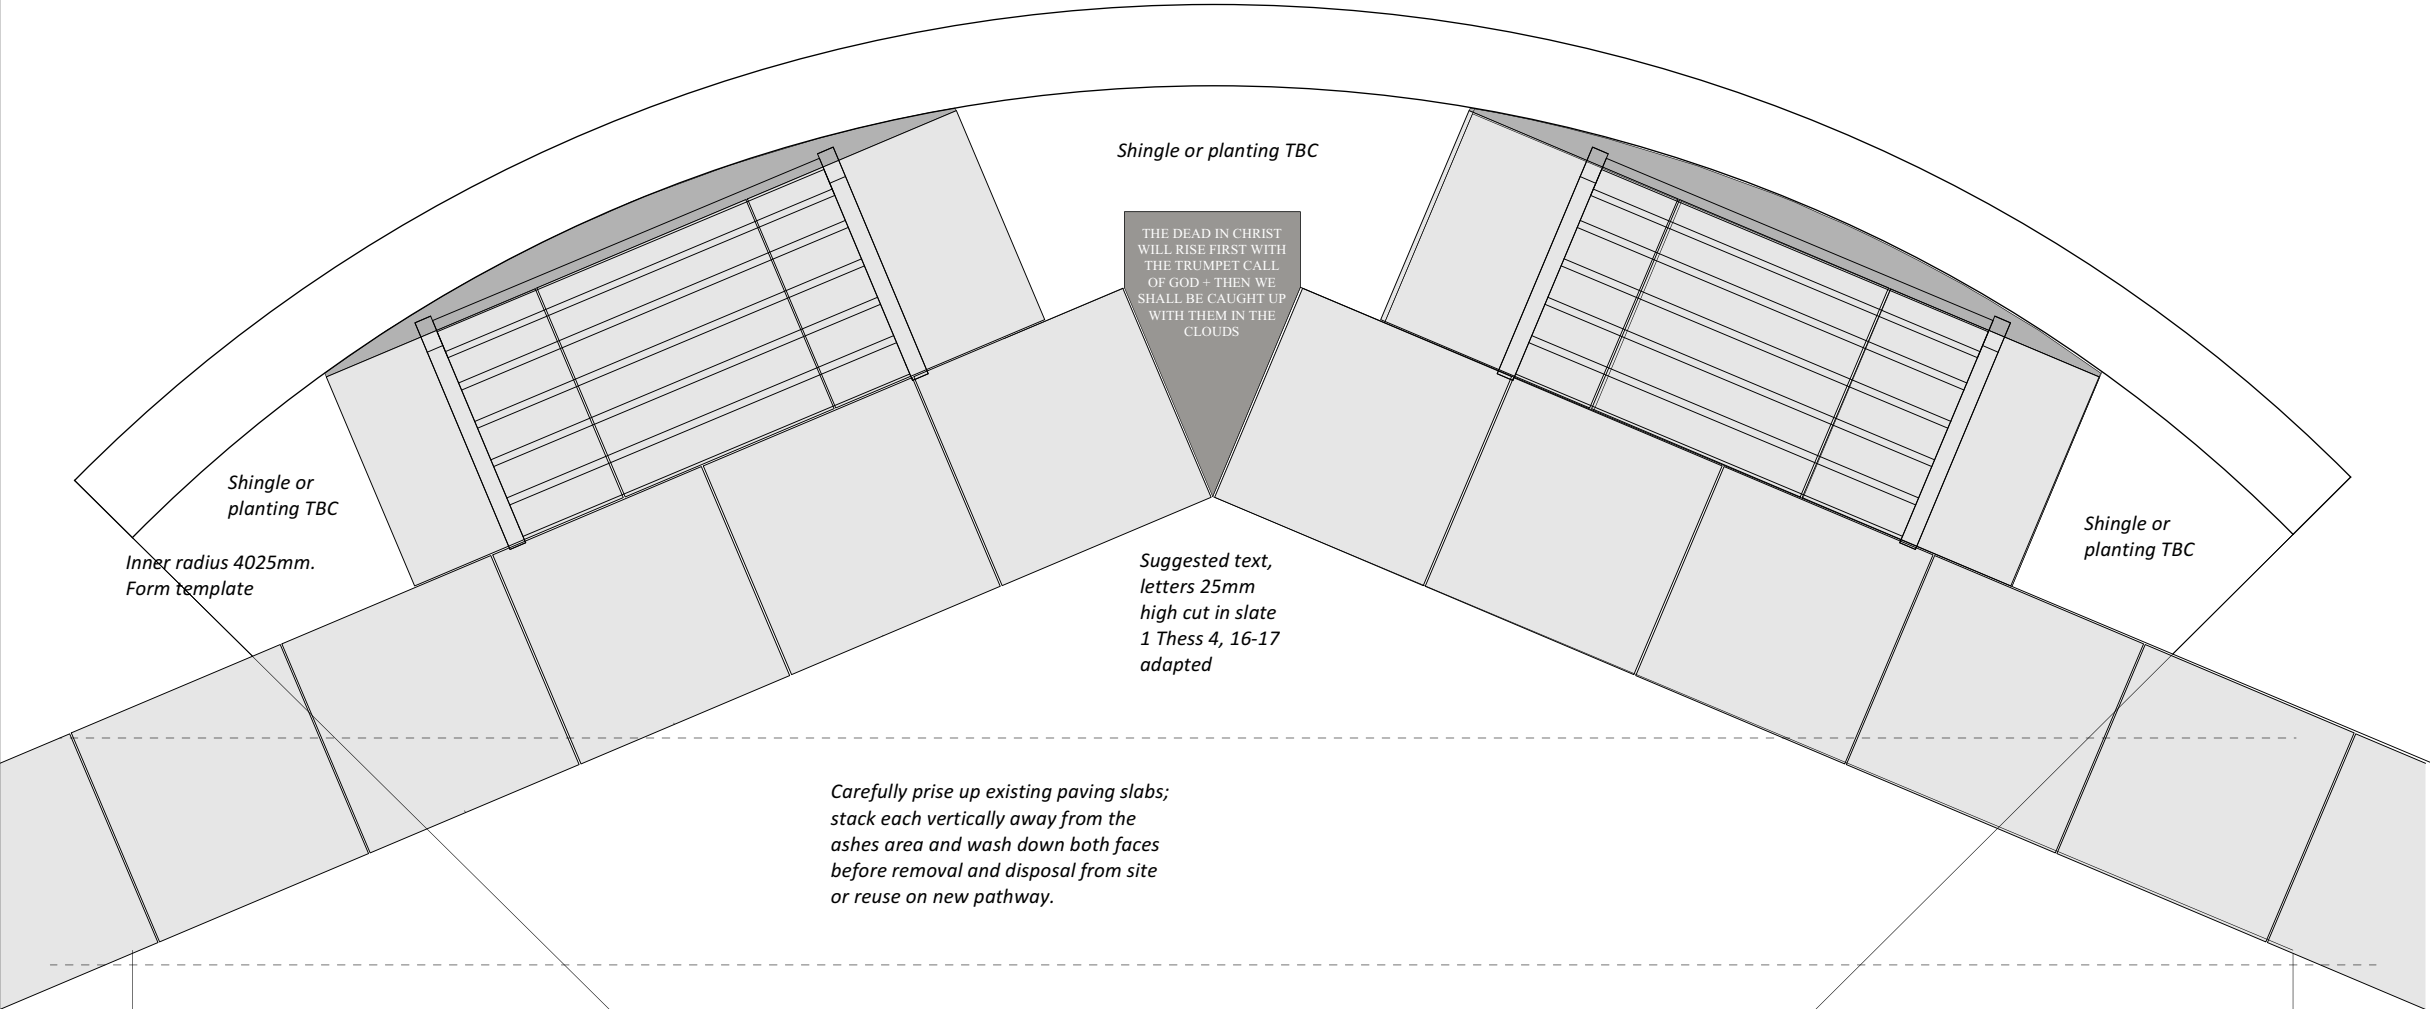

Carefully prise up existing paving slabs; stack each vertically away from the ashes area and wash down both faces before removal and disposal from site or reuse on new pathway.

Lay protective geotextile fleece over ashes area and cut back planting as required

0 200 400 600 800 MILLIMETRES1200 1400 1600 1800

Hornsey Parish Church		
Drawing Title:	Garden of Remembrance details	
Drawing No.	3035/D/14	
Revision:		
Scale:	1:20@A3	November 2023
		
	Paul Jackson RIBA-CA-AABC-IHBC-EASA	
	Design & Conservation	
	P B Jackson Architecture 159 High Street, High Barnet, Herts EN5 5SU www.pbjackson-architect.co.uk	