




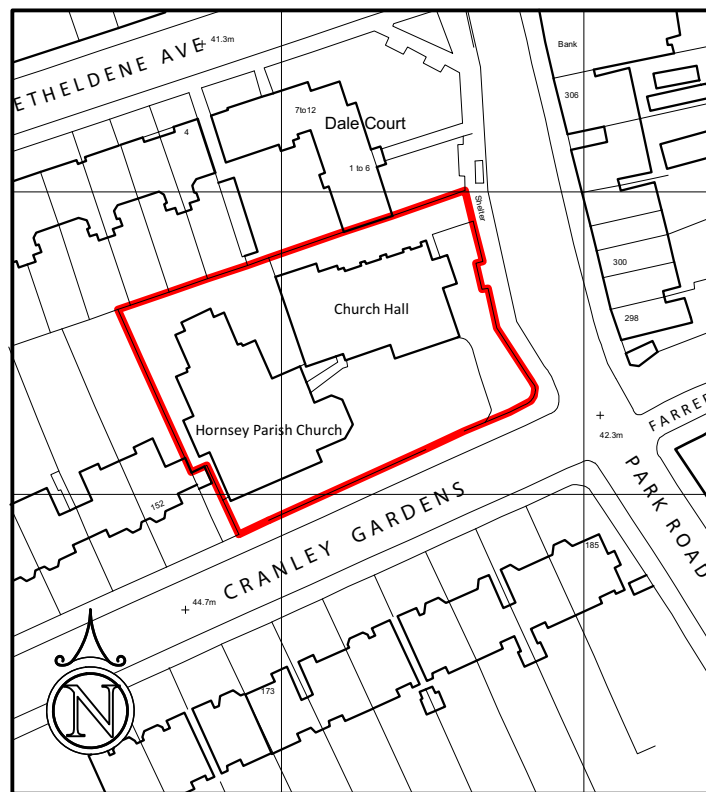

Site Location Plan 1:1250

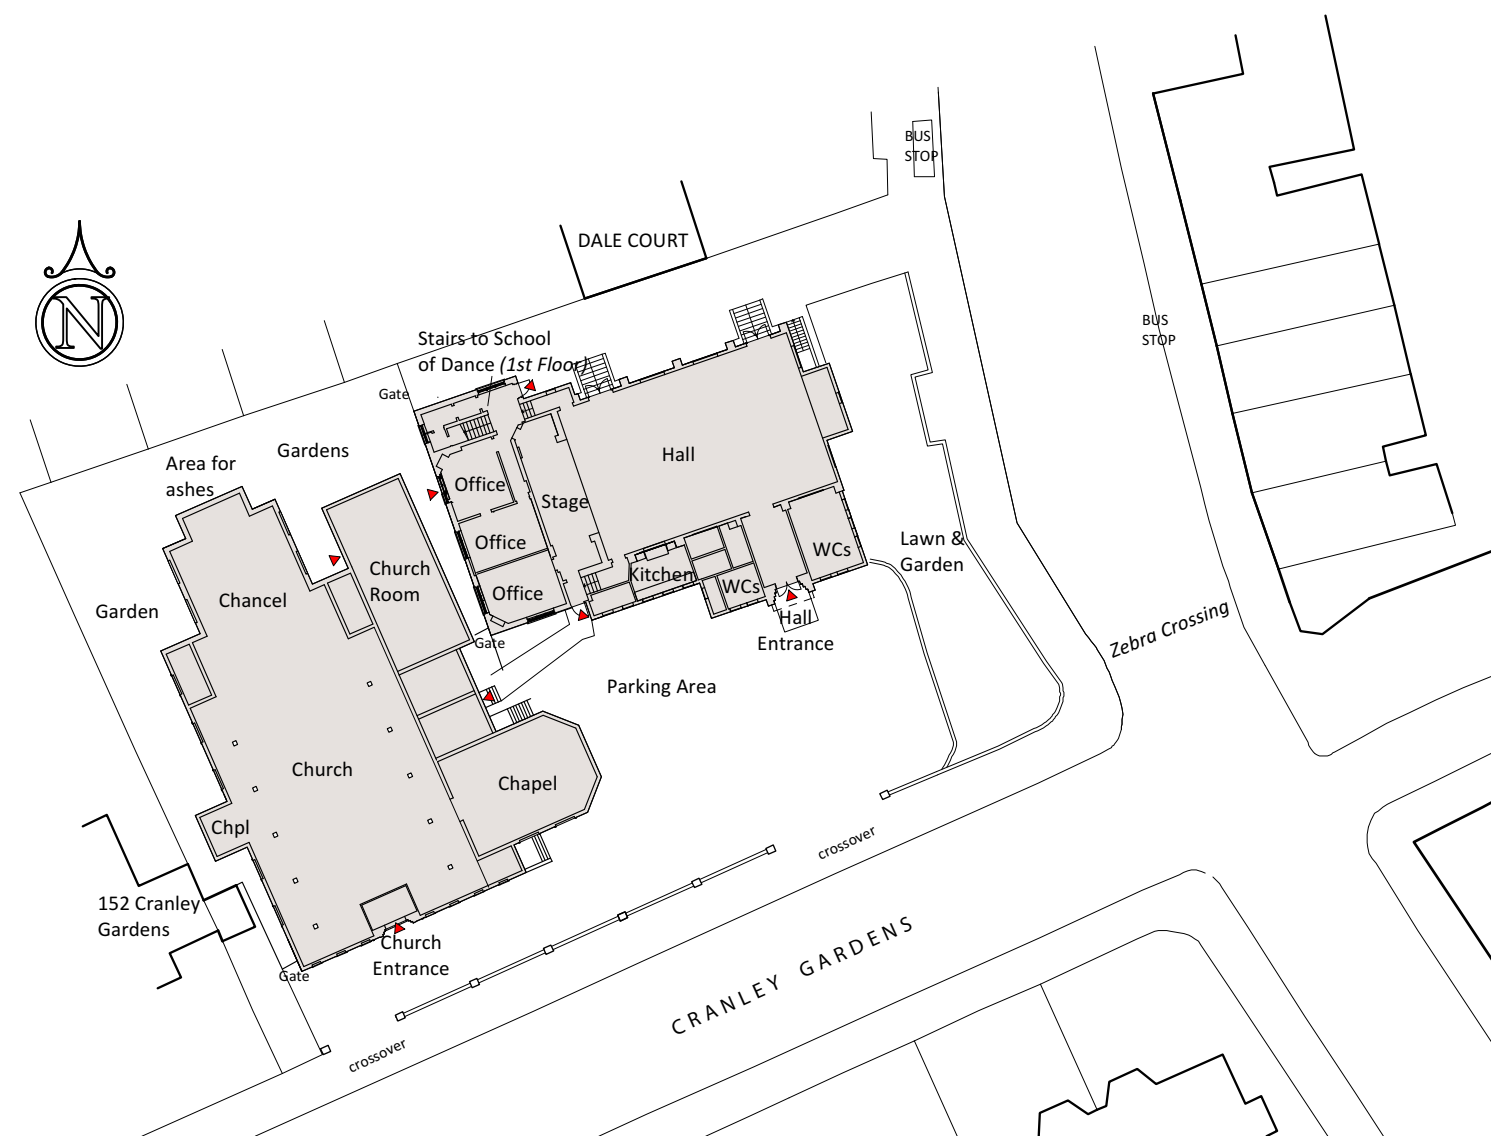

Block Plan 1:500 showing Church and Church Hall

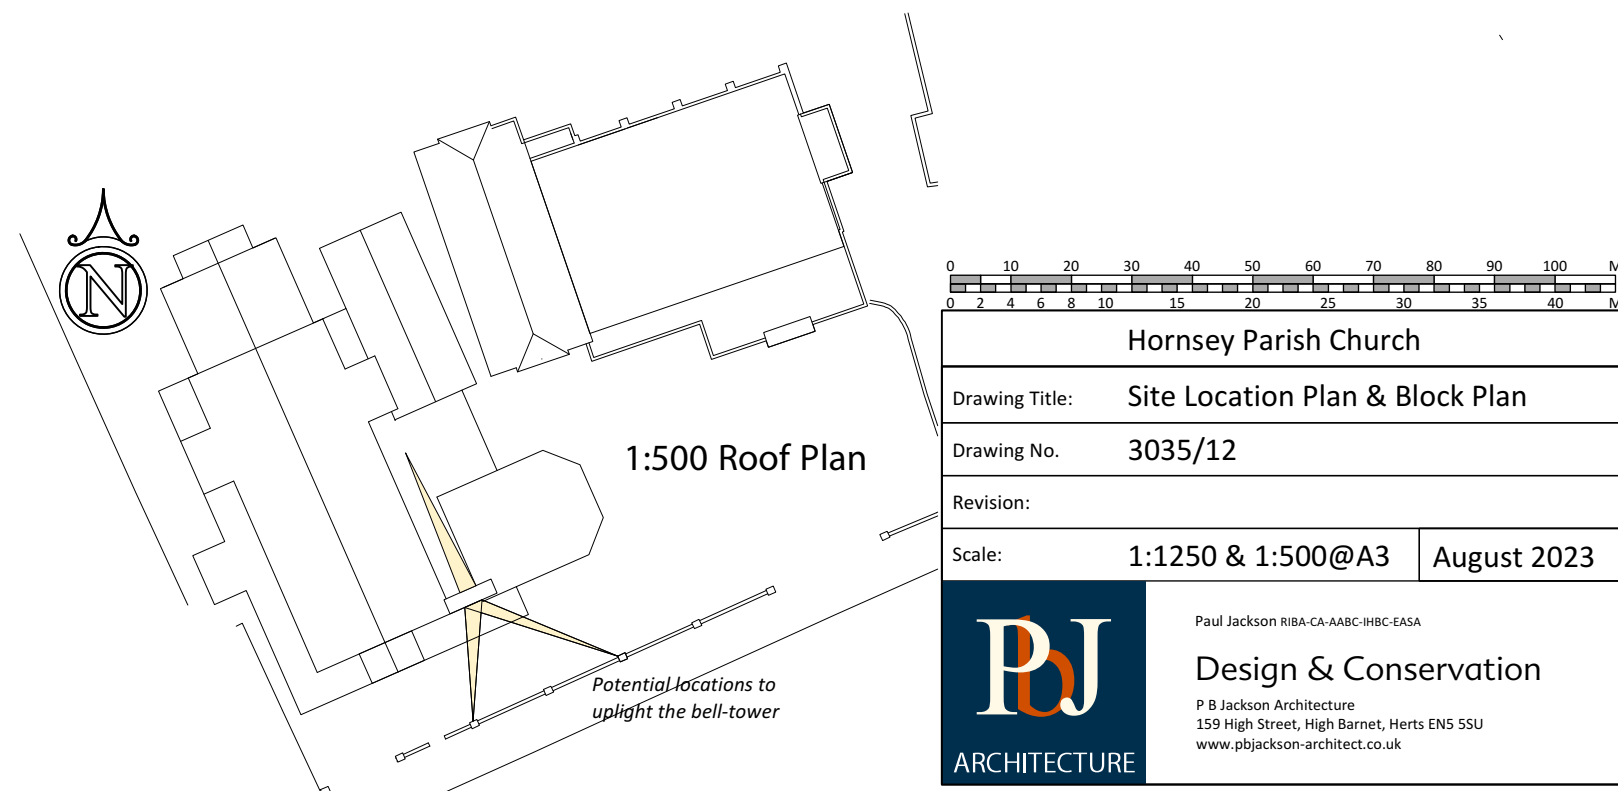

0 10 20 30 40 50 60 70 80 90 100 M	
0 2 4 6 8 10 15 20 25 30 35 40 M	
Hornsey Parish Church	
Drawing Title:	Site Location Plan & Block Plan
Drawing No.	3035/12
Revision:	
Scale:	1:1250 & 1:500@A3 August 2023
 Paul Jackson RIBA-CA-AABC-IHBC-EASA Design & Conservation P B Jackson Architecture 159 High Street, High Barnet, Herts EN5 5SU www.pbjackson-architect.co.uk	