FOR PLANNING

Rev	Date

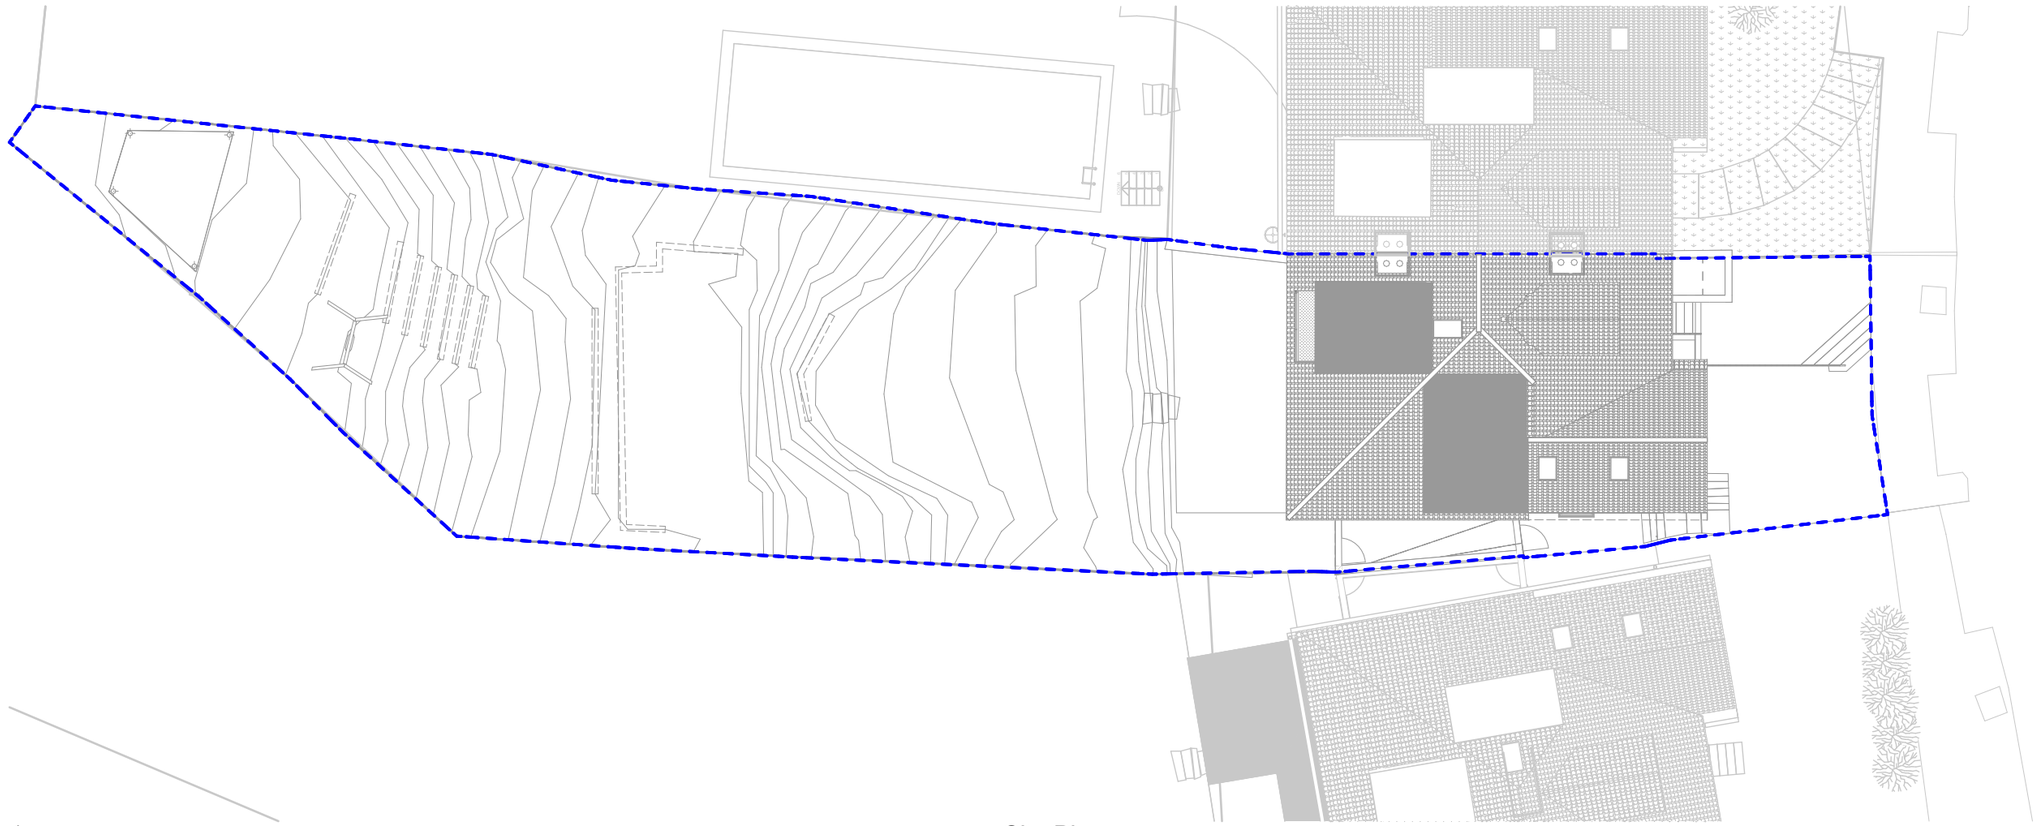

1 Site Plan 1:200

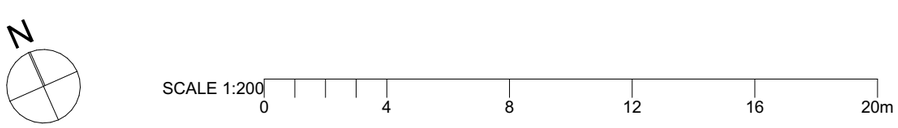

10b Branch Place
London N1 5PH
p: 0207 686 3445
e: info@scenarioarchitecture.com
w: www.scenarioarchitecture.com

Project Name:
179_45 Cholmeley Crescent

Client:
Dmitry and Marina Podpolny

Site Location:
45 Cholmeley
Crescent London N6
5EX UK

Drawing not to be used other than the purpose for which it was prepared. It's supplied without liability for errors or omissions. Do not scale from the drawing. All dimensions are to be checked on site. This drawing is to be read in conjunction with all other drawings. Notes on this drawing will apply to all other drawings where a similar position exists.

Scale @ A2
1:200

Project No.
179

Drawing Name
Existing Site Plan

Drawing Number
EX-A0 .01

Rev

BIMcloud: scenarioarchitecture - BIMcloud Software as a Service\179_45 Cholmeley Crescent\03-Planning\179_45 Cholmeley Crescent - Pool