




1 proposed section CC through front lightwell

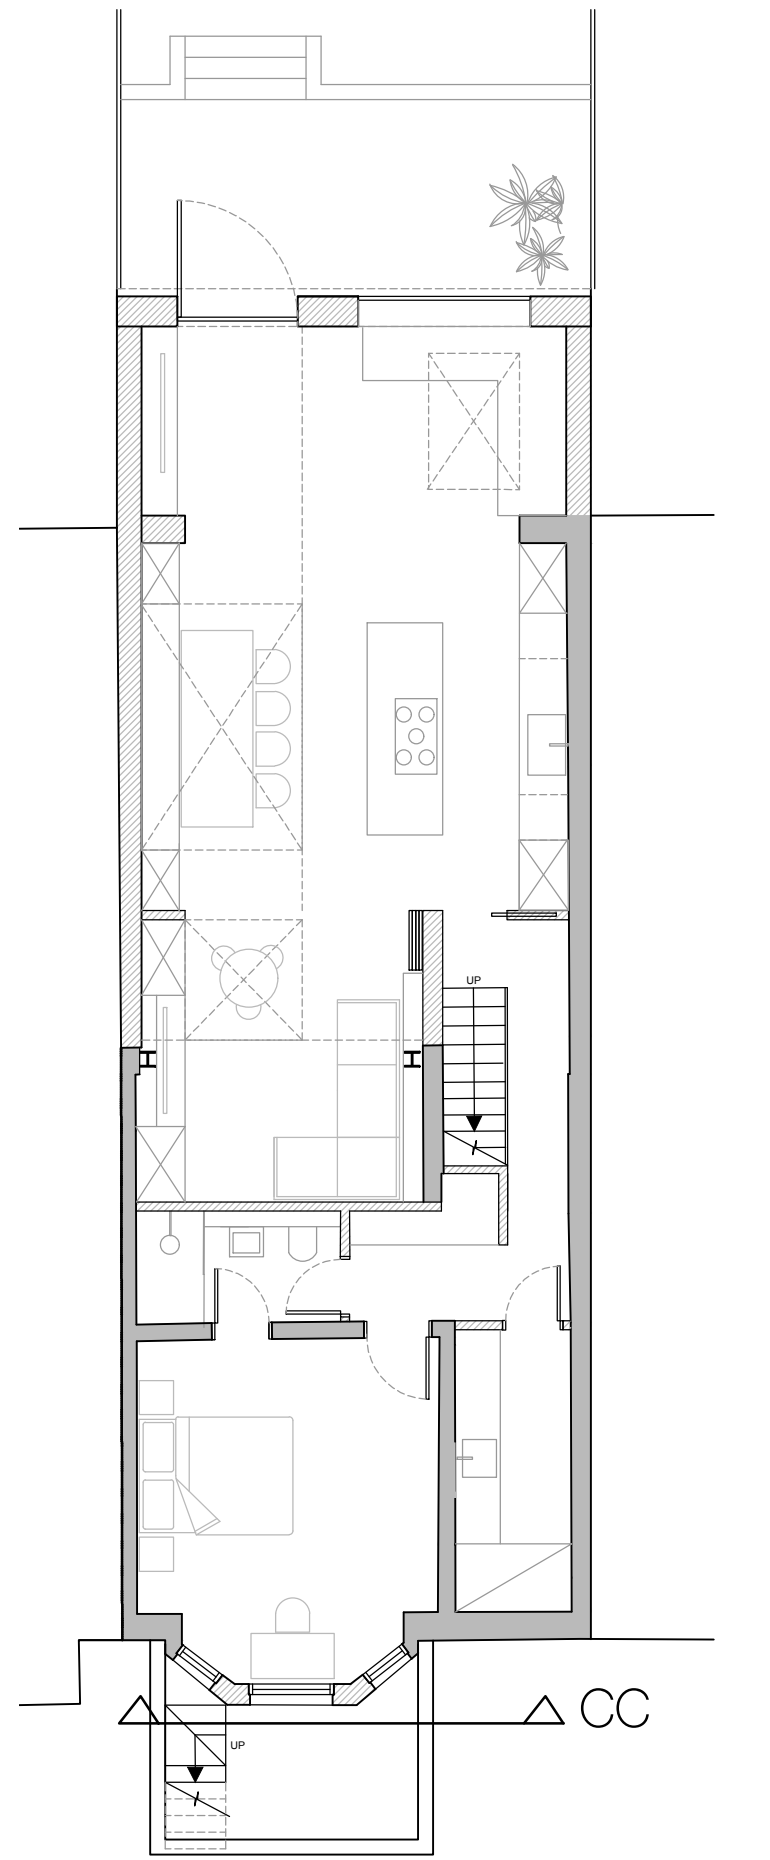

Key Plan

notes

new construction

All information subject to design development and site verification.

This drawing is the property of ROAR Architects Ltd. No disclosure or copy of it may be made without written permission. This drawing is for planning purposes only, no guarantee is given to its accuracy or correctness and is subject to site verification.

project
35 Glasslyn Road
N8 8RJ

client
Mr & Mrs Bier

architect

ROAR

drawing title
proposed sections

scale at A1 scale at A3 date
1:50 1:100 10.23

job no. drawing rev.
203 P301 01

