

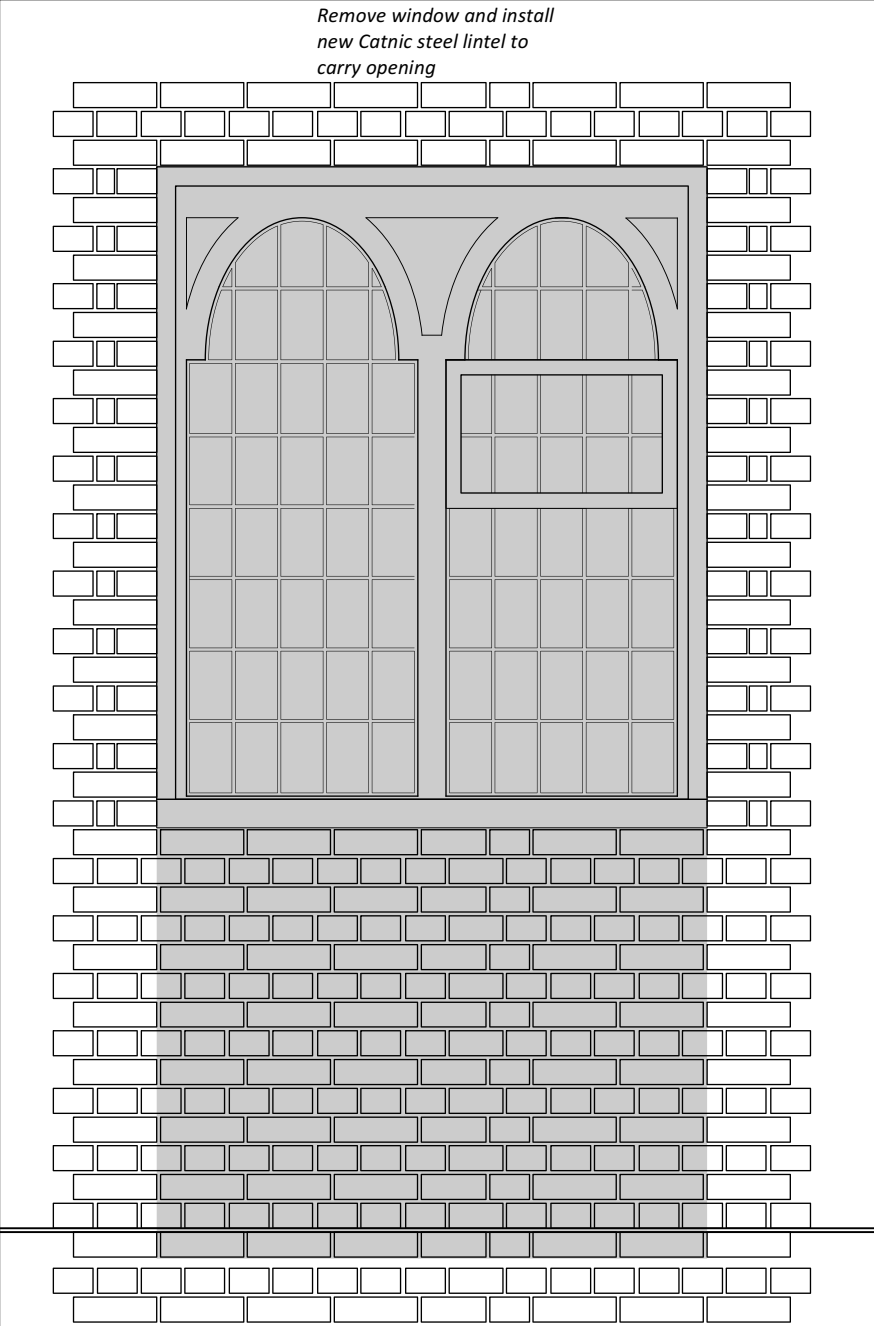


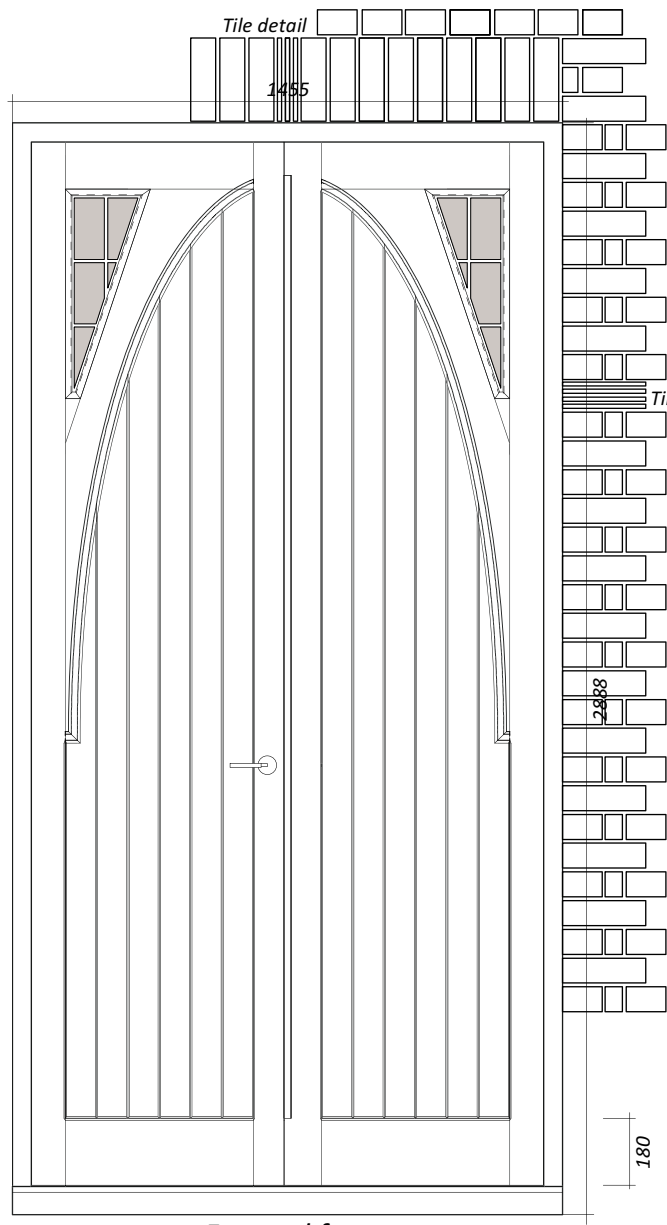


Existing Window to be removed


Any new bricks and pointing chosen to match the existing red-brick

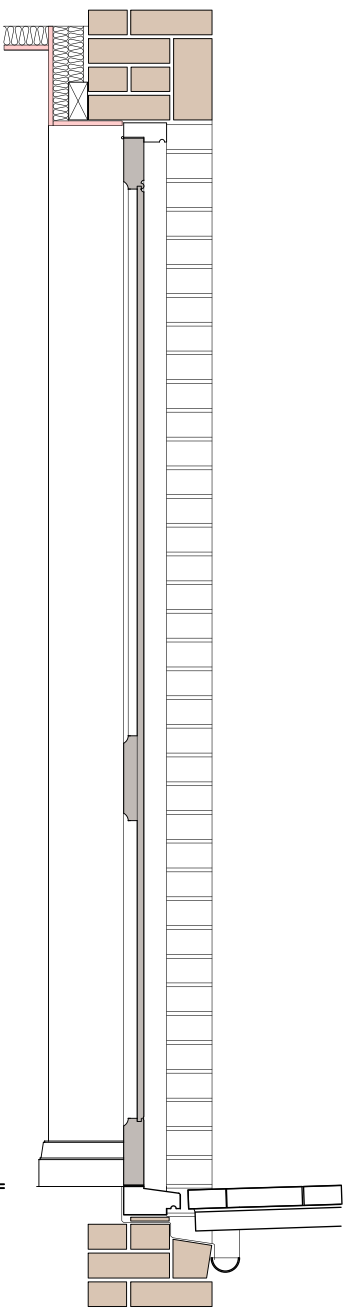

External face

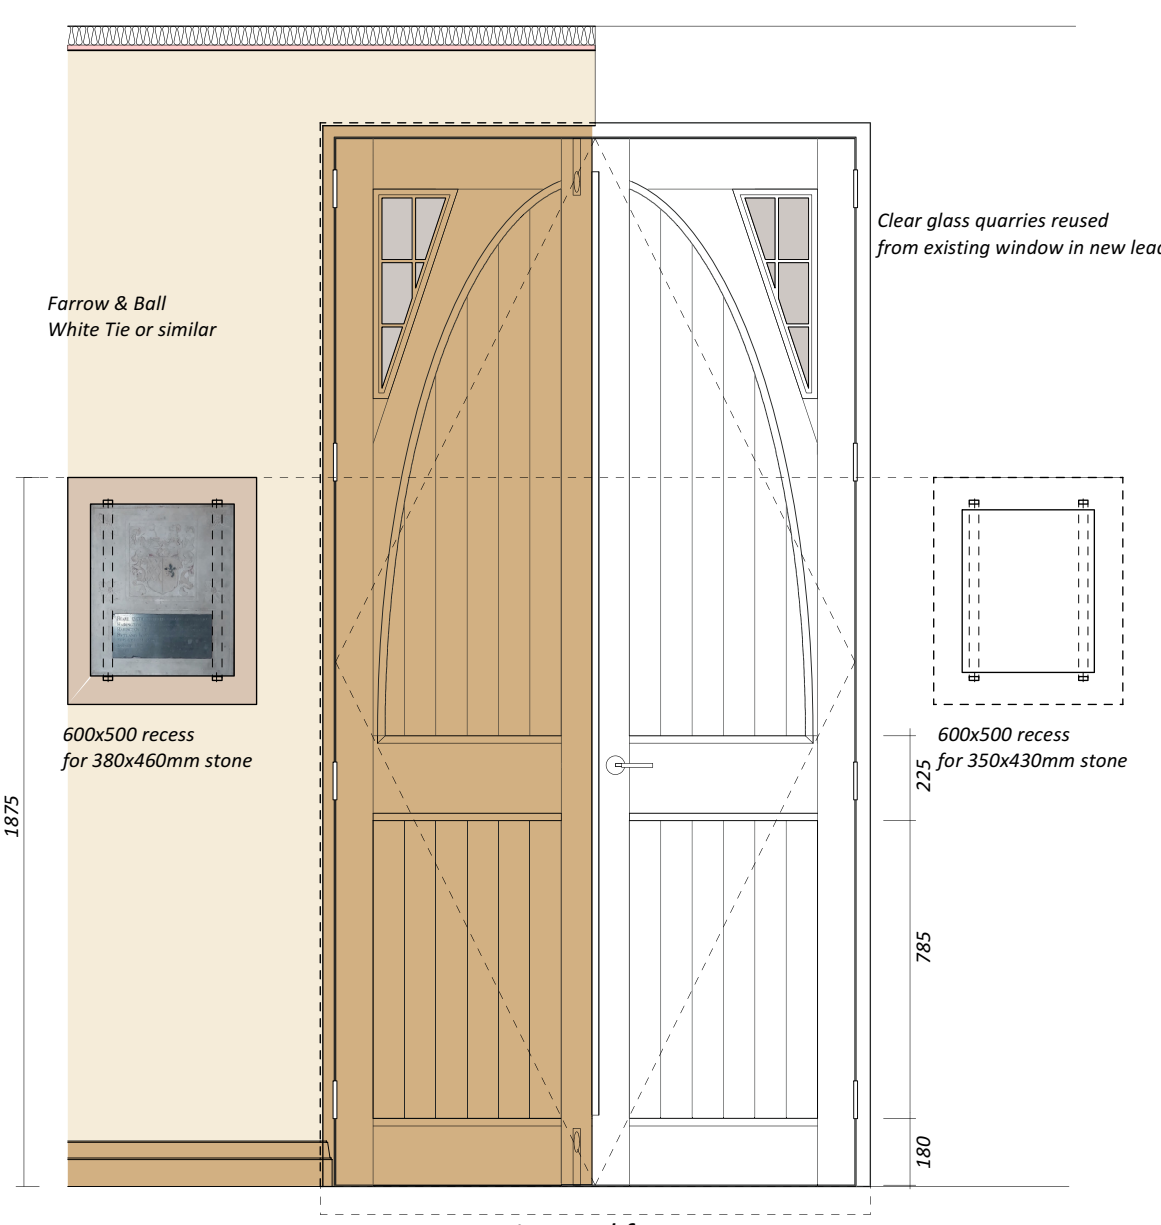

Internal face

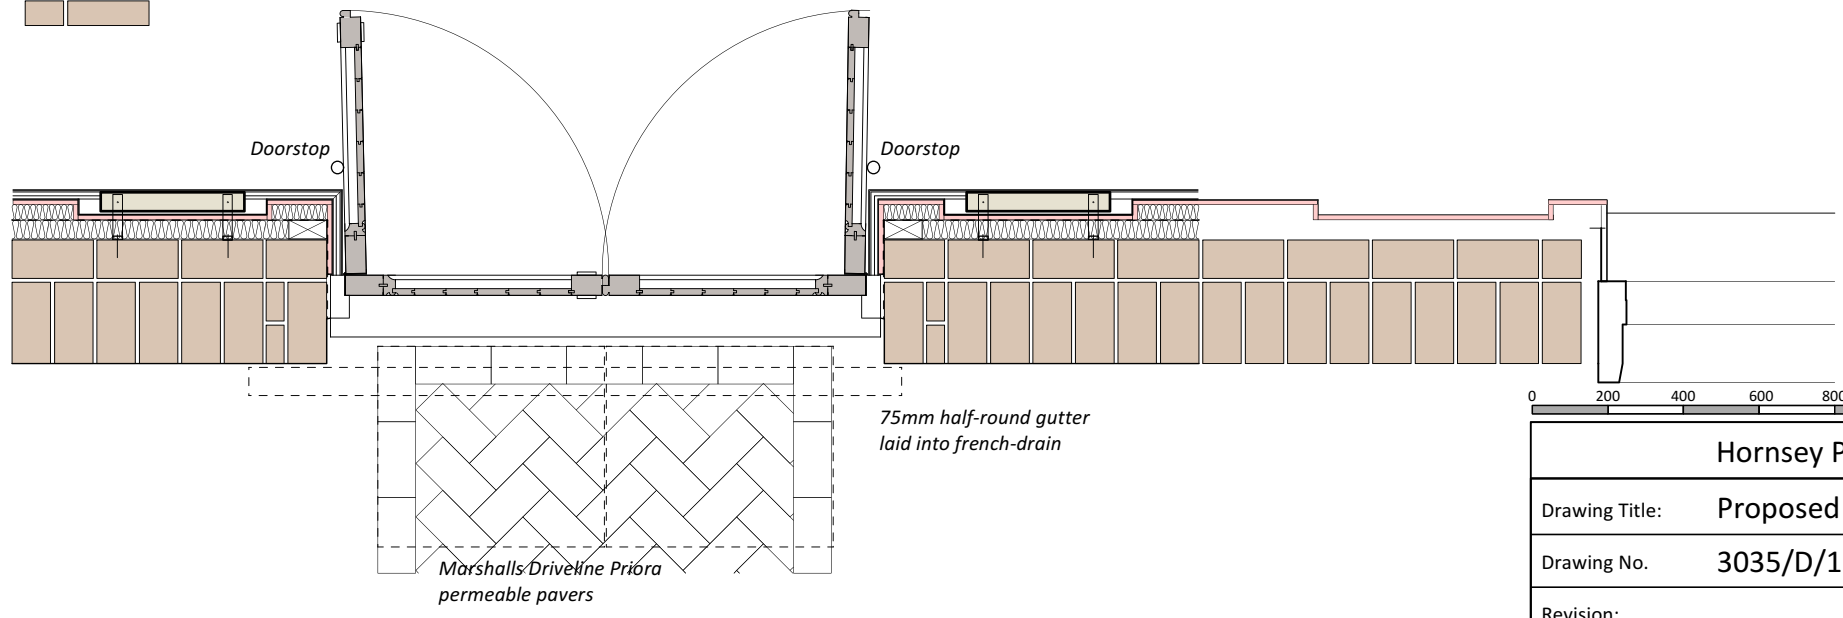

0 200 400 600 800 MILLIMETRES 1200 1400 1600 1800

Hornsey Parish Church		
Drawing Title:	Proposed new side-door details	
Drawing No.	3035/D/13	
Revision:		
Scale:	1:20@A3	November 2023
	Paul Jackson RIBA-CA-AABC-IHBC-EASA	
	Design & Conservation	
	P B Jackson Architecture	
	159 High Street, High Barnet, Herts EN5 5SU www.pbjackson-architect.co.uk	