



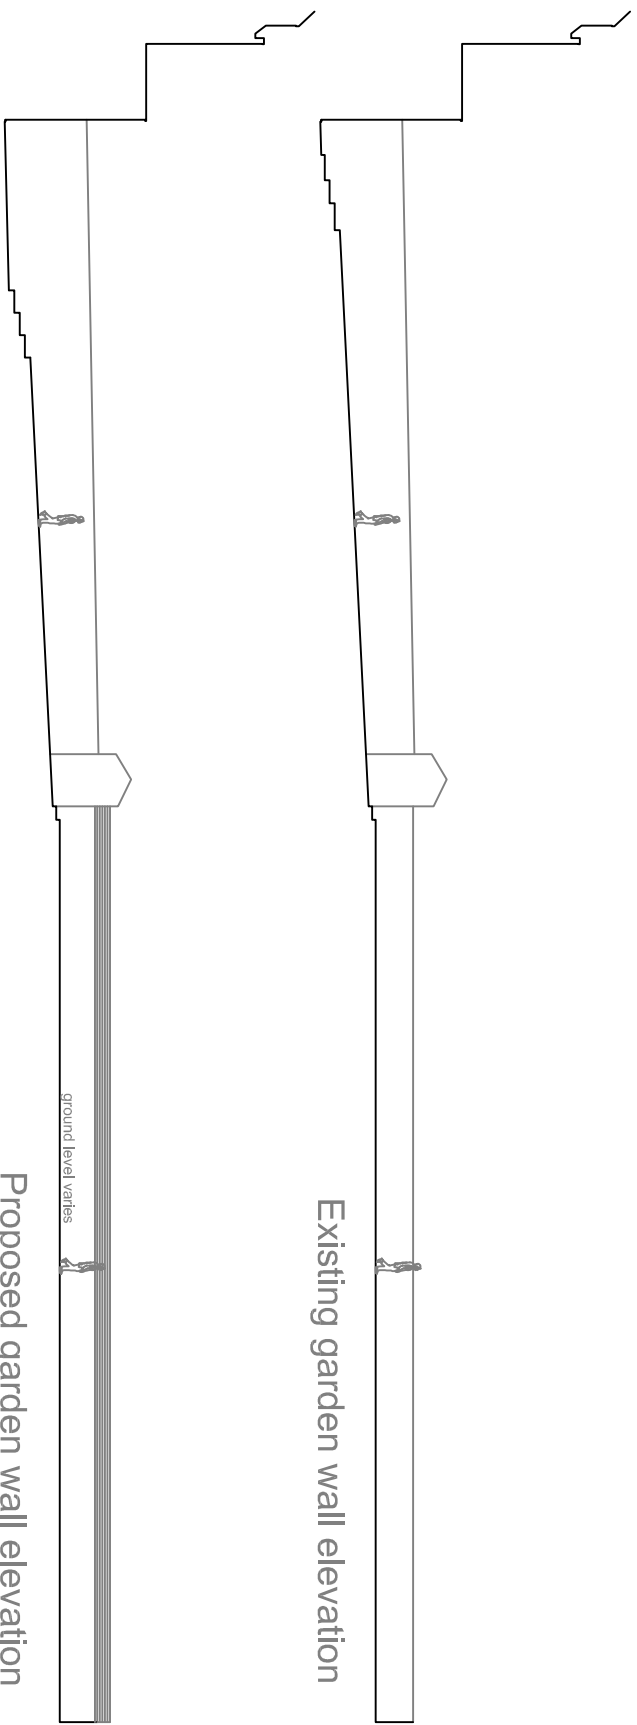


Existing garden wall elevation

Proposed garden wall elevation

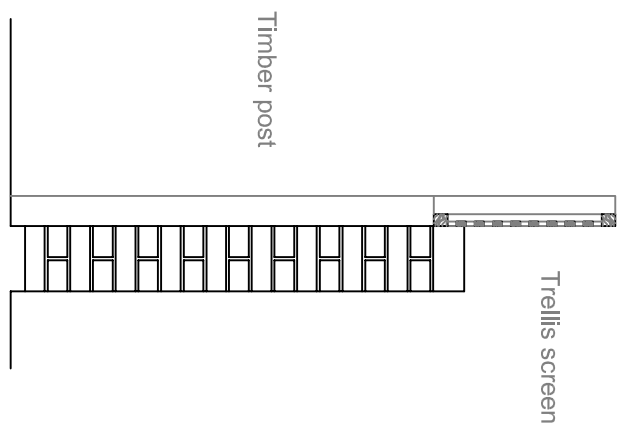

Proposed garden wall section

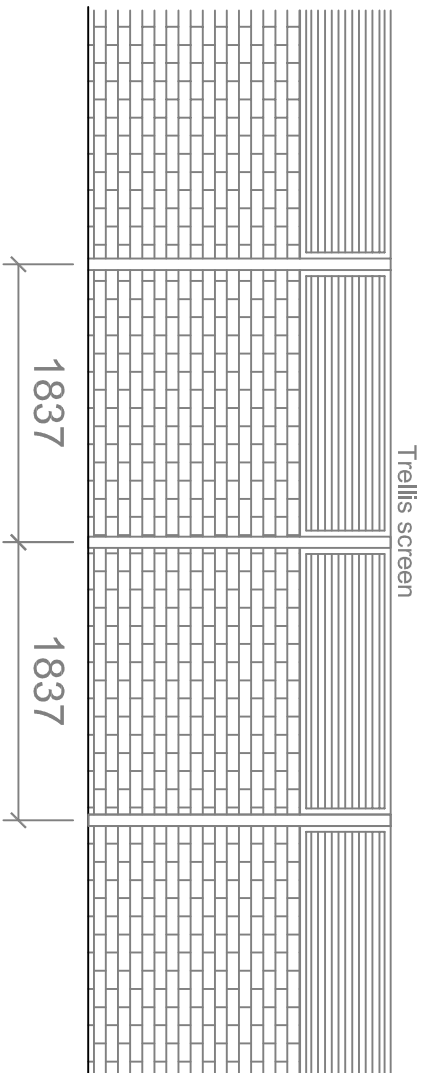

Proposed garden wall elevation

108 HIGHGATE HILL N6 5HE
Proposed trellis screen