




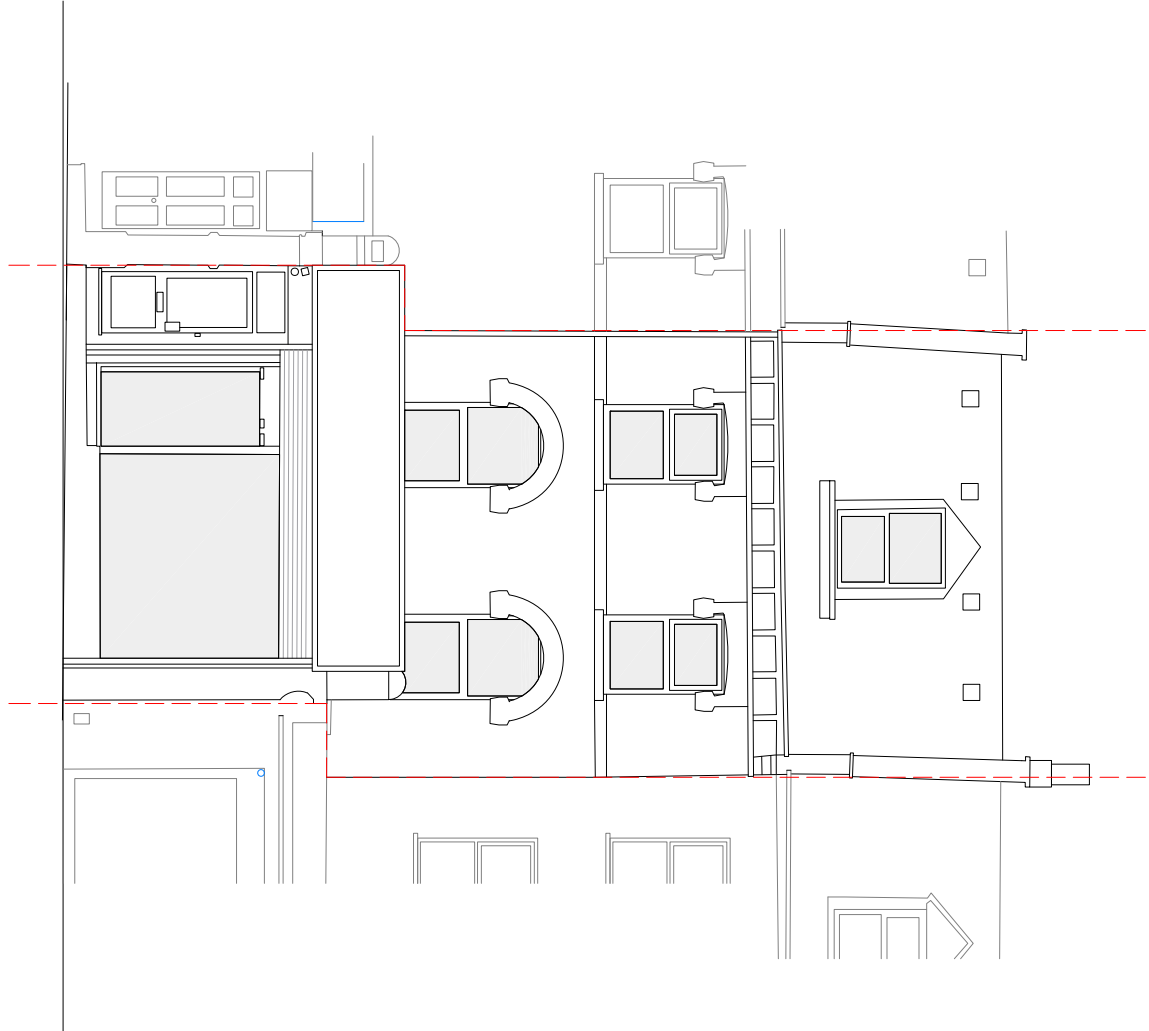


EXISTING ELEVATION A

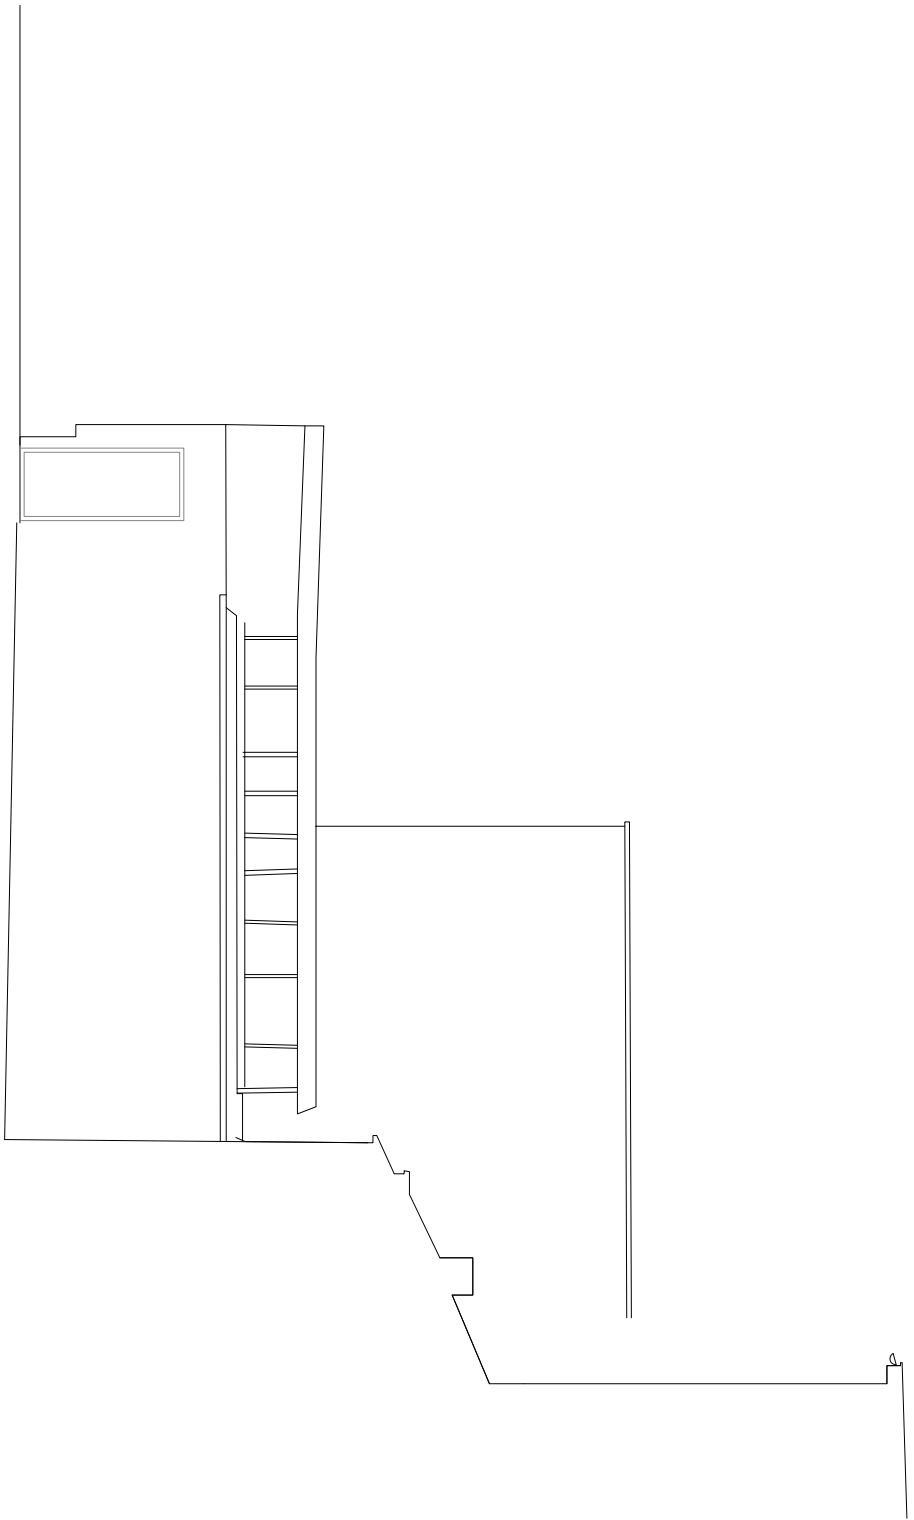


EXISTING ELEVATION B

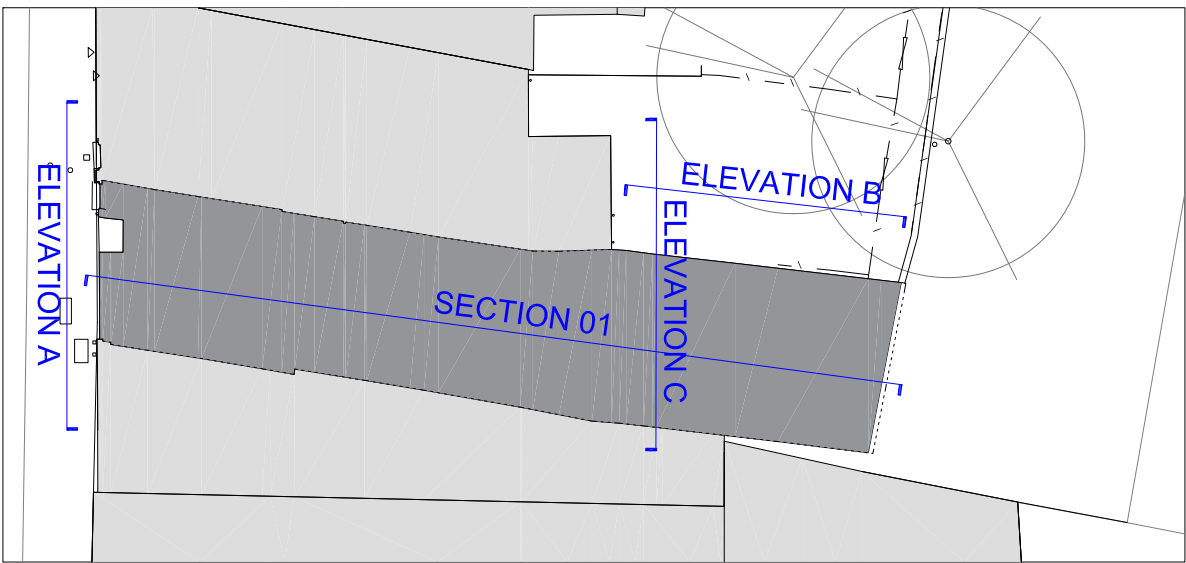


KEY (NTS)

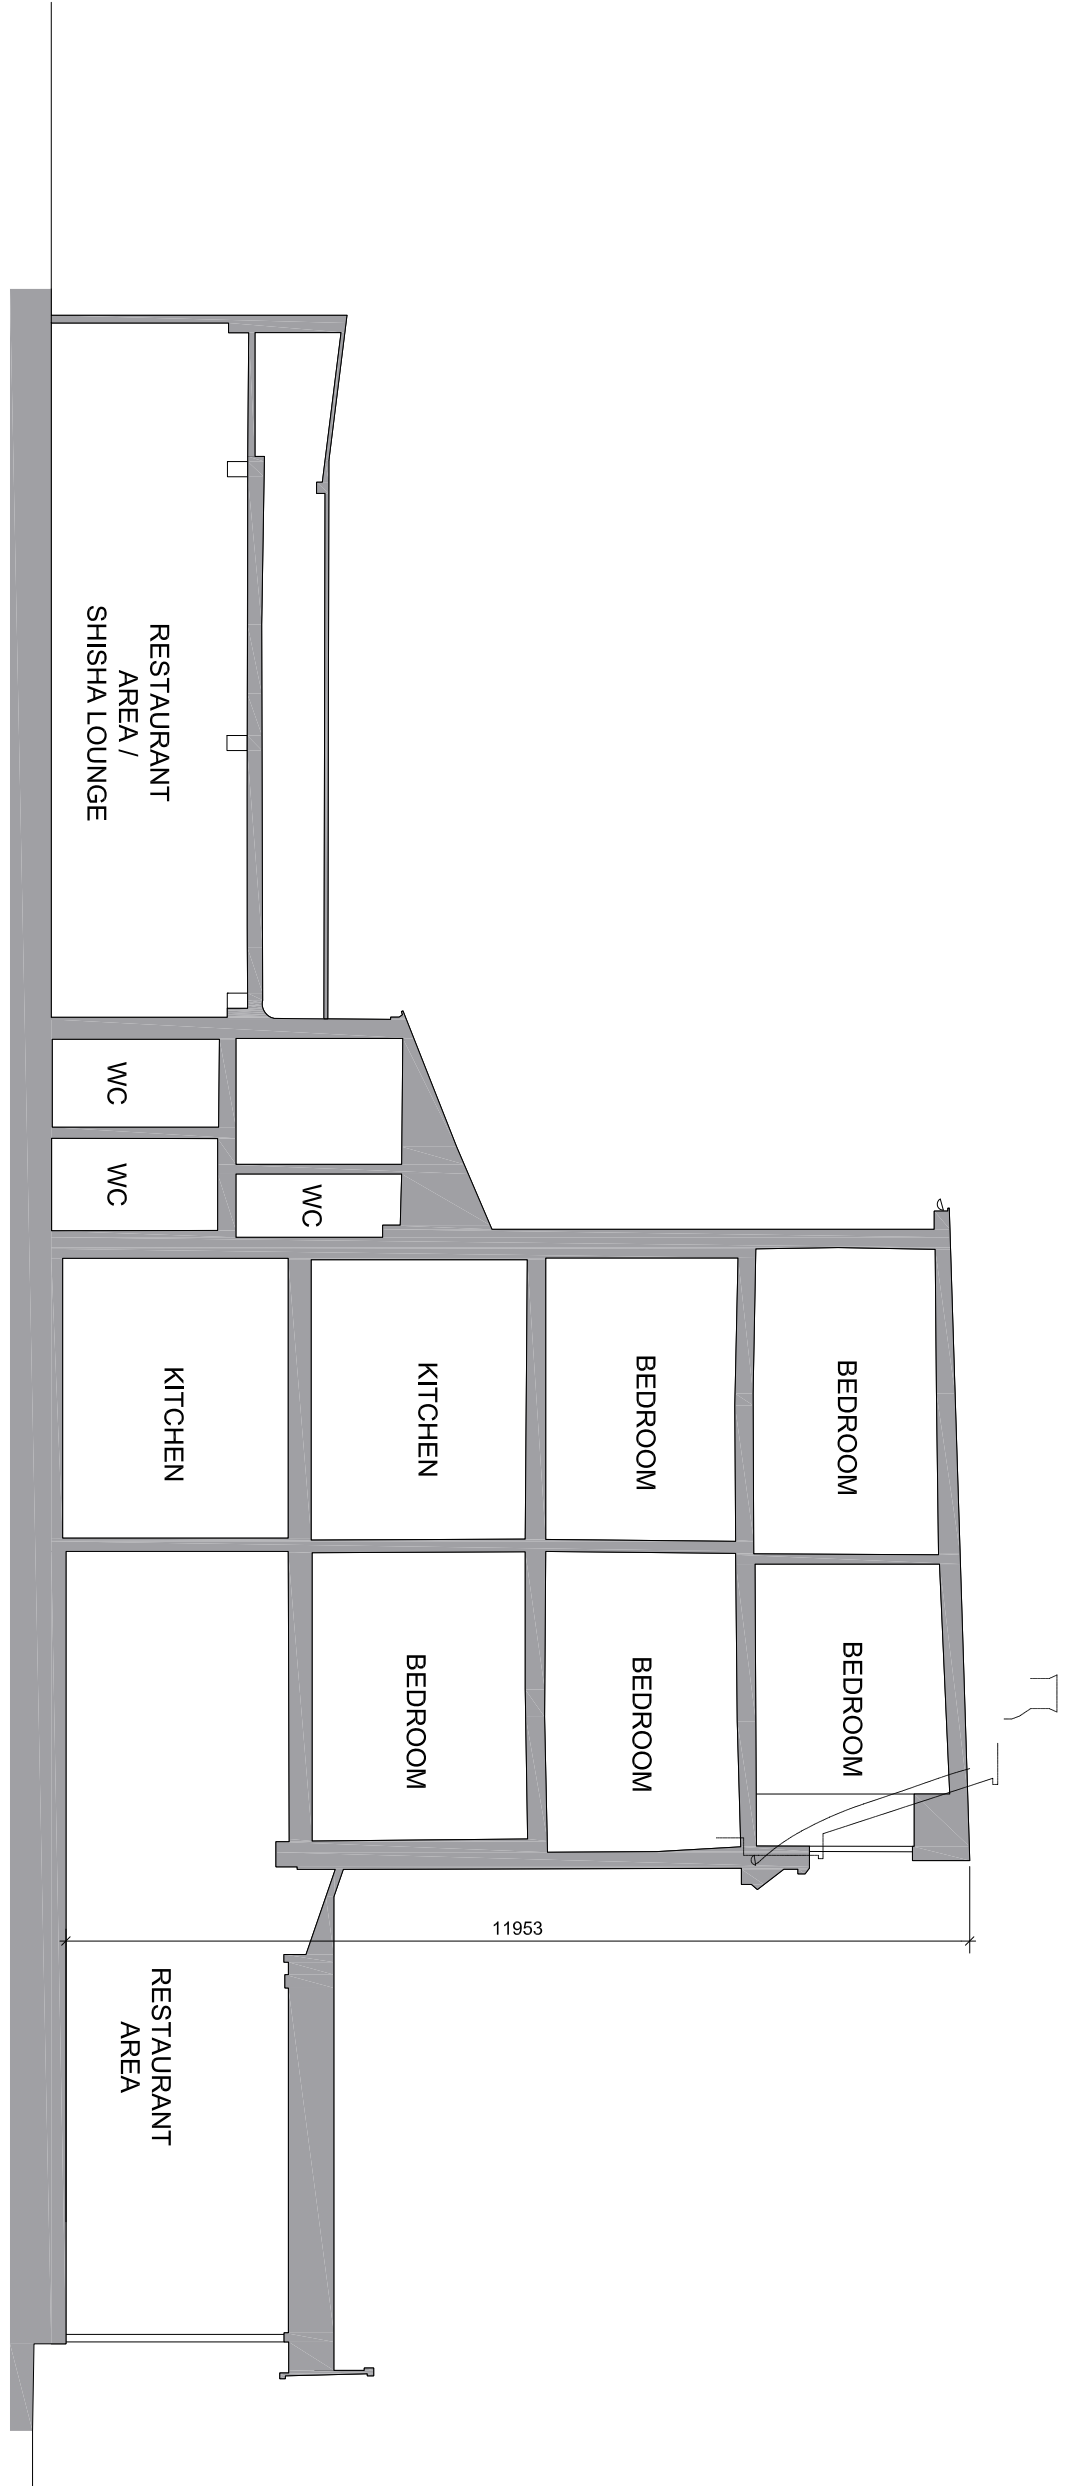

EXISTING SECTION 01

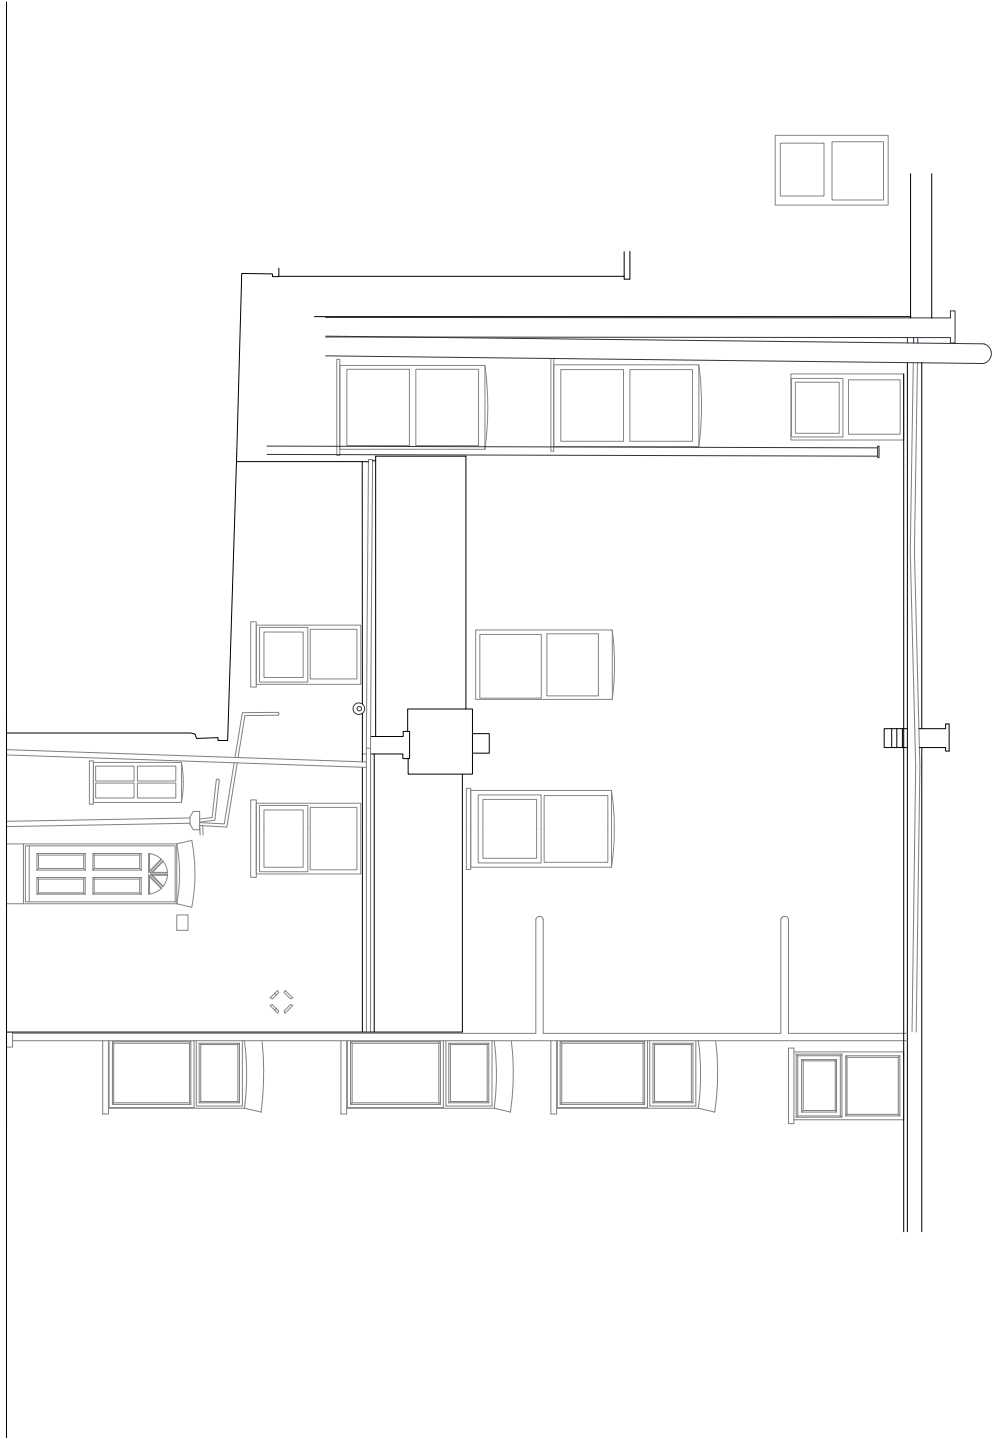

EXISTING ELEVATION C

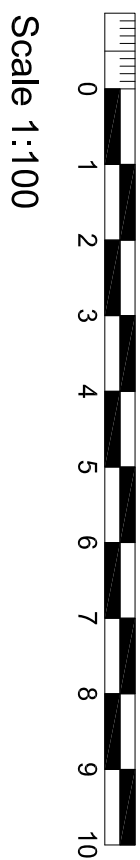

Scale 1:100

status		PLANNING	
address	74 Turnpike Lane Wood Green, London Island Portfolio Development Ltd	project title	2912889.2.04
notes	The copyright of this drawing belongs to Island Planning and Development Ltd. It is not to be used for any other purpose without the written consent of the drawing office. This drawing is for planning purposes only and is not to be used as a basis for construction. Do not scale from this drawing. Use figured dimensions only.	client	1:100 @ A1
drawing title	Existing Elevations & Sections	scale	August 2023
drawing no.	2912889.2.04	date	21
drawn by	AC	checked by	AC
drawn by	AC	checked by	AC