




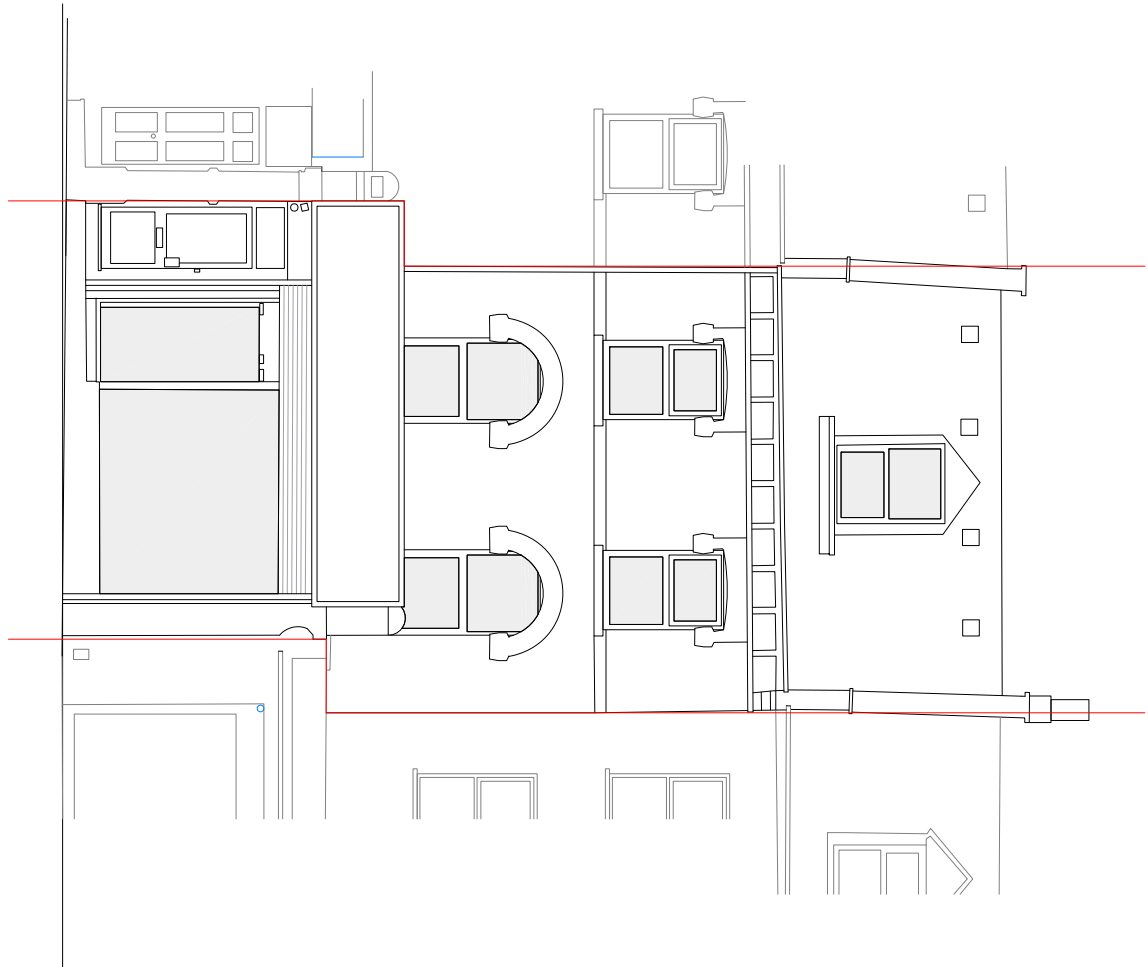


PROPOSED ELEVATION A

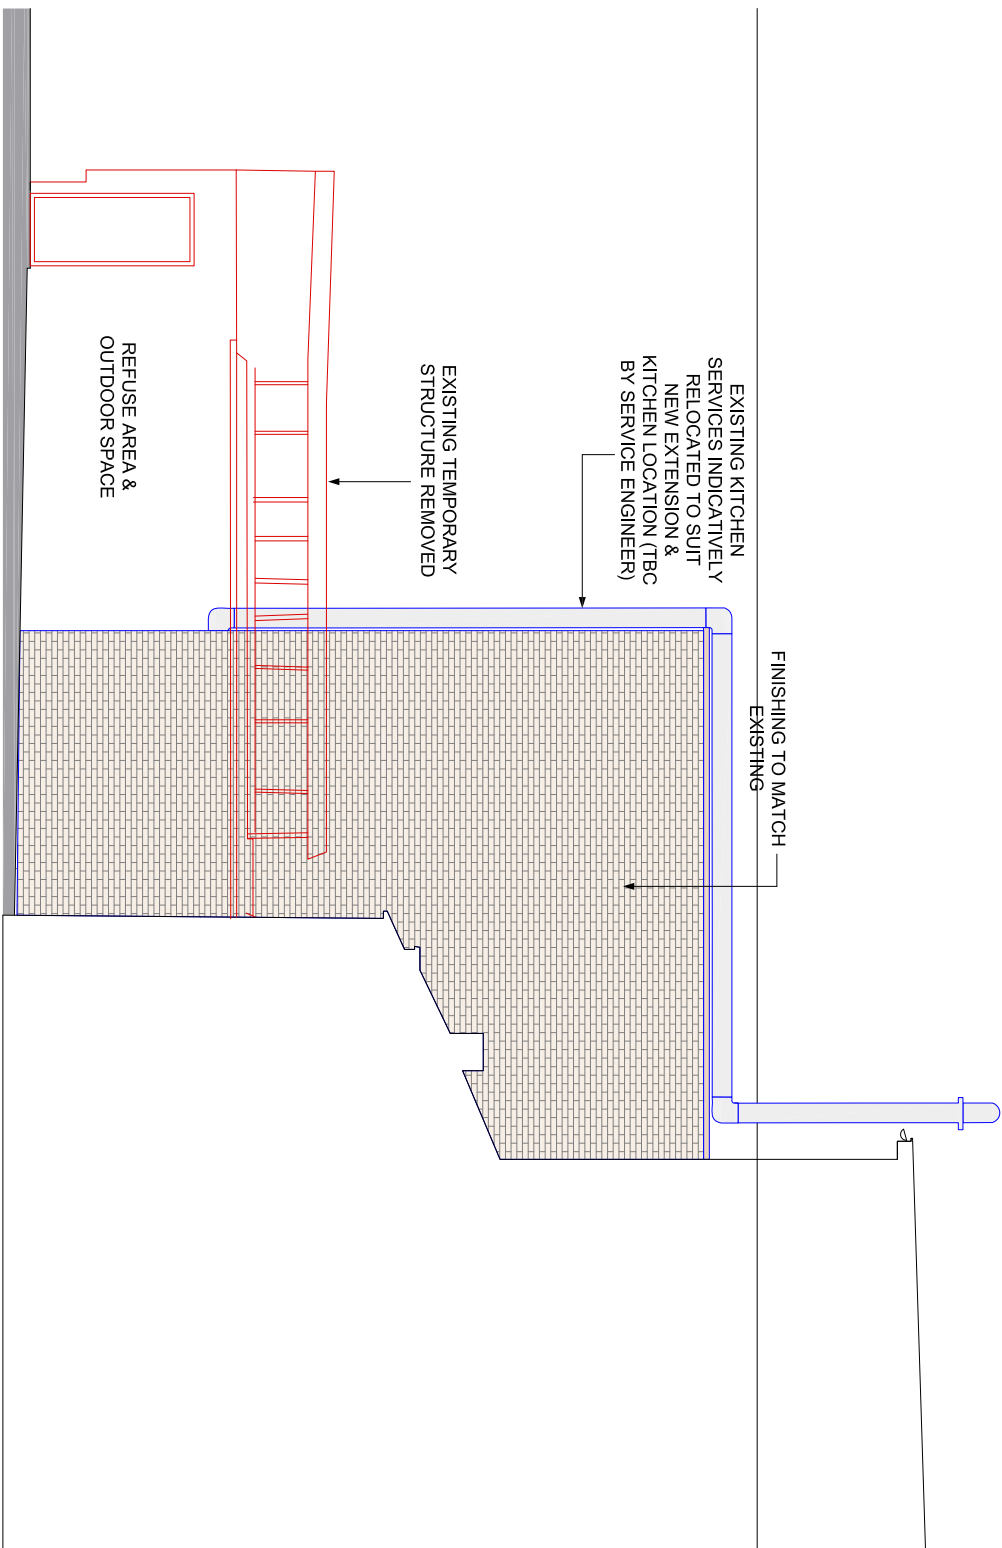


PROPOSED ELEVATION B

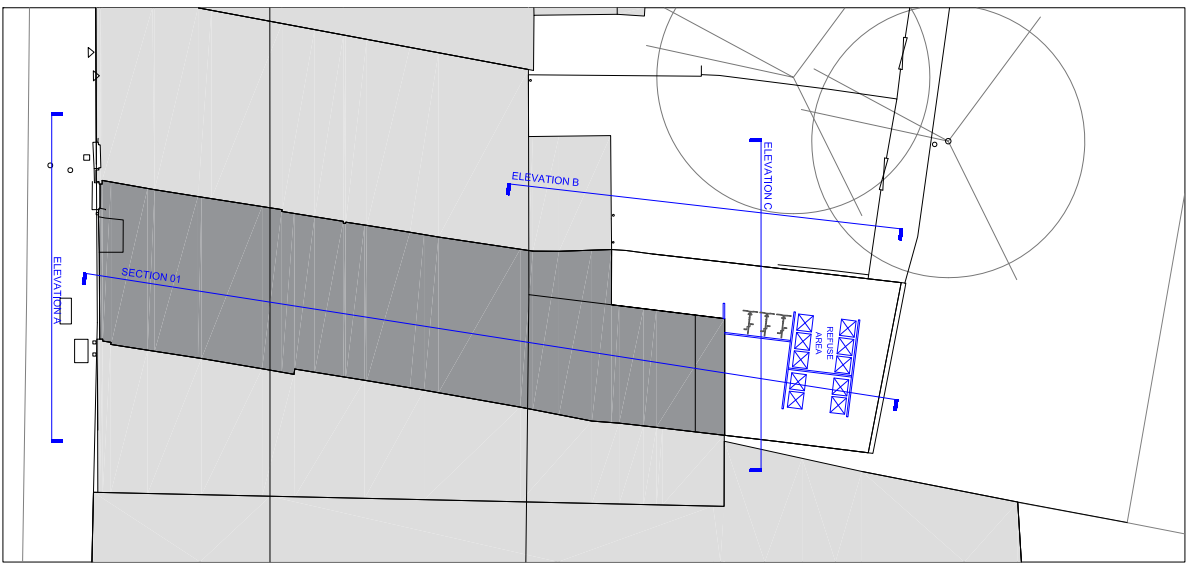



KEY (NTS)

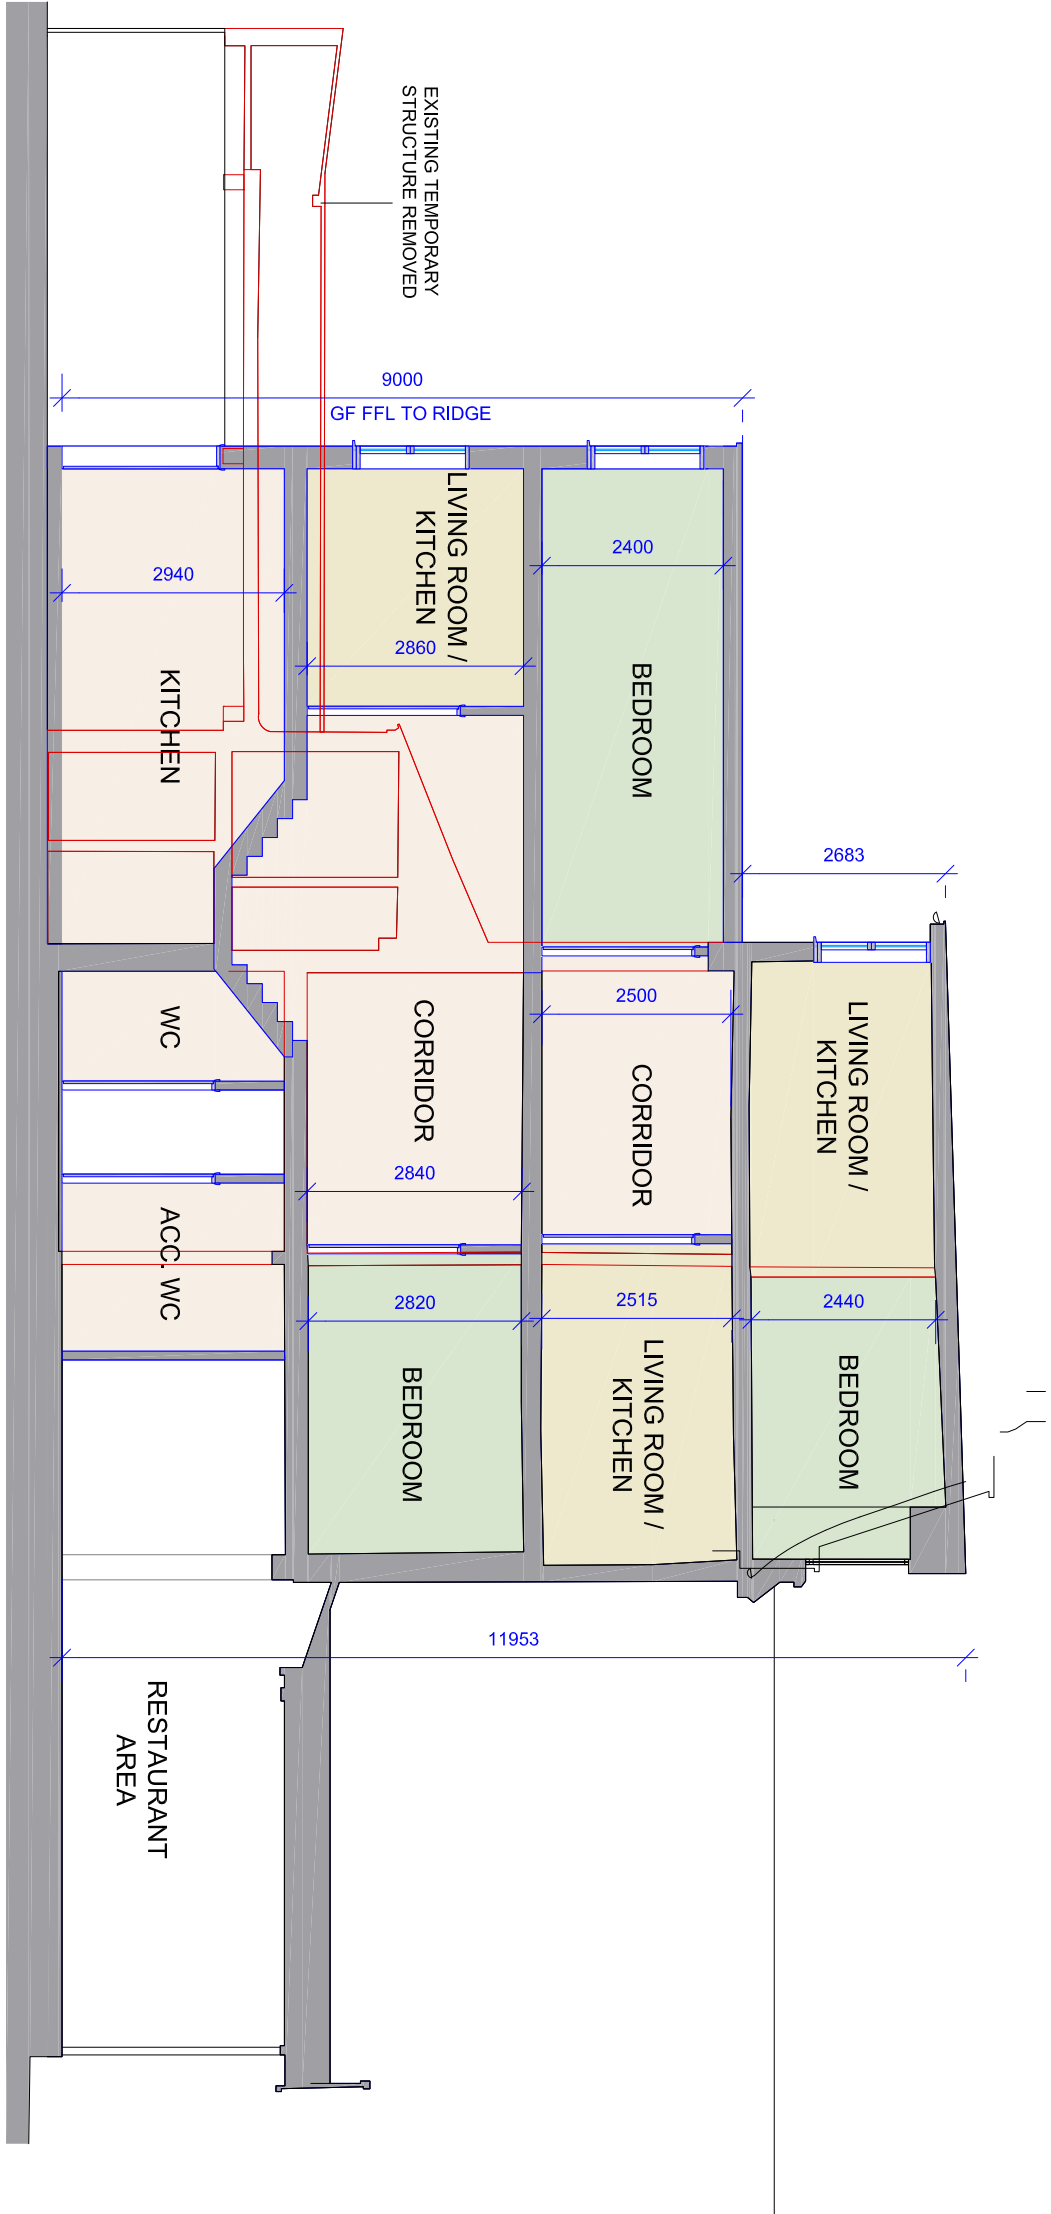

PROPOSED SECTION 01

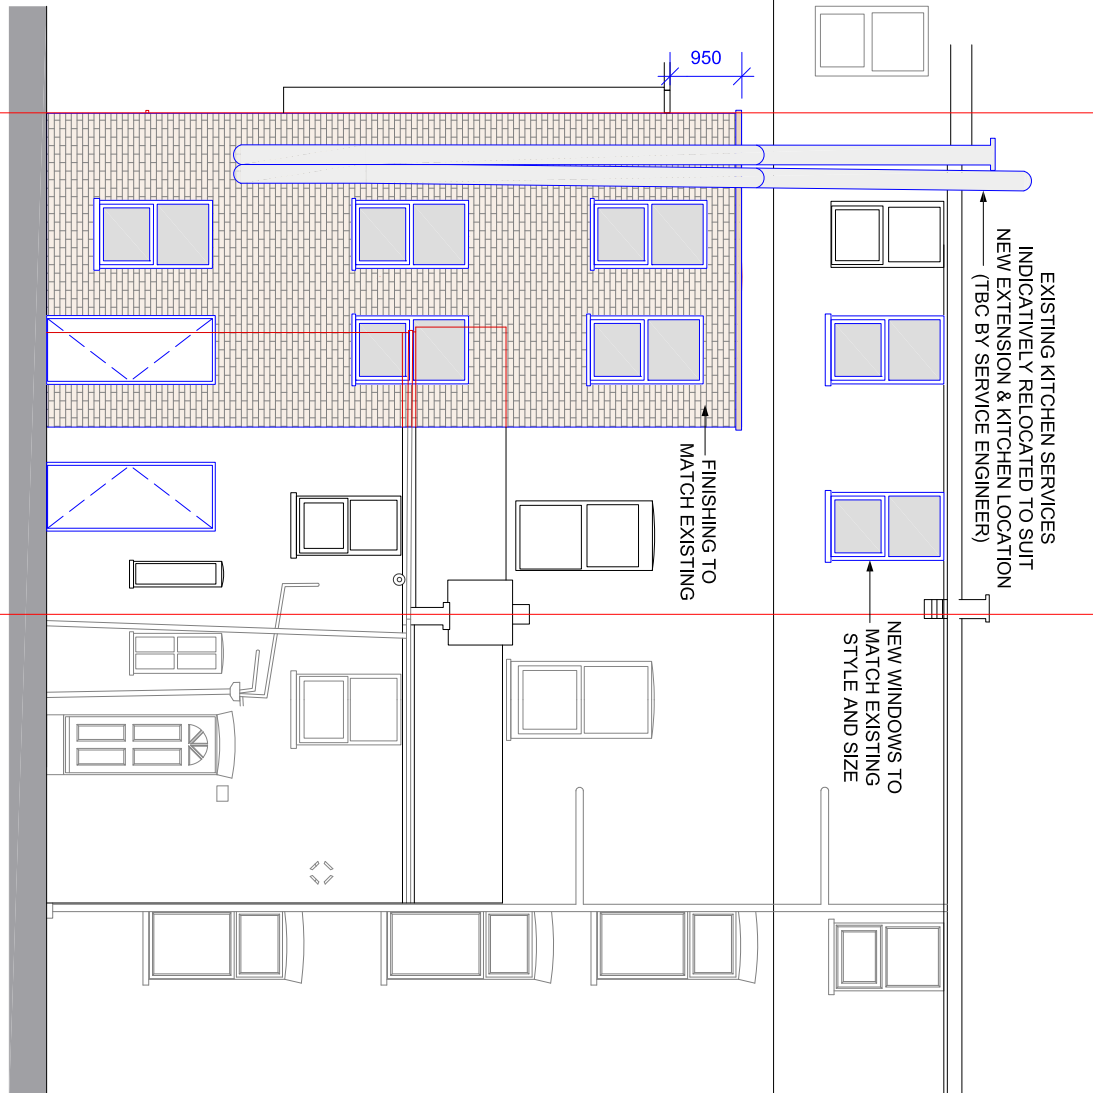

PROPOSED ELEVATION C

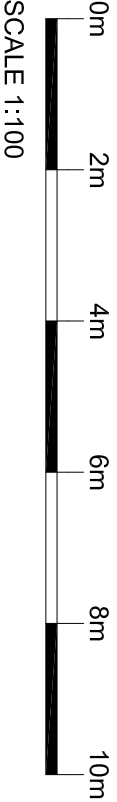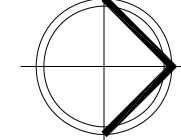

KEY	
—	REMOVED / DEMOLITION
—	PROPOSED

PLANNING	
status	7A Turnpike Lane Wood Green, London Island Portfolio Development Ltd Proposed Elevations & Sections
client	7A Turnpike Lane Wood Green, London Island Portfolio Development Ltd Proposed Elevations & Sections
drawing title	7A Turnpike Lane Wood Green, London Island Portfolio Development Ltd Proposed Elevations & Sections
date	25/12/2021
drawn by	21
checked by	21
approved by	21
revision	21