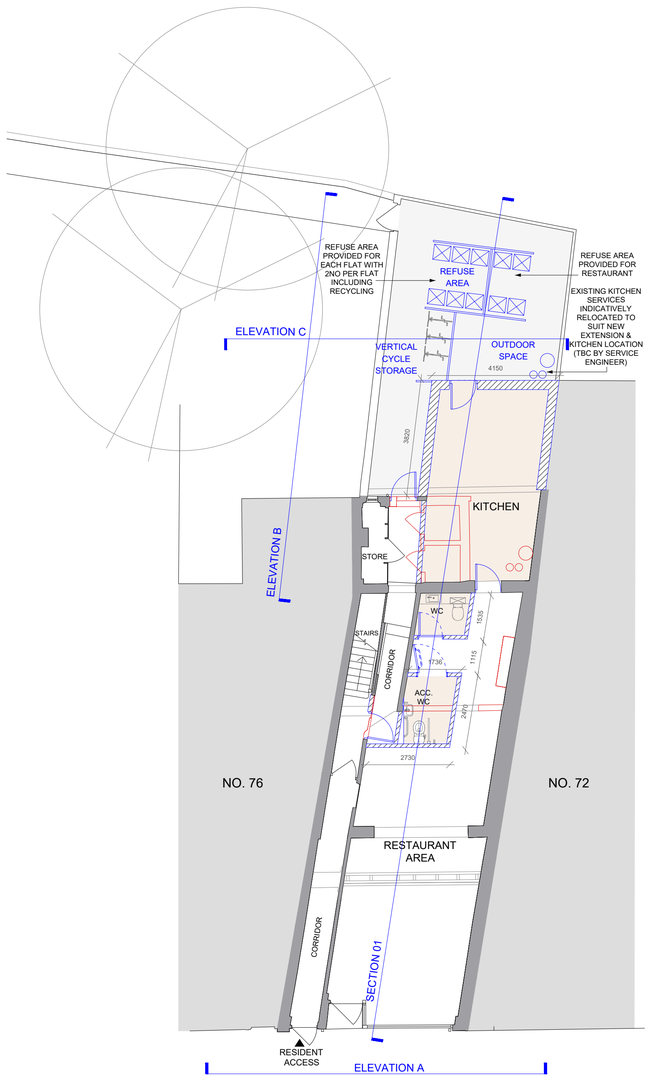

PROPOSED GROUND FLOOR PLAN

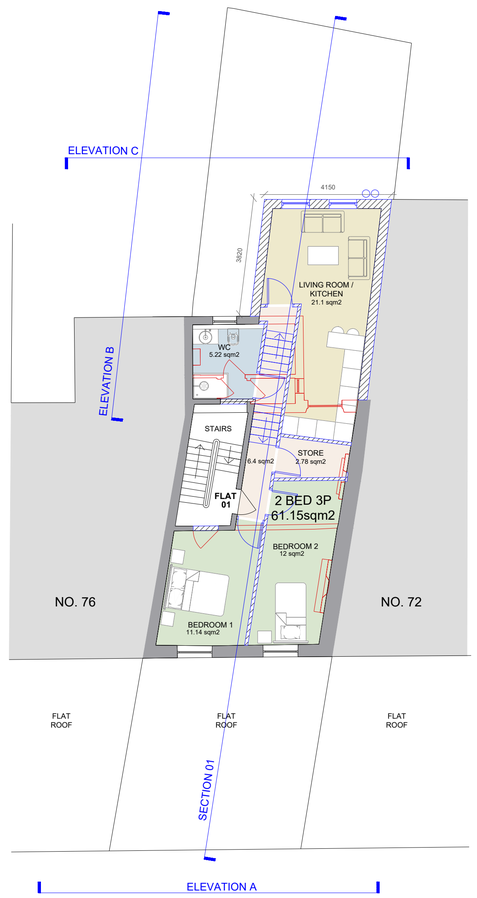

PROPOSED FIRST FLOOR PLAN

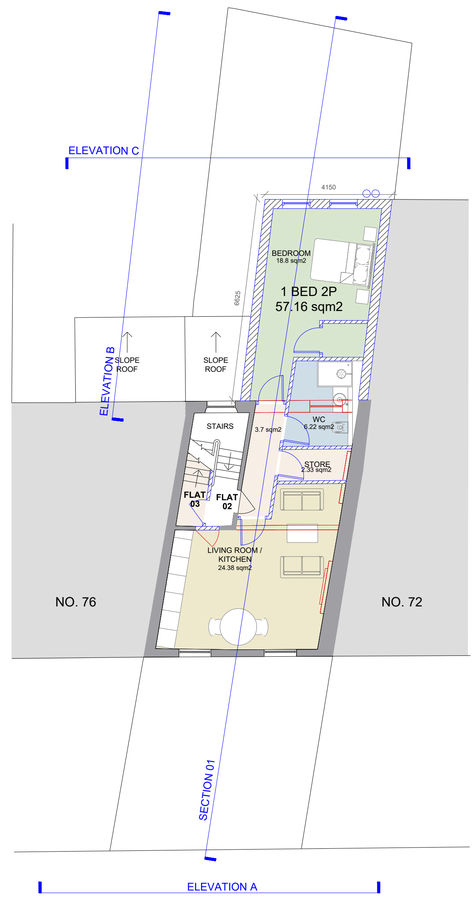

PROPOSED SECOND FLOOR PLAN

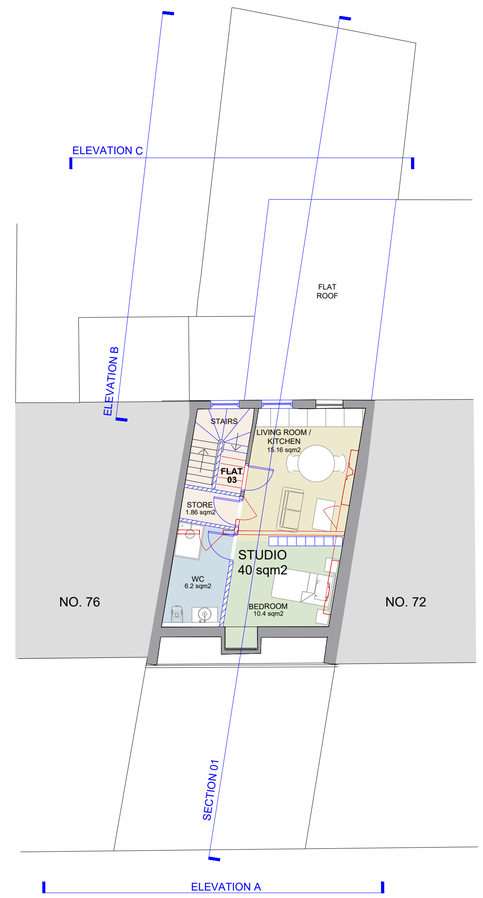

PROPOSED THIRD FLOOR PLAN

0m 2m 4m 6m 8m 10m

SCALE 1:100

KEY

REMOVED / DEMOLITION

PROPOSED

status PLANNING

notes

The copyright of this drawing belongs to Marrons and should not be copied or reproduced without written consent.
This drawing is for planning purposes only and is not to be used as a basis for construction.
Do not scale from this drawing - use figured dimensions only.

project title	74 Turnpike Lane Wood Green, London
client	Island Portfolio Development Ltd
drawing title	Proposed Floor Plans
drawing no.	2512369.2.11
scale	1:100 @ A1
date	August 2023
drawn by	ZH
checked by	AC
revision	-

Marrons
No.1 Colmore Square, Birmingham, B4 6AA
t: 0121 214 0000 | w: www.marrons-planning.co.uk
e: info@marrons-planning.co.uk