
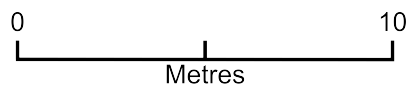


Site block plan (no changes as a result of application)

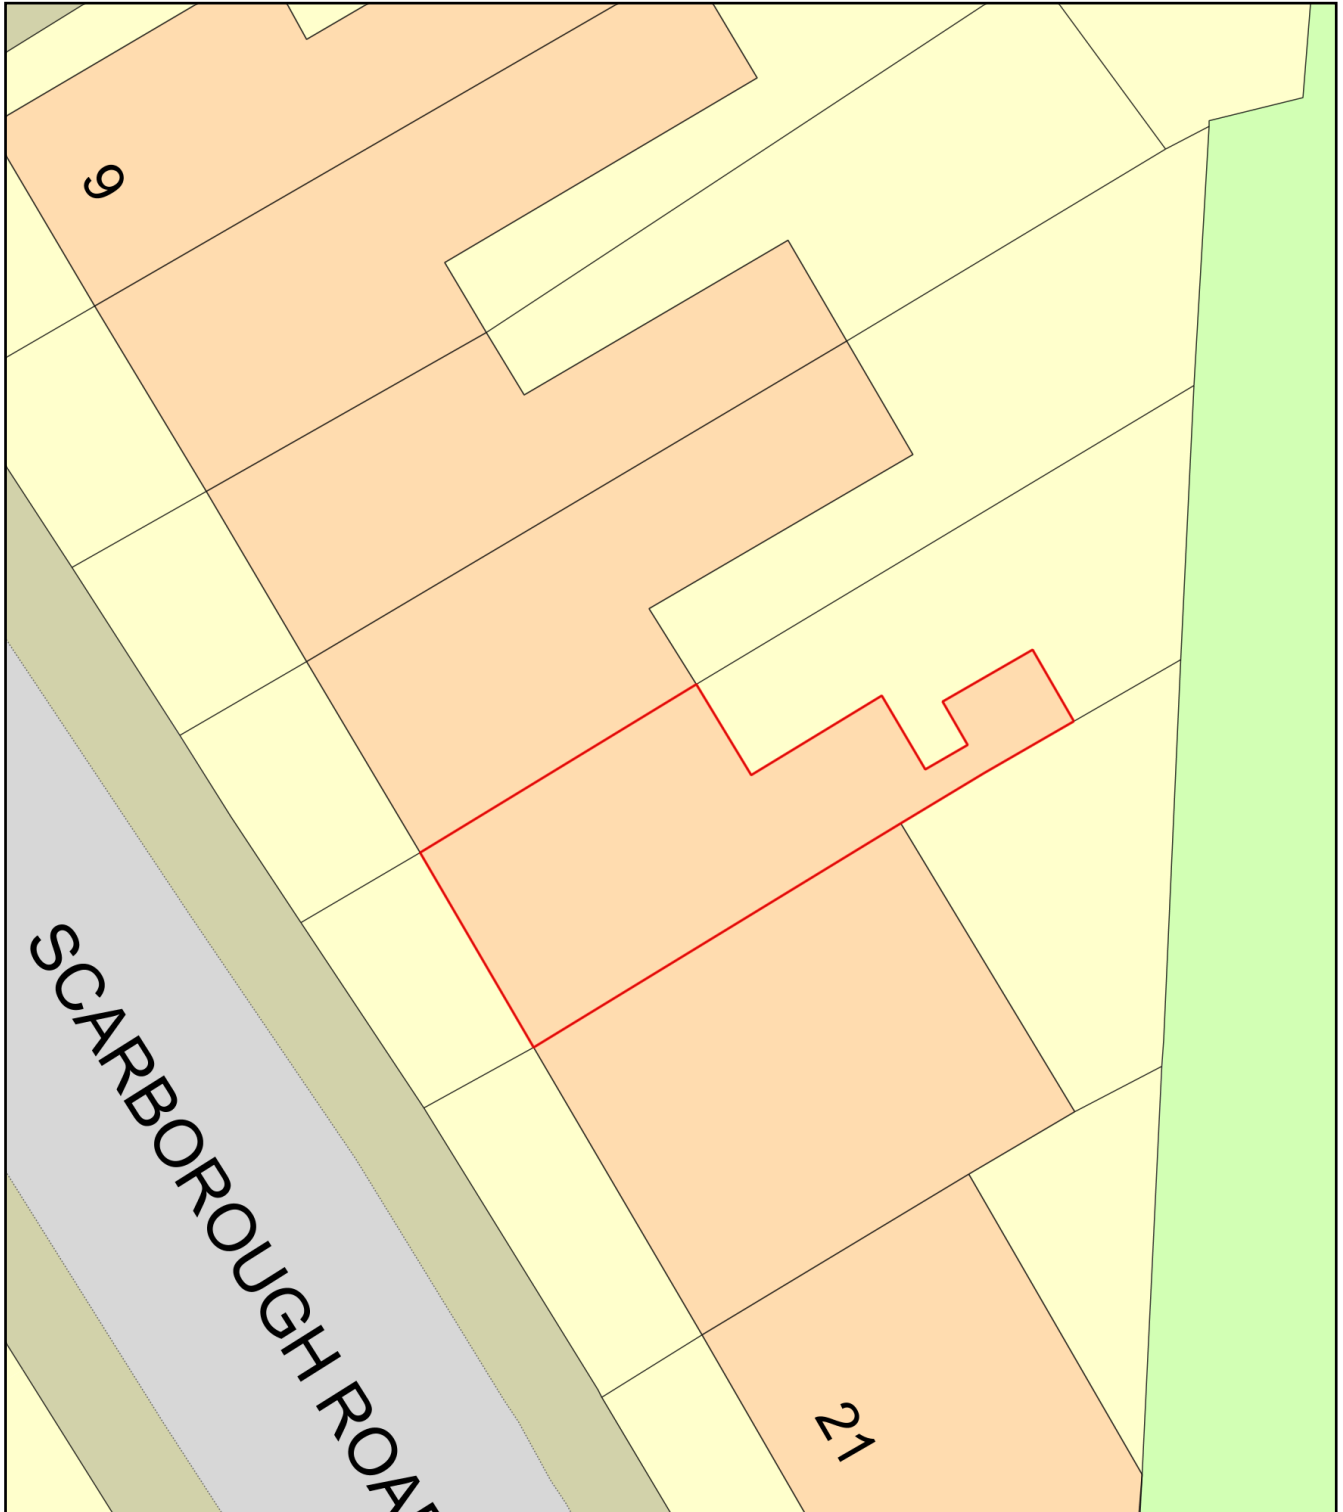

Plan Produced for: Emily Rushgrove

Date Produced: 02 Dec 2023

Plan Reference Number: TQRQM23336164337951

Scale: 1:200 @ A4