


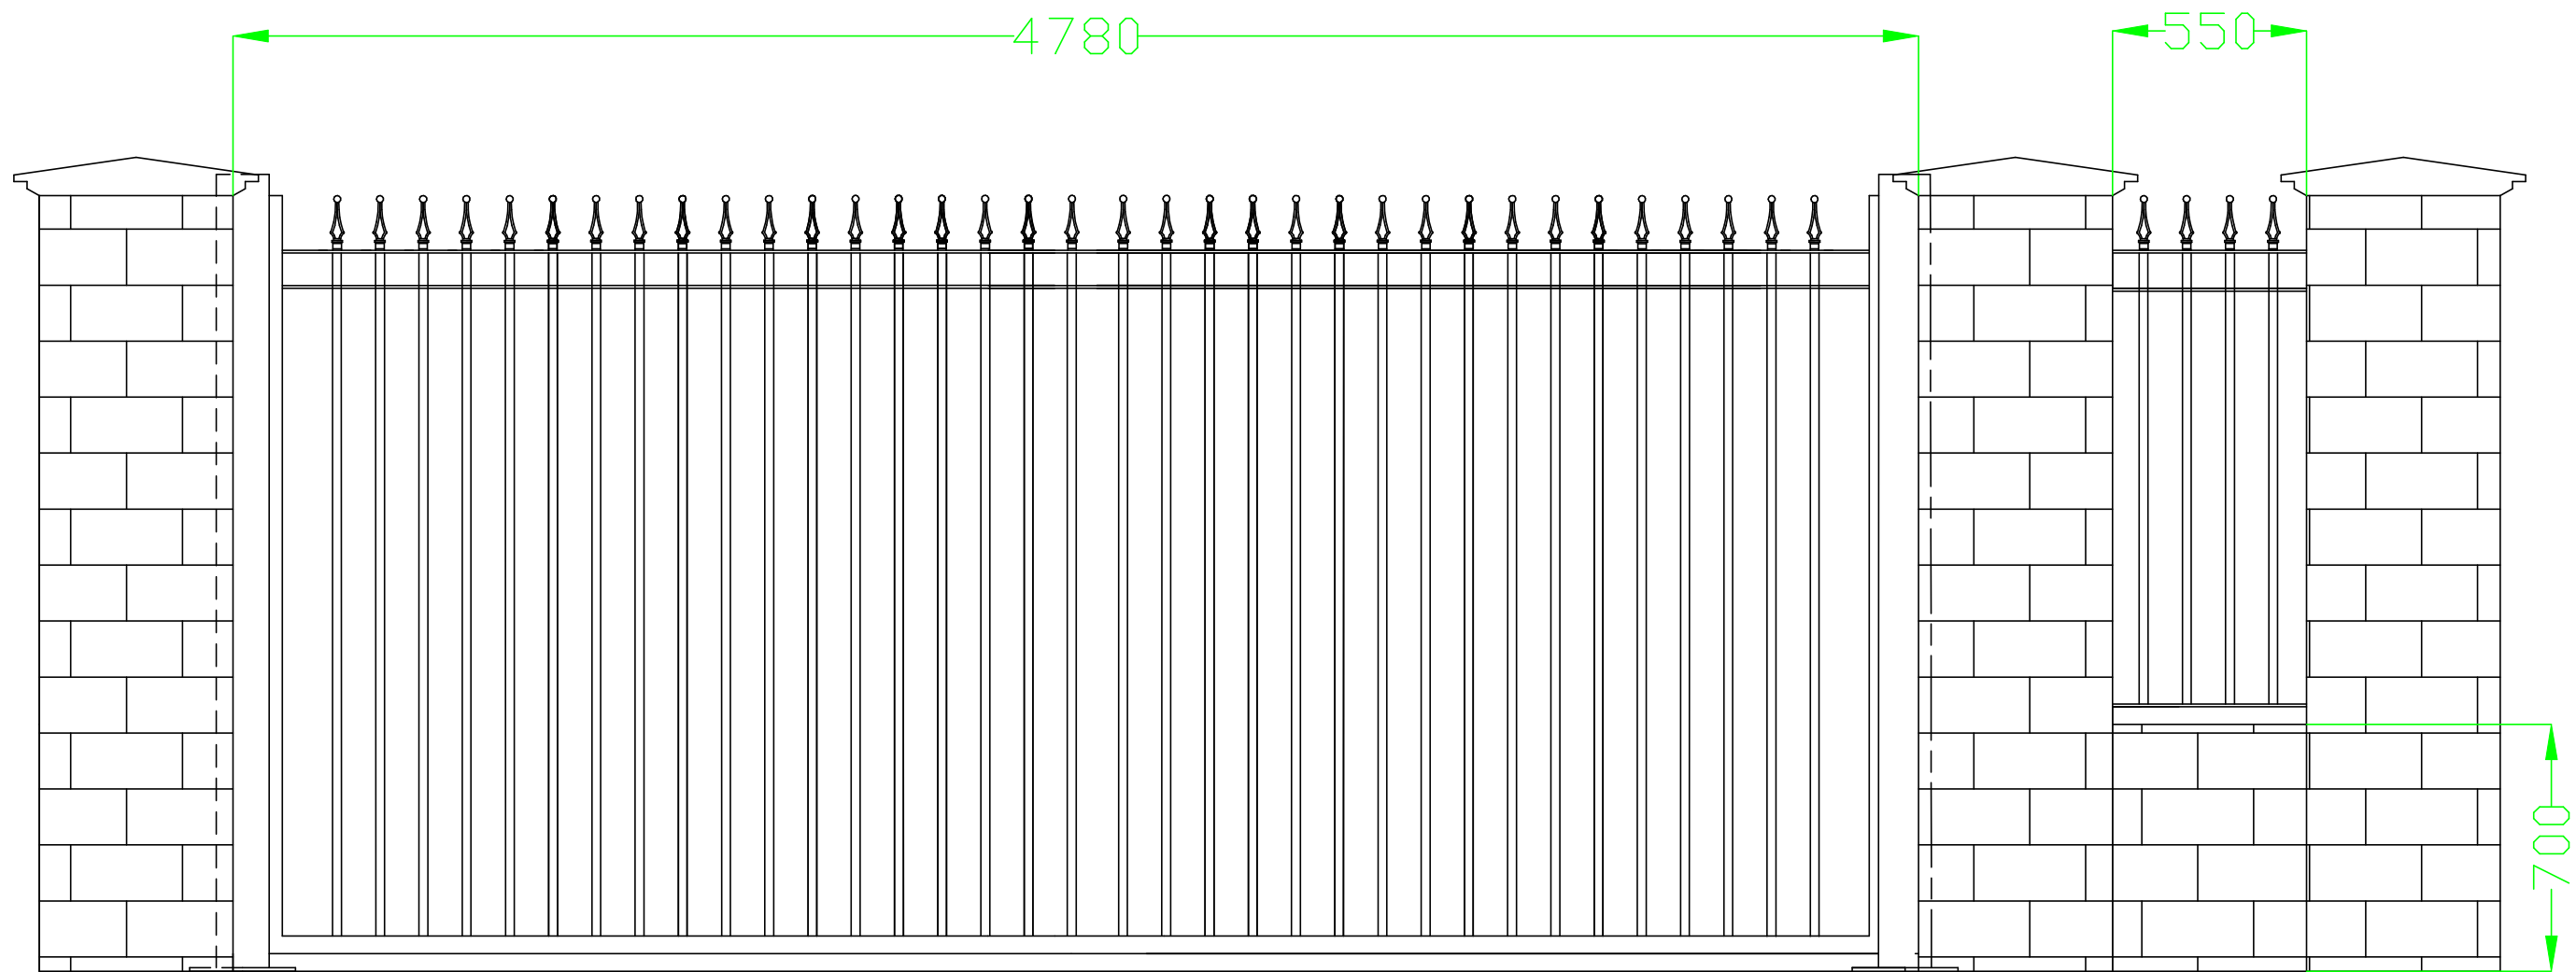

CLIENT			
25 Sheldon Avenue			
PROJECT			
25 Sheldon Avenue			
DRAWING TITLE			
Right Hand Entrance			
DATE	DRAWN BY	AMENDED BY	CHECKED BY
17.11.2023	PJS	-	-
DRAWING NUMBER	REVISION	SCALE	
17112023	1.0	1:10 @ A1	